



City of Gulfport, Mississippi

Agenda City Council

2309 15th Street
Gulfport, MS 39501

Tuesday, January 16, 2018

1:30 PM

*Gulfport City Hall
Council Chambers*

1:30 P.M. Invocation, Pledge of Allegiance, Call to Order

Agenda Order Confirmation or adjustment of the agenda order

Presentation Agenda

- **Mayor's Report**

Policy Issues

Minutes

- 1 Approval of minutes - for January 2, 2018.

Code Enforcement / Planning

- 2 Code Enforcement Hearing - on resolution to declare that certain properties are in such a state of uncleanness as to be a menace to the public health, safety and welfare of the community and to authorize advertisements for bids and lot clean-ups and/or demolitions.
- 3 Certificate of Resubdivision - dividing one parcel into two zoned R-2 (Single Family): located north of 29th Street, south of and adjacent to 30th Street, east of 25th Avenue, and west of 23rd Avenue - Case # 1710PC113 - Ward 3.
- 4 Certificate of Resubdivision - dividing parcels into two parcels zoned I-3 (Planned Industrial Park) and I-2 (Heavy industry districts): located north of Bayou Circle, south of and adjacent to Seaway Road, east of Goldin Lane, and west of Logan Cline Drive - Case # 1710PC124 - Ward 5.
- 5 Certificate of Resubdivision - dividing one tax parcel into two zoned B-2 (General Business): located north of Pass Road, south of and adjacent 26th Street, east of 19th Avenue, and west of and adjacent of 18th Avenue - Case # 1712PC138 - Ward 3.

- 6 Ordinance - rezoning property from B-2 (General Business) to R-B (Residential Business): located north of Pass Road, south of 28th Street, east of 20th Avenue, and west of and adjacent to 19th Avenue - Case # 1712PC137 - Ward 3.
- 7 Ordinance - rezoning property from R-4 (General Residence) to B-2 (General Business): located north of Woodley Drive, south of and adjacent to Lorraine Road, east of Highway 605, and west of Gould Road - 1712PC142 - Ward 6.

Resolutions / Requests

- 8 Order - by the Gulfport City Council, pursuant to Miss. Code Ann. §17-21-5(2), (rev. 2003, as amended), authorizing an exemption from municipal ad valorem taxes, excluding school district taxes, based on the increase in assessed value for qualifying capital improvement investments in qualifying structures in the designated redevelopment district, south of the CSX railroad tracks extending from the western city boundary to the eastern city boundary of the newly constructed structure located at 521 Second Street, Gulfport, Mississippi, in the first judicial district of Harrison County, and identified as parcel number 0911F-01-017.000.
- 9 Resolution - approving award to Citysourced, Inc., and approving Agreement between the City of Gulfport and Citysourced, Inc., for Software Development Application Services, and authorizing the Mayor (or designee) to execute the same.
- 10 Resolution - approving and accepting the 2017 Funding and Grant Agreements for CDBG and HOME Entitlement from the U.S. Dept. of HUD and authorizing the Mayor to execute the same.
- 11 Resolution - approving Memorandum of Understanding with Langley Productions, Inc., and authorizing the Mayor (or designee) to execute the same.
- 12 Resolution - approving public display of fireworks at the culmination of the Sounds by the Sea, Harrison County concert event, and for related purposes.
- 13 Resolution - declaring certain and various firearms and other items of personal property to be surplus property which is no longer used or needed by the municipality and declared to have no value to the municipality and authorizing trade of said items of municipal personal property and for related purposes.
- 14 Resolution - authorizing an expenditure for advertising and bringing into favorable notice the opportunities, possibilities and resources of the City of Gulfport at the 2018 Krewe of Gemini Mardi Gras parades and for related purposes.
- 15 Resolution - authorizing an expenditure for advertising and bringing into favorable notice the opportunities, possibilities and resources of the City of Gulfport Leisure Service Department and for related purposes.

- 16 Resolution - reconfirming and extending the status of a State of Emergency due to the impacts of Hurricane Nate on the City of Gulfport, and for related purposes.
- 17 Request - from Finance Department to appropriately classify all existing capital related accounts within the same category of the budget (i.e. reclassifying any capital related accounts currently included in Other Services (62) to Capital Projects (64)).
- 18 Request - for permission to accept Grant Funding from State Farm Insurance - Arson Detection Canine Program - Gulfport Fire Department.
- 19 Request - for permission to accept Community Grant Funding from Walmart for Daddy Daughter Dance Event - Leisure Services Department.

Budget Amendments / Docket of Claims

- 20 Budget Amendment # 16 - for permission to increase to FY17 H.I.D.T.A. budget in operating supplies for the Police Department.
- 21 Budget Amendment # 17- to establish an account for Sportsplex Marketing to purchase items listed in the Sportsplex Marketing package.
- 22 Docket of Claims - to be approved through January 17, 2018.

Routine Agenda

- 23 Resolution - awarding bids for lot clean-ups and/or demolitions.
- 24 Ratification - of Amendment to the Agreement with the Natural Resources Conservation Service for the Emergency Watershed Protection Project - River Road, Qubbie Creek, Northwood Hills North at Flat Branch.
- 25 Privilege License - issued during the month of November, 2017 - to be made a part of the minutes.
- 26 Public Records Request - for the month of December 2017 - to be made a part of the minutes.
- 27 Check Register from Associated Adjusters for workers' compensation and general liability claims for the month of December 2017, to be made part of the minutes.

- 28** Bi-weekly payroll reports for the month of December 2017, to be made part of the minutes.
- 29** Year-To-Date Budget Report for the month of December 2017, to be made part of the minutes.
- 30** Request - for flexible spending account correction - to be made a part of the minutes.
- 31** Letter - request permission to purchase of logos for the Gulfport Sportsplex - to be made a part of the minutes.
- 32** Letter of Recommendation regarding the purchase of Shade Structures from NJPA Contract for the Gulfport Sportsplex Expansion Project.
- 33** Letter of recommendation - regarding bids received by Purchasing for traffic supplies - to be made a part of the minutes.
- 34** Legal Notice - regarding bids for Trenchless Pipe Inspection, Cleaning and Repair Unit Price Contract.
- 35** Legal Notice - advertisement for bids for Gulfport Building Repairs and Construction Unit Price Project - 2018.
- 36** Legal Notice - advertisement for bids for Roof Replacement on Gaston Point Recreation Center Gym.

Public Agenda

- **Citizen Forum - Up to thirty minutes shall be allowed for public input with a three minute time limit on each speaker.**

Council Comments

Memorial Adjournment

- **Mr. James R. Harper**

Executive Session

Setting of Next Meeting and Adjournment



Memorandum

To: Mayor Billy Hewes and
Gulfport City Council

From: Brittany Rodgers, Deputy Clerk of Council
City Council

Date: 01/08/2018

Subject: Approval of minutes - for January 2, 2018.

Recommendation:



Memorandum

To: Mayor Billy Hewes and
Gulfport City Council

From: Nellie Henry, Urban Development Clerk
Code Enforcement

Date: 01/05/2018

Subject: Code Enforcement Hearing - on resolution to declare that certain properties are in such a state of uncleanliness as to be a menace to the public health, safety and welfare of the community and to authorize advertisements for bids and lot clean-ups and/or demolitions.

Recommendation:

Memorandum

To: Mayor Billy Hewes and Gulfport City Council

From: Greg Pietrangelo, Director
Department of Urban Development

Date: January 5, 2018

Re: Resolutions to declare property in a state of
uncleanliness and a menace to the public health and
safety of the community and to authorize lot clean-
up and/or demolitions, and for the authority to
advertise for bids to be presented to the City
Council on the 16th day of January, 2018.

Please place the attached item on the Council agenda for
January 16, 2018.

Subject: Code Enforcement Resolutions to Advertise for
Bids for Lot Clean-ups and/or Demolitions.

The attached items have been routed through the following
departments:

Approve

Disapprove

Dept. of Urban Development

✕

The items have been reviewed and approved by:

_____ Director of Urban Development

_____ CAO or Mayor _____

Memorandum - City of Gulfport

Department of Urban Development

Date: January 5, 2018

To: Mayor Billy Hewes
City Council Members

From: Code Enforcement

RE: Resolutions declaring property in a state of uncleanliness to be a menace to the public health and safety of the community and authorizing lot clean-up and/or demolitions and for approval to advertise for bids to be presented on the 16th day of January, 2018, to the City Council:

WARD 2

- Parcel 1: 0711I-02-021.001. Lots 3-4, Blk. 2, Edgewater Subd. – 1113 36th Avenue. Exterminate by approved process. Cut and clean grounds and remove all trash and miscellaneous debris from site. (Hartfield)
- Parcel 2: 1011C-01-003.000. 1536 Beach Drive. Cut and clean grounds and remove all trash and miscellaneous debris from site. (Kash)
- Parcel 3: 1010G-03-018.000. 1909 East Pass Road. Unsafe structure, bring building up to code. (Village Square Mall LLC)

WARD 4

- Parcel 4: 0910J-01-020.001. 331 Commerce Street. Cut and clean grounds and remove all trash and miscellaneous debris from site. (Parnell)

There came on for consideration at a meeting of the Mayor and members of the Council of the City of Gulfport, Mississippi, held on the **16th** day of **January, 2018**, the following Resolution:

A RESOLUTION OF THE MAYOR AND MEMBERS OF THE COUNCIL OF THE CITY OF GULFPORT FINDING AND ADJUDICATING THAT THE HEREIN DESCRIBED PARCELS OF LAND ARE IN SUCH A STATE OF UNCLEANLINESS AS TO BE A MENACE TO THE PUBLIC HEALTH, SAFETY, AND WELFARE OF THE COMMUNITY AND AUTHORIZING ADVERTISEMENT FOR BIDS TO HAVE LAND CLEANED AND TO ASSESS THE COSTS TO THE SAID PROPERTIES

WHEREAS, Mayor and members of the Council of the City of Gulfport finds, determines, and adjudicates, based upon the investigation of the City's Department of Urban Development Code Enforcement Division, that the parcels of land described below are in such a state of uncleanliness as to be a menace to the public health, safety and welfare of the community; and

WHEREAS, said properties, as described herein, are lying and being within the City of Gulfport, First Judicial District, Harrison County, Mississippi; and

WHEREAS, the parcels investigated by the Department of Urban Development Code Enforcement Division and recommended by them for adjudication as being parcels in such a state of uncleanliness as to be a menace to the public health, safety and welfare of the community are as follows:

- Parcel 1: 0711I-02-021.001. Lots 3-4, Blk. 2, Edgewater Subd. – 1113 36th Avenue. Exterminate by approved process. Cut and clean grounds and remove all trash and miscellaneous debris from site. (Hartfield)
- Parcel 2: 1011C-01-003.000. 1536 Beach Drive. Cut and clean grounds and remove all trash and miscellaneous debris from site. (Kash)
- Parcel 3: 1010G-03-018.000. 1909 East Pass Road. Unsafe structure, bring building up to code. (Village Square Mall LLC)
- Parcel 4: 0910J-01-020.001. 331 Commerce Street. Cut and clean grounds and remove all trash and miscellaneous debris from site. (Parnell)

WHEREAS, the Mayor and members of the Council of the City of Gulfport further find, determine and adjudicate that advertisement for bids to clean the above referenced properties should be made in the form and manner by law provided; and

WHEREAS, the Mayor and members of the Council further find, determine and adjudicate that the cost of the demolition and lot cleanup shall not exceed the aggregate amount

of \$20,000.00 per parcel shall be a lien against said property and shall be enrolled in the office of the Circuit Clerk of the First Judicial District of Harrison County, Mississippi as other judgments are enrolled, and thereafter, the Tax Collector of the Municipality shall, upon order of the Mayor and members of the Council, proceed to sell the herein described land to satisfy said lien as now provided by law for the sale of land for delinquent municipal taxes.

NOW, THEREFORE, BE IT RESOLVED BY THE MAYOR AND MEMBERS OF THE COUNCIL OF THE CITY OF GULFPORT, MISSISSIPPI, AS FOLLOWS:

SECTION 1. That the matters, facts and things recited in the Preamble hereto are hereby adopted as the official findings of the Governing Authority.

SECTION 2. That the City Clerk be and is hereby authorized to advertise for bids to clean the property described above lying and being within the City of Gulfport, First Judicial District of Harrison County, Mississippi.

SECTION 3. That the cost of cleanup of the herein described property, including any penalty assessed, shall be a lien against said property and shall be enrolled in the office of the Circuit Clerk of the First Judicial District of Harrison County, Mississippi, and thereafter, the Tax Collector of the City, shall, upon order of the Mayor and members of the Council, proceed to sell the land to satisfy said lien as now provided by law for the sale of lands delinquent municipal taxes.

Councilmember _____ moved the adoption of the Resolution, which motion was seconded by Councilmember _____. Upon being put to a roll call vote, the following ballots were cast:

YEAS:

NAYS:

ABSENT:

WHEREUPON the President declared the motion carried and the Resolution adopted, this the _____ day of _____, 2018.

(SEAL)

ATTEST:

ADOPTED:

CLERK OF THE COUNCIL

PRESIDENT OF THE COUNCIL

The above and foregoing Resolution having been submitted to and approved by the Mayor, this the _____ day of _____, 2018.

APPROVED:

MAYOR

MEMORANDUM

To: Mayor Billy Hewes and
Gulfport City Council

From: Greg Holmes, Planning Administrator
Urban Development Department

Date: December 22, 2017

Re: **Resubdivision 1710PC113:**

Subject: Rodney Ladner, agent for Voetress Lucille Ladner Breazeale Trustee for Voetress Lucille Ladner Breazeale Living Trust, property owner, requests to divide the 19,262 square foot tax parcel 0810N-04-023.000 into two parcels zoned R-2 (Single Family): located north of 29th Street, south of and adjacent to 30th Street, east of 25th Avenue, and west of 23rd Avenue, in Ward 3.

Planning Commission recommendation: To Approve

Motion: Mr. Sellers

Second: Mr. Jones

KEITH WILLIAMS – Chairman

MICHAEL DANIELS – **Yea**

COLETTE TOWLES – **Absent**

VIRGINIA ADOLPH – **Yea**

CHARLIE HEWES – **Absent**

EVERETTE LADNER – **Absent**

BJ SELLERS – **Yea**

WM. PRINCE JONES – **Yea**

DOUG HANCOCK – **Yea**

MARTIN WARREN, JR – **Yea**

JOHN ANTHONY – **Yea**

Action: Motion was carried unanimously.

Speaking for the Petition: Rodney Ladner

Speaking against the Petition: None

On November 16th, 2017 the Planning Commission recommended approval of the above referenced case.

Please place the attached item on the Council agenda for January 2, 2018

Technical Report

RESUBDIVISION

GENERAL INFORMATION

Case File Number: 1710PC113

Hearing Date: October 26, 2017

Current Zoning/Use: R-2 (Single Family) / Two Single-Family Homes

Legal: Rodney Ladner, agent for Voetress Lucille Ladner Breazeale Trustee for Voetress Lucille Ladner Breazeale Living Trust, property owner, requests to divide the 19,262 square foot tax parcel 0810N-04-023.000 into two parcels zoned R-2 (Single Family): located north of 29th Street, south of and adjacent to 30th Street, east of 25th Avenue, and west of 23rd Avenue, in Ward 3.

TECHNICAL DETAILS

The applicant is requesting a resubdivision of a parcel with two homes into two parcels with one of the existing homes on each parcel. This property is approximately 100 feet wide, and the proposed parcels are to be 50 feet each and depth remains unchanged.

Gulfport Subdivision Regulations require that:

1. Each new lot created is in compliance with appropriate zoning ordinances, building codes and restrictive covenants, if any;
2. Each new lot created shall have direct access to a dedicated public street for at least 35 feet; and
3. Each new lot created shall have available capacity for water and sewer

This resubdivision will create conditions not allowed by the city's requirements for the district while fixing the non-conforming condition of having two single-family homes on one property. Specifically, the district requires each new lot to be a minimum of 60 feet wide at the setback line. Moreover, the proposed inner-dividing line between the two houses will cause setbacks below the district minimum. Conversely, the existing outer-side setbacks of the homes are already below the district regulations and will remain legally non-conforming after the subdivision. Outside of these stated conditions, the resubdivision will make the situation of two homes on one property more conforming by creating parcels for each and be, otherwise, conforming.

A variance to address the inner-side setbacks and 50-foot property depths will have been heard by the Zoning Board at the time of this hearing, case 1710ZB112. If approved, it will make the possibility of dividing the property, as proposed, legal.

The proposed parcels are located adjacent to existing city rights-of-way, are protected by Gulfport Fire and Police, and will have capacity for city water and sewer. In addition, the

Technical Report

RESUBDIVISION

applicant states there are no protective or restrictive covenants which would prevent the resubdivision of the parcels.

Any approval should consider these conditions:

- Variance case 1710ZB112 must be approved.
- Separate water and sewer services are needed for each parcel; coordinate with Public Works.
- Must meet all current City of Gulfport's adopted Building Codes and Ordinances.

DEPARTMENTAL CONDITIONS

Engineering: Separate water and sewer services are needed for each parcel; coordinate with Public Works. Memo dated October 10, 2017.

Public Works: Water and Sewer needs to be in place for each parcel. Contact Public Works to coordinate. Memo dated October 11, 2017.

Traffic and Safety: No conditions. Memo dated October 10, 2017.

Building Code Services: Must meet all current City of Gulfport's adopted Building Codes and Ordinances. Memo dated October 6, 2017.


Police Department: No conditions. Memo dated October 8, 2017.

Fire Department: No conditions. Memo dated October 13, 2017.


G.I.S.: No conditions. Memo dated October 6, 2017.

DIRECTOR APPROVAL

This report has been reviewed and approved by:

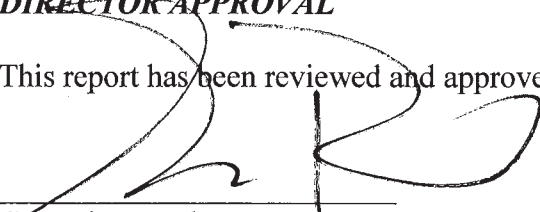

Greg Pietrangelo
Director of Urban Development Department

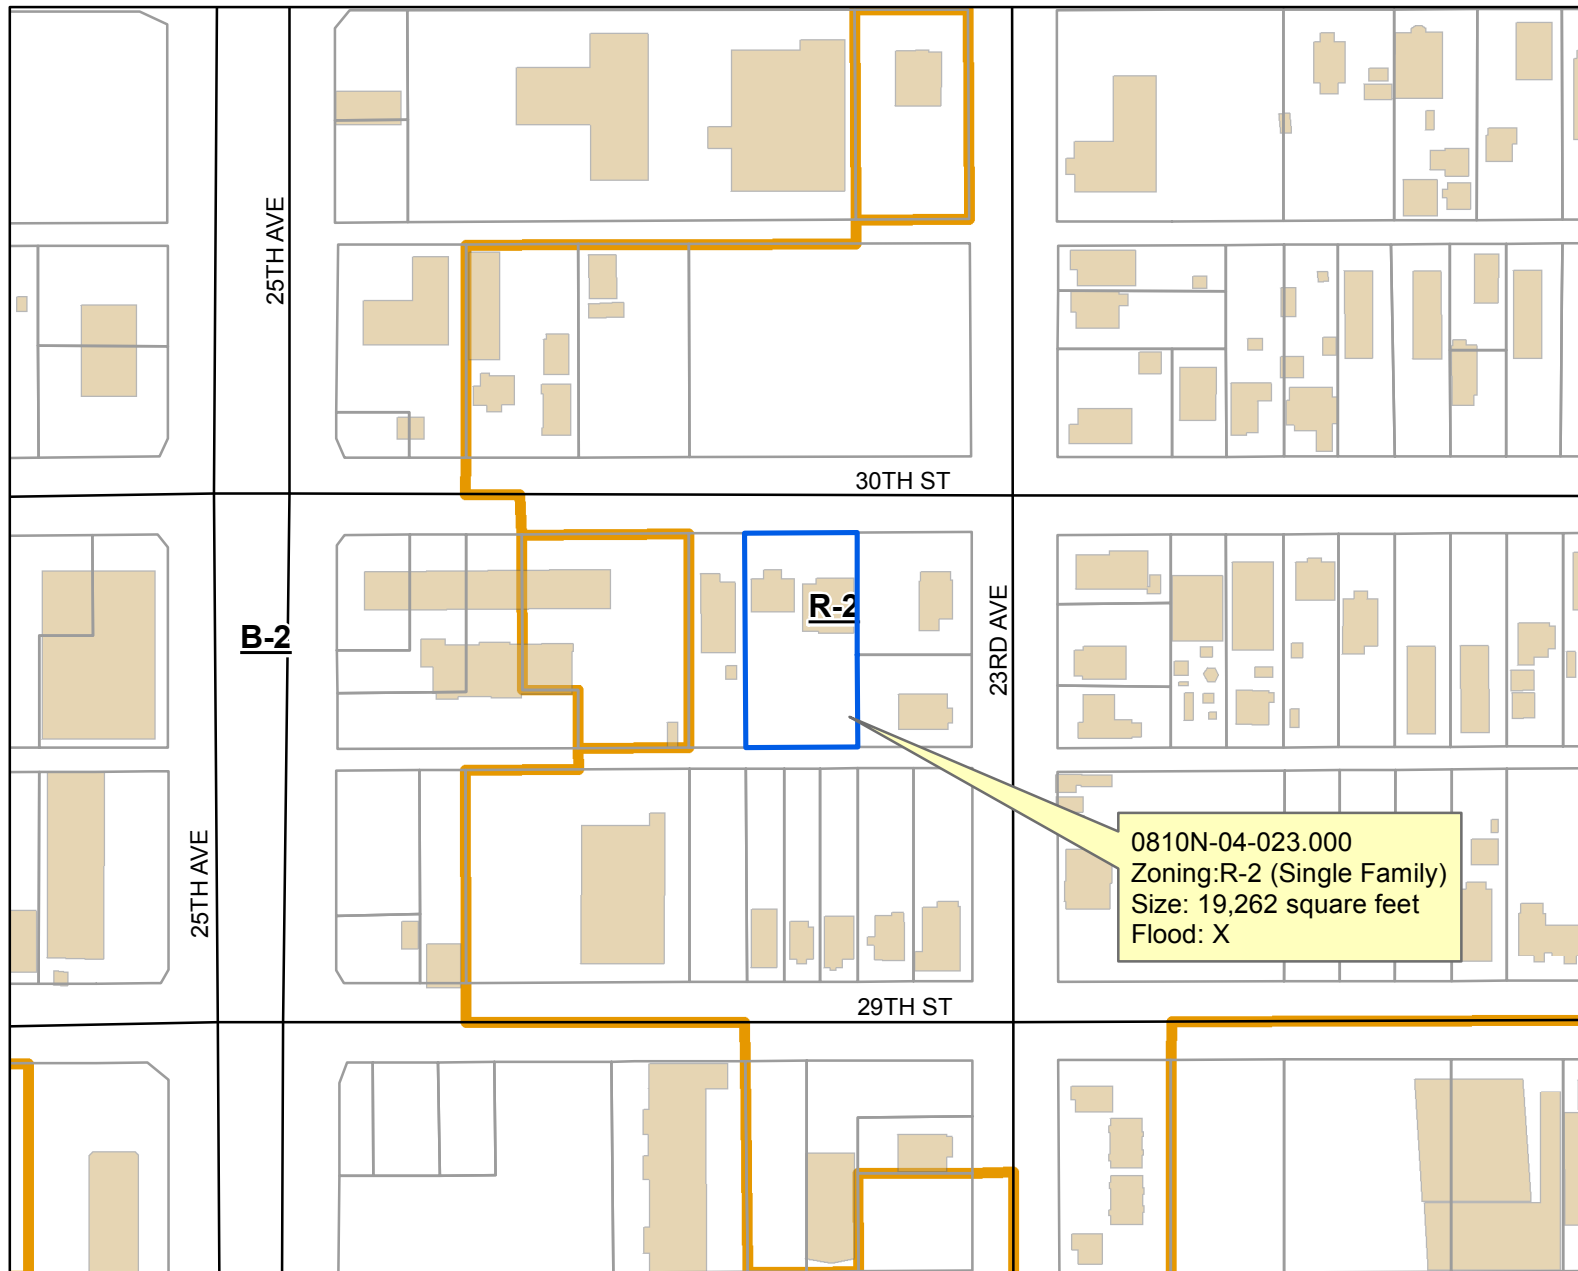**DATA DISCLAIMER:**

All information that is provided on this map is believed to be correct. However, no liability is assumed by the City of Gulfport for errors in substance or form of any of the materials published on this map. The GIS Division, City of Gulfport, provides the information represented on this map as a service to the community and makes every effort possible to provide quality information. However, no claims, promises, or guarantees about the accuracy, completeness or adequacy of the information contained on this map are expressed or implied.



CITY OF GULFPORT
Urban Development - Planning Division
1410 24th Avenue
Gulfport, MS 39501
(228) 868-5710

APPLICATION FOR RESUBDIVISION

Property Information

TAX PARCEL #

0	8	1	0	N	0	4	0	2	3	0	0	0

For Staff Use Only

Case File #: 1710 PC 113

Date Received: 8-30-17

Receipt #: 8581830

Received By: GH

Zoning: R-2

Ward: 3 Flood: X

Size: 19,262 sq ft

(If necessary, use separate sheet of paper)

Address of Property Involved: 2323 AND 2325, 30TH STREET, GULFPORT, MISSISSIPPI 39501

Lot(s) 3 and 4, Block(s) 10, Subdivision STANDARD LAND COMPANY ADDITION

General Location: LOCATED ON 30TH ST., EAST OF HWY 49 AND WEST OF 23RD AVE., SE 1/4-SW 1/4, SEC 33-7-11

GENERAL DESCRIPTION OF REQUEST:

DIVIDE PARCEL IN HALF, BACK TO THE ORIGINAL LOT LINES OF LOT 3 AND LOT 4, BLOCK 10, STANDARD LAND

COMPANY ADDITION, CITY OF GULFPORT, FIRST JUDICIAL DISTRICT OF HARRISON COUNTY, MISSISSIPPI.

AS PER MAP OR PLAT THEREOF ON FILE & OF RECORD IN COPY PLAT ONE (1), PAGE THIRTY SIX (36).

OWNERSHIP AND CERTIFICATION:

I hereby certify that I have read and understand this application and that all information and attachments are true and correct. I also certify that I agree to comply with all applicable city codes, ordinances and state laws. Finally, I certify that I am the owner of the property involved in this request or have authorization to act as the owner's agent for the herein described request.

OWNER

Voetress Lucille Ladner Breazeale

Printed Name Of Owner

6006 Vista Circle

Mailing Address

Gulfport MS 39507

City State Zip code

228-669-7708

Home Phone Work/Cell Phone

Cityladner@gmail.com

Email

Voetress Lucille Ladner Breazeale

Signature Of Owner

AGENT

Rodney Ladner

Printed Name Of Agent

2302 Magnolia PL.

Mailing Address

Gulfport MS 39501

City State Zip code

228-518-1256

Home Phone Work/Cell Phone

Cityladner@gmail.com

Email

Rodney Ladner

Signature Of Agent

If the property or properties listed above have more than one owner, please check this box. In the case of multiple owners, reverse side must be completed. Each additional owner will need to complete and sign the reverse side of this application. We can only accept applications with original signatures.

☐

SECTIONS A. THROUGH G. MUST BE SUBMITTED FOR A COMPLETE APPLICATION.

9-25-17


To whom it may concern:

The Property at 2323 + 2325 30th Street Gulfport, Ms.
Parcel # 0810N-04-023.000 has no covenant that
would prohibit the Resubdivision or Variance.

I give my son Rodney Ladner consent to act as my
agent for the Resubdivide + Variance at 2323 + 2325
30th St. Gulfport, MS. Parcel # 0810N-04-023.000.

Rodney Ladner is also acting as Trustee over my
living trust.

Voetress Lucille Ladner Breazeal
Voetress Lucille Ladner Breazeal

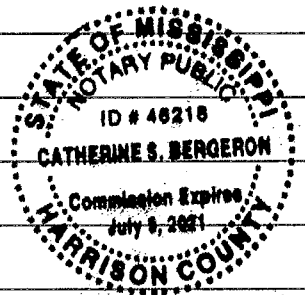

Certificate of Acknowledgement

State of Mississippi
County of Harrison

on Sept 26th, 2017, before me, Catherine S. Bergeron,
(date) (notary)

personally appeared, Voetress Lucille Ladner Breazeal,
personally known to me (signers)

-- OR --


proved to me on the basis of satisfactory evidence to be the person(s) whose name(s) is/are subscribed to the within instrument and acknowledged to me that he/she/they executed the same in his/her/their authorized capacity(ies), and that by his/her/their signature(s) on the instrument the person(s) or the entity upon behalf of which the person(s) acted, executed the instrument

WITNESS my hand and official seal

Catherine S. Bergeron
(notary signature)

My Commission Expires: 7/9/2021


(seal)

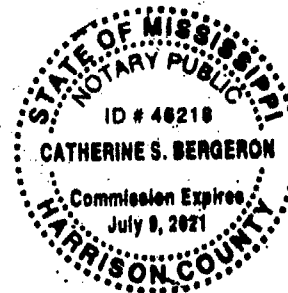


BEARINGS SHOWN HEREON ARE GEODETIC. BASED
ON CONVERSIONS FROM GPS OBSERVATIONS
REFERENCED TO NAD 1983

30th STREET

(1) COPY PLAT BOOK 1 AT PAGE 36.
(2) DEED BOOK 1034 AT PAGE 621.

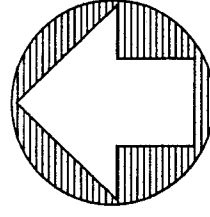


NORTH
SCALE: 1" = 30'

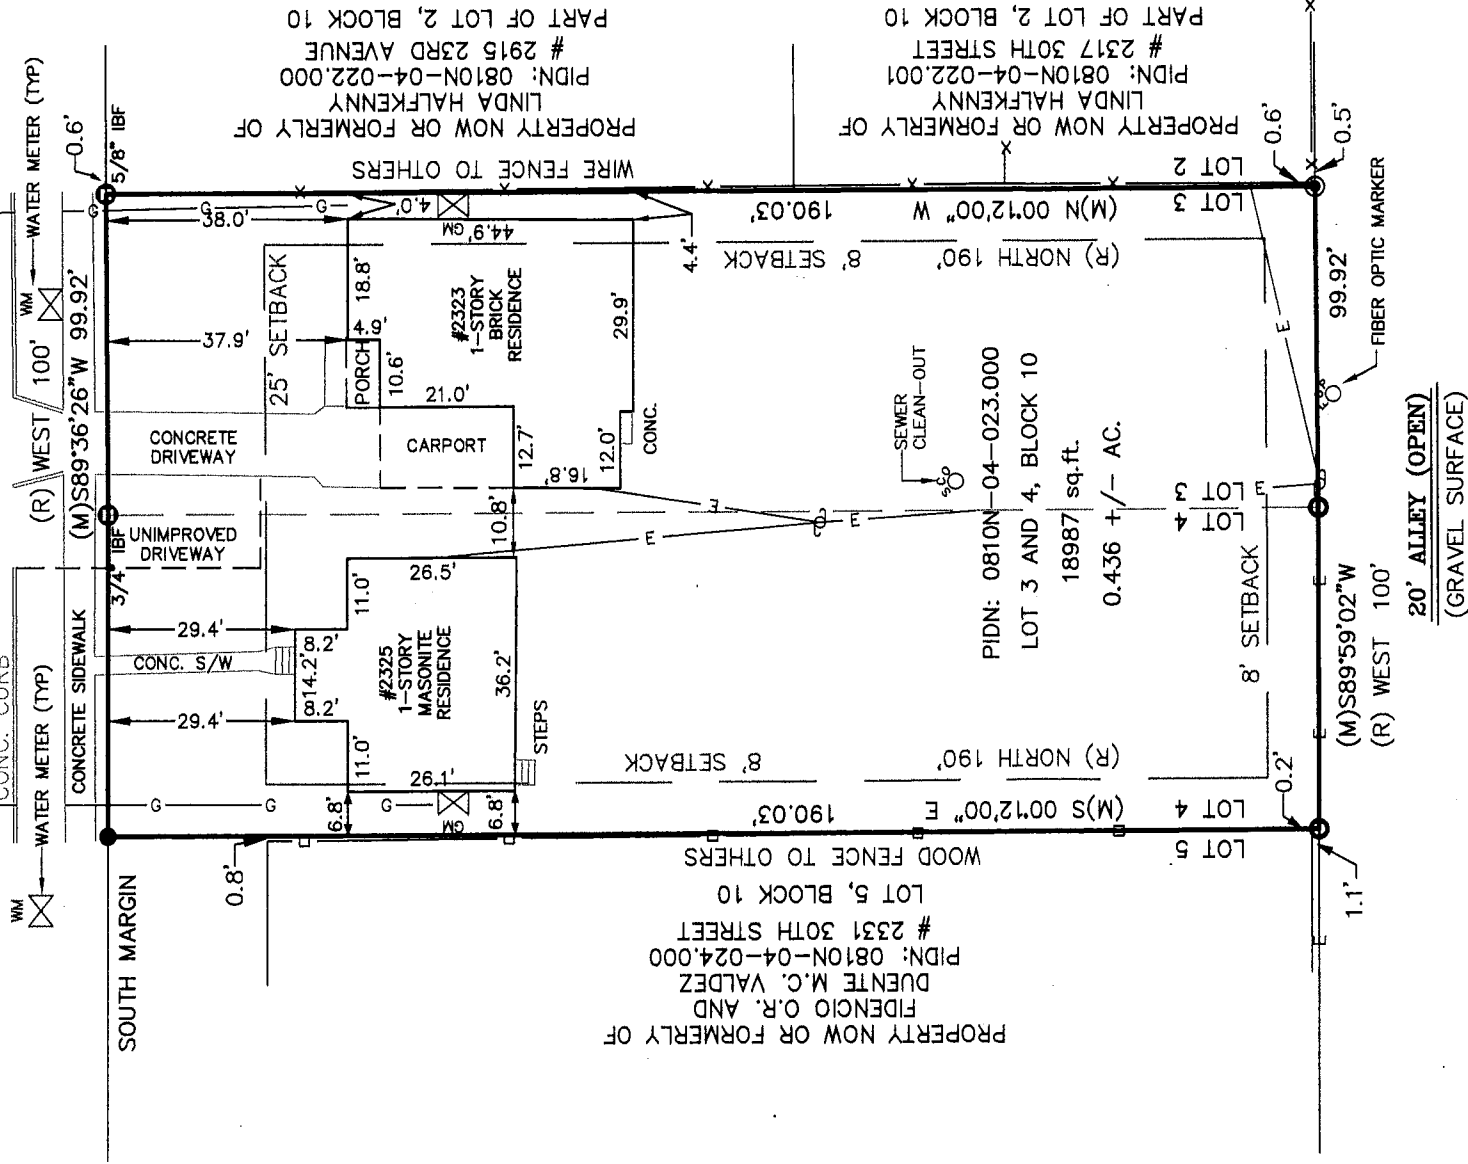

Note: This survey "CLASS B" was made in accordance with the current "Standards of Practice for Surveying" in the State of Mississippi.

This is to CERTIFY that I have surveyed the property described and delineated hereon; and that the measurements and other data indicated are correct to the best of my knowledge and belief.

Timothy L. Glass
TIMOTHY L GLASS, P.L.S.

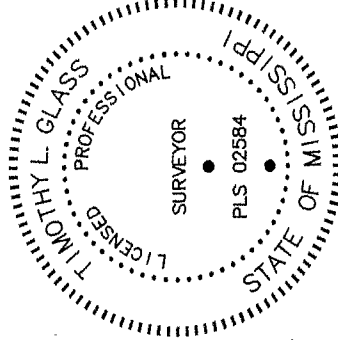

TYPE SURVEY: RESUBDIVISION	JOB NO.: L3-4B10SLCA.DWG
DATE OF SURVEY: 08/25/17	REVISED:
CHECKED BY: TLG	SCALE: 1" = 30'
CREW CHIEF: WEM	SHEET NO: 1 OF 4


SURVEY BY:  **Glass Land Surveying, Inc.**
10453 Pin Oak Drive
Biloxi, Mississippi 39532
Ph/Fax (228) 392-9004
e-mail: glasurv@aol.com

FOR:
LYNDON W. LADNER
RODNEY J. LADNER
6006 Vista Circle
Gulfport, MS 39501
Phone: 228-518-1256

BEARINGS SHOWN HEREON ARE GEODETIC. BASED
ON CONVERSIONS FROM GPS OBSERVATIONS
REFERENCED TO NAD 1983

NORTH
SCALE: 1" = 30'

(1) COPY PLAT BOOK 1 AT PAGE 36.
(2) DEED BOOK 1034 AT PAGE 621.

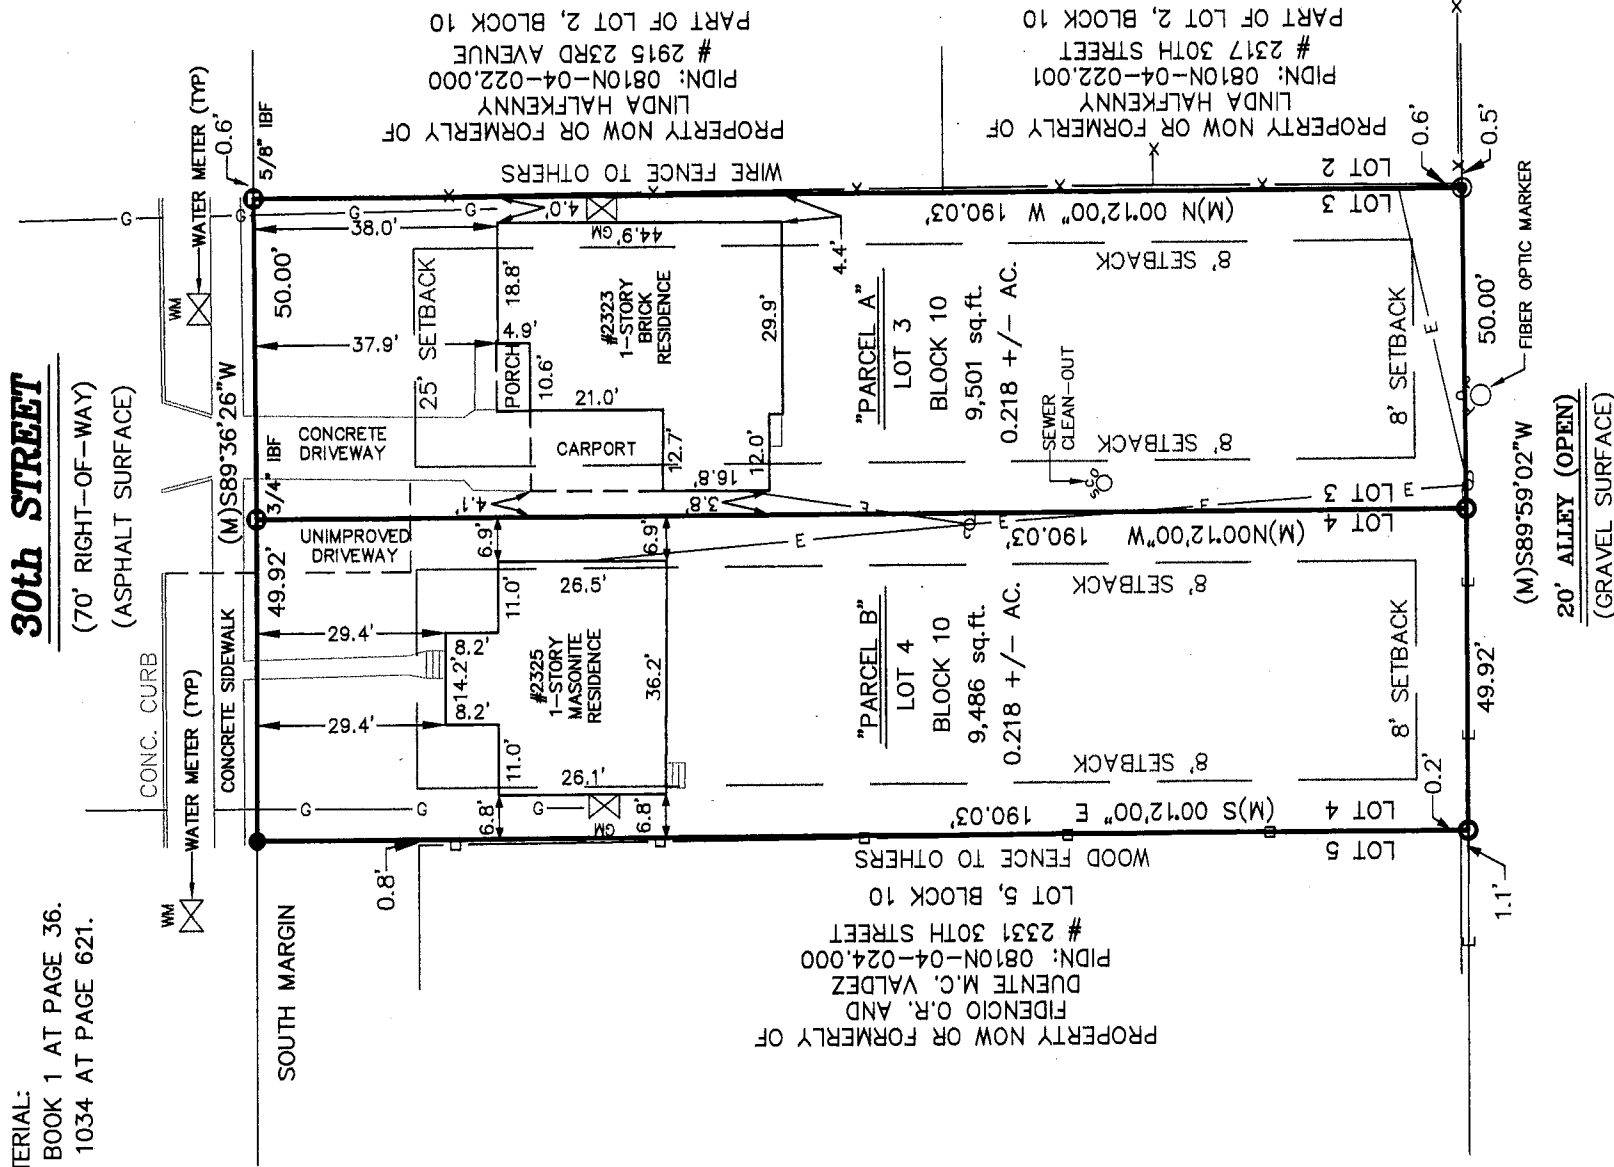


SYMBOL LEGEND	
○	= 1/2" iron rod set
◉	= 1/2" iron rod found
⊗	= P.K. nail found
⊗	= mag nail found
⊗	= mag nail set
✕	= chiseled X mark set
●	= 1/2" iron pipe found
◻	= concrete mon. fd.
◻	= iron bar found
—E—	= overhead electric
—G—	= gas line
⌒	= utility pole
(D)	= deed
(P)	= plat
(R)	= record
(M)	= measures
AC.	= acres
GM	= gas meter
WM	= water meter

Note: Municipal water and sewer readily available for both sites.

Note: By Graphic Plotting only, this property is in Zone "X" of the Flood Insurance Rate Map 28047C0264G. Community Panel No. 285253-0264-G, effective date June 16, 2009. Check with Building Official for community determined base flood elevation. Exact designation can only be determined by an Elevation Certificate. The above statement is for information only and this surveyor assumes no liability for the correctness of the cited map(s). In addition the above statement does not represent this surveyor's opinion of the probability of flooding.

This is to CERTIFY that I have surveyed the property described and delineated hereon; and that the measurements and other data indicated are correct to the best of my knowledge and belief.

Timothy L. Glass
TIMOTHY L. GLASS, P.L.S.
AUGUST 25, 2017
MS. REG. NO. 02584

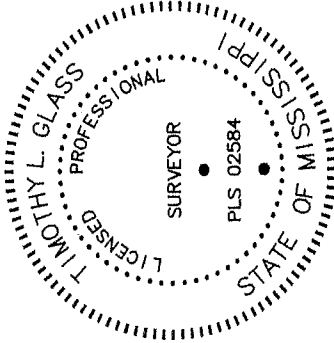

TYPE SURVEY: RESUBDIVISION	JOB NO.: L3-4810SLCADWG	 <i>Glass Land Surveying, Inc.</i> 10453 Pin Oak Drive Biloxi, Mississippi 39532 Ph/Fax (228) 392-9004 e-mail: glasurv@aol.com
DATE OF SURVEY: 08/25/17	REVISED:	
CHECKED BY: TLG	SCALE: 1" = 30'	
CREW CHIEF: WEM	SHEET NO: 2 OF 4	

FOR:
LYNDON W. LADNER
RODNEY J. LADNER
6006 Vista Circle
Gulfport, MS 39501
Phone: 228-518-1256

CERTIFICATE OF RESUBDIVISION

In accordance with Section 9-48 of the Code of Ordinance (Subdivision Regulations) of the City of Gulfport as amended, it is hereby certified that the Gulfport City Planning Commission Chairman and Gulfport City Council have reviewed and approved this Final Plat for Resubdivision of a 0.436 acre parcel of land known as TAX PARCEL (0810N-04-023.000) situated and being located in the SE 1/4 of the SW 1/4 of Section 33, Township 7 South, Range 11 West, City of Gulfport, First Judicial District of Harrison County, Mississippi, into Two (2) parcels known hereafter as "Parcel A", containing 0.218 acres and "Parcel B" containing 0.218 acres, both being completely within the limits of the parcel of land as described in Instrument Number 2016 2788 D -J1 on file in the office of the Chancery Clerk of the above said Judicial District of Harrison County, Mississippi. The subject property is generally described as being bounded on the north by 30TH Street, bounded on the east by property now or formerly of Linda Halfkenny, bounded on the south by 20 ft Alley (OPEN) (gravel surface) and bounded on the west by property now or formerly of Fidencio O.R. and Diente M.C. Valdez.

The valorem tax parcel number of subject property is 0810N-04-023.000. (INSTRUMENT NO. 2016 2788 D J1)

The case file number is _____

LEGAL DESCRIPTION OF LAND PRIOR TO THIS RESUBDIVISION:

LEGAL DESCRIPTION of: OVERALL PARCEL (INST. # 2016 2788 D -J1)

The following described land and property located and being situated in the County of Harrison, First Judicial District, State of Mississippi and being more particularly described as follows, to-wit:

Lots Three (3) and Four (4) in Block Ten (10) of the Standard Land Company Addition to the City of Gulfport according to the official map or plat thereof on file and of record in the office of the Chancery Clerk of the First Judicial District of Harrison County, Mississippi.

Said parcel contains 18,987 S.F. or 0.436 acres more or less.

LEGAL DESCRIPTION OF THE TWO (2) PARCELS CREATED BY THIS RESUBDIVISION:

LEGAL DESCRIPTION of: "Parcel A" as per survey

The following described land and property located and being situated in the County of Harrison, First Judicial District, State of Mississippi and being more particularly described as follows, to-wit:

Lot Three (3), in Block Ten (10) of the Standard Land Company Addition to the City of Gulfport according to the official map or plat thereof on file and of record in the office of the Chancery Clerk of the First Judicial District of Harrison County, Mississippi.

Said Lot contains 9501 S.F. or 0.218 acres more or less.

LEGAL DESCRIPTION of: "PARCEL B" as per survey

The following described land and property located and being situated in the County of Harrison, First Judicial District, State of Mississippi and being more particularly described as follows, to-wit:

Lot Four (4), in Block Ten (10) of the Standard Land Company Addition to the City of Gulfport according to the official map or plat thereof on file and of record in the office of the Chancery Clerk of the First Judicial District of Harrison County, Mississippi.

Said Lot contains 9486 S.F. or 0.218 acres more or less.

RESUBDIVISION OF PARCEL: 0810N-04-023.000
INTO PARCELS "A" AND "B"

TYPE SURVEY: RESUBDIVISION	JOB NO.: L3-4B10SLCA.DWG	SURVEY BY: <i>Glass Land Surveying, Inc.</i> <i>10453 Pin Oak Drive</i> <i>Biloxi, Mississippi 39532</i> <i>Ph/Fax (228) 392-9004</i> <i>e-mail: glasurv@aol.com</i>	SURVEY FOR: <i>LYNDON W. LADNER</i> <i>RODNEY J. LADNER</i> <i>6006 Vista Circle</i> <i>Gulfport, MS 39501</i> <i>Phone: 228-518-1256</i>
DATE OF SURVEY: 08/25/17	REVISED:		
CHECKED BY: TLG	SCALE: 1" = 30'		
CREW CHIEF: WEM	SHEET NO: 3 OF 4		

The applicant hereby covenants and agrees indemnify and hold harmless the City of Gulfport, its agents, servants, and or employees against any and all claims, demands, or causes of action of whatever nature which may arise as a result of the Planning Commission, its agents, and/or employees concerning the petition for resubdivision of the real property described herein.

Ratified and Approved by:

Voetress Lucille Ladner Breazeale VOETRESS LUCILLE LADNER BREAZEALE
(Owners' Signature) (Print Owner's Name)

This 30th day of August, 2017.


ACKNOWLEDGE

Before me, the undersigned, authorized in and for the State of Mississippi, County of Harrison, personally appeared the aforementioned Voetress Lucille Ladner Breazeale, who acknowledge that they accepted this plat and executed the foregoing certificate and dedication for the purpose therein set forth.

NOTARY SEAL

Catherine S. Bergeron
NOTARY PUBLIC

My Commission Expires: 7/9/21

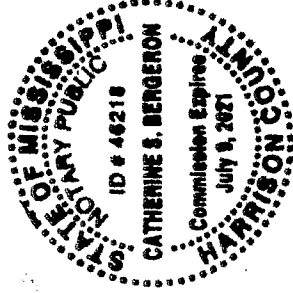

PLANNING COMMISSION

Submitted to and approved by the Gulfport Planning Commission on the _____ day of _____, 2017.

Planning Commission Chairman

Planning Division Administrator

APPROVAL

Submitted to and approved by the City of Gulfport, City Council, at the regular meeting of

said Council held on the _____ day of _____, 2017

ATTEST:

ADOPT

CLERK OF COUNCIL

PRESIDENT

This resubdivision plat and Certificate of Resubdivision, having been

submitted and approved by the Mayor this _____

day of _____, 2017.

MAYOR

RESUBDIVISION OF PARCEL: 0810N-04-023.000
INTO PARCELS "A" AND "B"

TYPE SURVEY: RESUBDIVISION	JOB NO.: L3-4B10SLC.ADWG	SURVEY BY: Glass Land Surveying, Inc.	SURVEY FOR: LYNDON W. LADNER RODNEY J. LADNER
DATE OF SURVEY: 08/25/17	REVISED:	10453 Pin Oak Drive Biloxi, Mississippi 39532	6006 Vista Circle Gulfport, MS 39501
CHECKED BY: TLG	SCALE: 1" = 30'	Ph/Fax (228) 392-9004	Phone: 228-518-1256
CREW CHIEF: WEM	SHEET NO: 4 OF 4	e-mail: glasurv@aol.com	



URBAN DEVELOPMENT
PLANNING DIVISION

October 6, 2017

P.O. Box 1780
Gulfport, MS 39502
Phone: 228-868-5710
Fax: 228-868-5708

Voetress Lucille Ladner Breazeale Living Trust(Trustee)
6006 Vista Cir
Gulfport, MS 39507

Wm. H. Hardy Building
1410 24th Avenue
Gulfport, MS 39501

RE: Resubdivision 1710PC113: Rodney Ladner, agent for Voetress Lucille Ladner Breazeale Trustee for Voetress Lucille Ladner Breazeale Living Trust, property owner, requests to divide the 19,262 square foot tax parcel 0810N-04-023.000 into two parcels zoned R-2 (Single Family): located north of 29th Street, south of and adjacent to 30th Street, east of 25th Avenue, and west of 23rd Avenue, in Ward 3.

To Whom It May Concern:

The purpose of this letter is to inform you of the above referenced application. A map showing the general location of the property involved is on the back of this letter.

The City of Gulfport Planning Commission will hold a public hearing to consider the above request at 4:30 P.M. on **Thursday, October 26, 2017** in the Council Chambers at the Gulfport City Hall located at 2309 15th Street.

It is your option whether or not to appear personally or speak for or against the request at the scheduled hearing. If you are unable to attend the public hearing you may submit your opinion in writing and request that it be read into the public record. If you desire, it is also your choice to be represented by an agent or attorney.

A copy of the filed application to be considered will be available for public review at the office of the Department of Urban Development - Planning Division located at the Hardy Building, 1410 24th Avenue. Adjacent property owners will not be provided any further correspondence on the matter unless an appeal is filed but may, as stated above, contact this office for additional information.

Any interested party that may feel aggrieved by the Planning Commission's recommendation may file a written notice of objection within fifteen (15) calendar days after the date of the Planning Commission hearing. The notice of objection and reasons for objecting to the decision should be stated in writing and filed with the Department of Urban Development-Planning Division. This notice of objection shall be forwarded as part of the record with the record and recommendation from the Planning Commission to the Mayor and City Council. The City Council shall make a final decision based upon the record as submitted. No new evidence may be presented at the meeting.

If you have any questions or comments, please contact this office.

Sincerely,

Thomas S. Lane
Planner II

CC: Agent, Adjacent Property Owners (You have been identified as owning property within 160 feet of this request)

PARCEL_ID 113	NAME	ADDRESS_1	CITY	STATEZIP
	Voetress Lucille Ladner Breazeale Living Trust(Trustee)	6006 Vista Cir	Gulfport	MS 39507
	Rodney Ladner	2302 Magnolia Pl	Gulfport	MS 39501
	Adjacent Property Owner			
0810N-04-025.000	CHURCH OF GOD OF GULFPORT	2414 29TH ST	GULFPORT	MS 39501
0810N-04-025.001	DODGE HENRY C III ET AL	P O DRAWER 1688	TUPELO	MS 38802
0810N-04-042.000	GULFPORT CHURCH OF GOD	2412 29TH STREET	GULFPORT	MS 39501
0810N-04-022.000	HALKENNY LINDA	2915 23RD AVE	GULFPORT	MS 39501
0810N-03-010.000	HAYDEL MARGARET A	801 41ST AVE	GULFPORT	MS 39501
0810N-04-023.000	LADNER LYNDON W ET AL	6006 VISTA CIR	GULFPORT	MS 39501
0810N-04-019.000	LENSKA LLC	2247 LEVANTE ST	SAN DIEGO	CA 92009
0810N-03-011.000	MICHUA AUSENCIO	3000-23RD AVE	GULFPORT	MS 39501
0810N-04-044.000	NEW TESTAMENT PENTECOSTAL CHURCH	2323 29TH ST	GULFPORT	MS 39501
0810N-03-028.000	TRUE VISION CENTER OF HOPE INC	2727 22ND AVE	GULFPORT	MS 39501
0810N-04-024.000	VALDEZ FIDENCIO O R & PUENTE M C	2331 30TH ST	GULFPORT	MS 39501
0810N-03-027.000	WAHEED ALFONSO	2204 33RD ST	GULFPORT	MS 39501
0810N-04-043.000	WILLIAMS LATONYA	2336 32ND ST	GULFPORT	MS 39501
0810N-04-046.001	WILLIAMS LATONYA	P O BOX 7504	GULFPORT	MS 39506
0810N-04-046.000	WILLIAMS MARY	2310 29TH STREET	GULFPORT	MS 39501
0810N-04-045.000	WILLIAMS NAKISHA	2111 31ST STREET	GULFPORT	MS 39501
0810N-03-029.000	WILLIAMS WILLIE	2310 29TH STREET	GULFPORT	MS 39501
0810N-03-026.000	WILSON BETTY J	2237 30TH ST	GULFPORT	MS 39501



DEPARTMENT OF
URBAN DEVELOPMENT
PLANNING DIVISION

October 27, 2017

P.O. Box 1780
Gulfport, MS 39502
Phone: 228-868-5710
Fax: 228-868-5708

Voetress Lucille Ladner Breazeale Living
Trust(Trustee)
6006 Vista Cir
Gulfport, MS 39507

Wm. H. Hardy Building
1410 24th Avenue
Gulfport, MS 39501

RE: Resubdivision 1710PC113: Rodney Ladner, agent for Voetress Lucille Ladner Breazeale Trustee for Voetress Lucille Ladner Breazeale Living Trust, property owner, requests to divide the 19,262 square foot tax parcel 0810N-04-023.000 into two parcels zoned R-2 (Single Family): located north of 29th Street, south of and adjacent to 30th Street, east of 25th Avenue, and west of 23rd Avenue, in Ward 3.

To Whom It May Concern:

At their public hearing on **Thursday, October 26, 2017**, the Gulfport City Planning Commission deferred the hearing until **November 16, 2017** meeting.

The City of Gulfport Planning Commission will hold a public hearing to consider the above request at 4:30 P.M., Thursday, February 25, 2016, in the Council Chambers at the Gulfport City Hall, located at 2309 15th St. A copy of the petition will be available for public review at the office of the Department of Urban Development – Planning Division located at 1410 24th Ave. in the Hardy building.

As applicant, you and / or your agent are required to be present at the scheduled hearing. If you are unable to attend the public hearing, you may submit your opinion in writing and request that it be read into the public record. If you desire, it is also your choice to be represented by an agent or attorney.

Any interested party that may feel aggrieved by the Planning Commission recommendation is entitled to have their objection considered by filing a written notice of objection on or before fifteen (15) days after the date of the Planning Commission hearing. The objection and reasons for objecting to the recommended decision should be stated in writing and filed with the Department of Urban Development-Planning Division. This objection shall be forwarded as part of the record with the record and recommendation from the Planning Commission to the Mayor and City Council. The City Council shall make a final decision based upon the record as submitted. No new evidence may be presented at the meeting.

If you have any questions or comments.
Sincerely,

Thomas Lane
Planner II

cc: Agent, Adjacent Property Owners, Building Code Services

**LEGAL NOTICE
PUBLIC HEARING**

In conformance with Section VIII of the Comprehensive Zoning Ordinance of the City of Gulfport, Mississippi, 1979, as amended, notice is hereby given advising that the Gulfport City Planning Commission will hold a public hearing in the City of Gulfport, Mississippi, at 4:30 P.M., Thursday, October 26, 2017, in the Council Chambers of the Gulfport City Hall located at 2309 15th Street to consider the following requests. A copy of the requests will be available for public review at the office of the Department of Urban Development, Planning Division, located on first floor of the William H. Hardy Building, 1410 24th Avenue.

Resubdivision 1710PC113:
Rodney Lachner, agent for Voetrees Lucille Lachner Breazeale Trustee for Voetrees Lucille Lachner Breazeale Living Trust, property owner, requests to divide the 19,282 square foot tax parcel 0810N-04-023.000 into two parcels zoned R-2 (Single Family): located north of 25th Street, south of and adjacent to 30th Street, east of 25th Avenue, and west of 23rd Avenue, in Ward 3.

Planning Commission Approval 1710PC118:
Ronnie Simnicht of The Salvation Army, property owner, requests a homeless assistance facility use at 8405 Highway 49 on the tax parcels 0810C-05-005.000 and 0810C-05-005.001 zoned B-4 (Highway Business): located north of Polk Street, south of Russell Boulevard, east of and adjacent to Arkansas Avenue, and west of and adjacent to Highway 49, in Ward 3.

Resubdivision 1710PC118:
Barbara Dorman et al. for St. Pelicans, LLC, property owner, requests to divide the 1.03 acre tax parcel 0711N-02-054.000 into four parcels zoned T3 (Suburban Zone): located north of Finley Street, south of and adjacent to Ruth Avenue, and west of Reginald Avenue, in Ward 2.

Planning Commission Approval 1710PC120:
Bradley E. Roberts, agent for Bilcoi River Baptist Church, property owner, requests a mobile home use at 13305 Bonnie Street on the tax parcel 09071-05-021.000 zoned R-1-5 (Single Family): located north of Orneal Road, south of and adjacent to Boles Boulevard, east of and adjacent to Rene Avenue, and west of and adjacent to Bonnie Street, in Ward 6.

Final Plat 1710PC121:
Jacques Pucheu of 9P Holding, LLC, property owner, requests approval for a 15-lot subdivision (Bridgewater Bay Subdivision) on the tax parcels 1010D-01-005.000, 1010D-01-006.000, 1010D-01-008.000, and 1010D-01-008.003, containing approx. 18.2 acres, zoned R-2 (Single Family): located north of West Pine Street, south of West Taylor Road, east of and adjacent to Carl Leggett Road, and west of Cowen Road, in Ward 4.

Final Plat 1710PC122:
Robert Heinrich, agent for Gary and Mary McCabe, property owner, requests approval for a 13-lot subdivision (Bayou Bend) on the tax parcels 09091-02-004.000, 09091-02-008.000, and 09091-02-009.001, containing approx. 4.3 acres, zoned R-1-7.5 (Single Family): located north of Hillcrest Road, adjacent to the north and south of Evans Street, east of Bayou Bernard, and west of Stone Road, in Ward 4.

General Plan 1710PC123:
Robert J. Kneal, agent for Barbara C. Allen, property owner, requests a 108-lot, with 3 out-parcels, subdivision (Brookstone) on the tax parcels 1009N-01-002.000, 1009N-01-002.001, 1009N-01-002.002, 1009N-01-002.003, 1009N-01-002.004, 1009N-01-002.005, 1009N-01-002.006, 1009N-01-002.007, 1009N-01-002.008, and 1009N-01-002.009, containing approx. 73.5 acres, zoned R-2 (Single Family): located north of and adjacent to E Taylor Road, south of Dolphin Lane, east of Britany Court, and west of Bayou Plantation Lane, in Ward 5.

Resubdivision 1710PC125:
J. Michael Cassidy, agent for David J. Easterling, property owner, requests to divide the tax parcels 1011D-03-009.000 and 1011D-03-010.000, containing an aggregate of 18,481 square feet into two parcels zoned T5 (Urban Center Zone): located north of Beach Drive, south of Township Road, east of and adjacent to Mertham Drive, and west of Phillips Drive, in Ward 2.

This the 4th day of October, 2017
Keith Williams, Chairman
Gulfport City Planning Commission
ADV11

Proof of Publication

STATE OF MISSISSIPPI

COUNTY OF HARRISON

Before me, the undersigned Notary of Harrison County, Mississippi personally appeared Crista Brackett who, being by me first duly sworn, did depose and say that she is a clerk of The Sun Herald, a newspaper published in the city of Gulfport, in Harrison County, Mississippi, and the publication of the notice, a copy of which is hereto attached, has been made in said paper 1 times in the following numbers and on the following dates of such paper, viz:

Vol. 134 No., 8 dated 11 day of Oct 2017
Vol. _____ No., _____ dated _____ day of _____, 20____
Vol. _____ No., _____ dated _____ day of _____, 20____
Affiant further states on oath that said newspaper has been established and published continuously in said county for a period of more than twelve months next prior to the first publication of said notice.

Crista Brackett

Clerk

Sworn to and subscribed before me this 11 day of

Oct

A.D., 2017

Meri A. Jackson

Notary Public

*The Sun Herald has been deemed eligible for publishing legal notices in Jackson County to meet the requirements of Miss. Code 1972 Section 13-3-31 and 13-3-32



1. CITY OF GULFPORT PLANNING COMMISSION

2

3 1710PC113

4

5 TRANSCRIPT OF HEARING

6 November 16, 2017

7 *****

PLANNING

8 TRANSCRIPT OF HEARING HELD BEFORE THE CITY OF GULFPORT

9 COMMISSION HELD IN THE CITY COUNCIL CHAMBERS, GULFPORT,

10 MISSISSIPPI, ON THE 16TH DAY OF NOVEMBER 2017 COMMENCING AT

11 4:30 P.M. AND REPORTED BY

12 NORMA JEAN LADNER SOROE, CERTIFIED SHORTHAND REPORTER.

13 *****

14

COMMISSION MEMBERS PRESENT:

15

KEITH WILLIAMS, President

16

JOHN ANTHONY

17

WILLIAM "PRINCE" JONES

18

MARTY WARREN

19

DOUG HANCOCK

20

B.J. SELLERS

VIRGINIA ADOLPH

21

MICHAEL DANIELS

JOHN ANTHONY

22

21 STAFF PRESENT:

22

GREG PIETRANGELO

23

GREG HOLMES

24

CORY LONG

MATILDA WELCH

SU-LIN BOLIN

N.J. SOROE, CSR #1297

1. 6. Resubdivision 1710PC113
2. MS. WELCH: Case Number 113 has been duly and
3. timely noticed as required by law. The applicant requests to
4. divide the 19,262 square foot tax parcel into two parcels zoned
5. R-2 single family located north of 29th Street, south of an
6. adjacent to 30th Street, east of 25th Avenue, and west of 23rd
7. Avenue, in Ward 3. A copy of the packet considered is hereby
8. offered into the record.
9. MR. WILLIAMS: Thank you.
10. Someone here to speak for this case?
11. MR. LADNER: 2302 Magnolia Place, Gulfport,
12. Mississippi, Rodney Ladner.
13. What I have is two 2 homes that are tenant
14. occupied. One of the tenants is requesting to purchase he
15. property and be a homeowner. And the house was built probably
16. 70 years ago on one parcel. And I'm just requesting to get it
17. subdivided.
18. MR. WILLIAMS: All right. Any additional
19. questions from the commissioners for the applicant? All right.
20. If something comes up, well bring you back up. Thank you, Mr.
21. Ladner.

22. MR. LADNER: Thank you.

23. MR. WILLIAMS: Anyone else here to speak for the

24. request?

25. Anyone to speak against the request?

N.J. SOROE, CSR #1297

1. All right, commissioners. We've heard the case,
2. you've had a chance to study it. Can I get a motion?
3. MR. SELLERS: I move we approve Case File
4. 1710PC113.
5. MR. JONES: Second.
6. MR. WILLIAMS: Got a motion and a second to
7. approve the case. Any further discussion? All those in
favor
8. signify by saying aye.
9. (Unanimous vote.)
10. MR. WILLIAMS: Any opposed.
11. (None.)
12. MR. WILLIAMS: It's been passed. Thank you.
- 13
- 14
- 15
- 16
- 17
- 18
- 19
- 20
- 21
- 22
- 23
- 24

N.J. SOROE, CSR #1297

1. BEFORE THE CITY OF GULFPORT PLANNING COMMISSION.

2

3

4 1711PC132

5

6

7

COURT REPORTER'S CERTIFICATE

8

9 I, Norma Jean Ladner Soroe, Certified Shorthand

10 Reporter, do hereby certify that to the best of my skill
and

11 ability I have reported the hearing held before the City of
12 Gulfport Planning Commission and that the foregoing 3 pages
13 constitute a true and correct transcription of said hearing
14 held on the 16th day of November 2017.

15 I do further certify that my certificate annexed
16 hereto applies only to the original and certified
transcript.

17 The undersigned assumes no responsibility for the accuracy
of
18 any reproduced copies not made under my control and
direction.

19 Witness my signature this the 27th day of
November
20 2017.

21

22

23

24

NORMA JEAN LADNER SOROE, CSR #1297
Certified Shorthand Reporter

25

N.J. SOROE, CSR #1297

- 1
- 2
N.J. SOROE, CSR #1297

MEMORANDUM

To: Mayor Billy Hewes and
Gulfport City Council

From: Greg Holmes, Planning Administrator
Urban Development Department

Date: January 5, 2018

Re: Resubdivision 1710PC124

Subject: J. Michael Cassady, agent for Maritime Development Center, LLC., and Gulf Coast Shipyard Realty, LLC, property owners, requests to divide parcels 0909F-01-001.002 and 0909F-01-001.007 into two parcels containing an approx. of 117.22 acres zoned I-3 (Planned Industrial Park) and I-2 (Heavy industry districts): located north of Bayou Circle, south of and adjacent to Seaway Road, east of Goldin Lane, and west of Logan Cline Drive, in Ward 5.

Planning Commission recommendation: To Approve staff recommendation

Motion: Ladner

Second: Sellers

KEITH WILLIAMS - Chairman

MICHAEL DANIELS – **Yea**

COLETTE TOWLES – **Absent**

VIRGINIA ADOLPH – **Yea**

CHARLIE HEWES – **Yea**

EVERETTE LADNER – **Yea**

BJ SELLERS – **Yea**

WM. PRINCE JONES - **Yea**

DOUG HANCOCK – **Absent**

MARTIN WARREN, JR – **Yea**

JOHN ANTHONY – **Yea**


Action: Motion was carried unanimously.

Speaking for the Petition: Michael Cassady

Speaking against the Petition: None

On December 14, 2017 the Planning Commission recommended approval of the above referenced case.

Please place the attached item on the Council agenda for January 16, 2018.

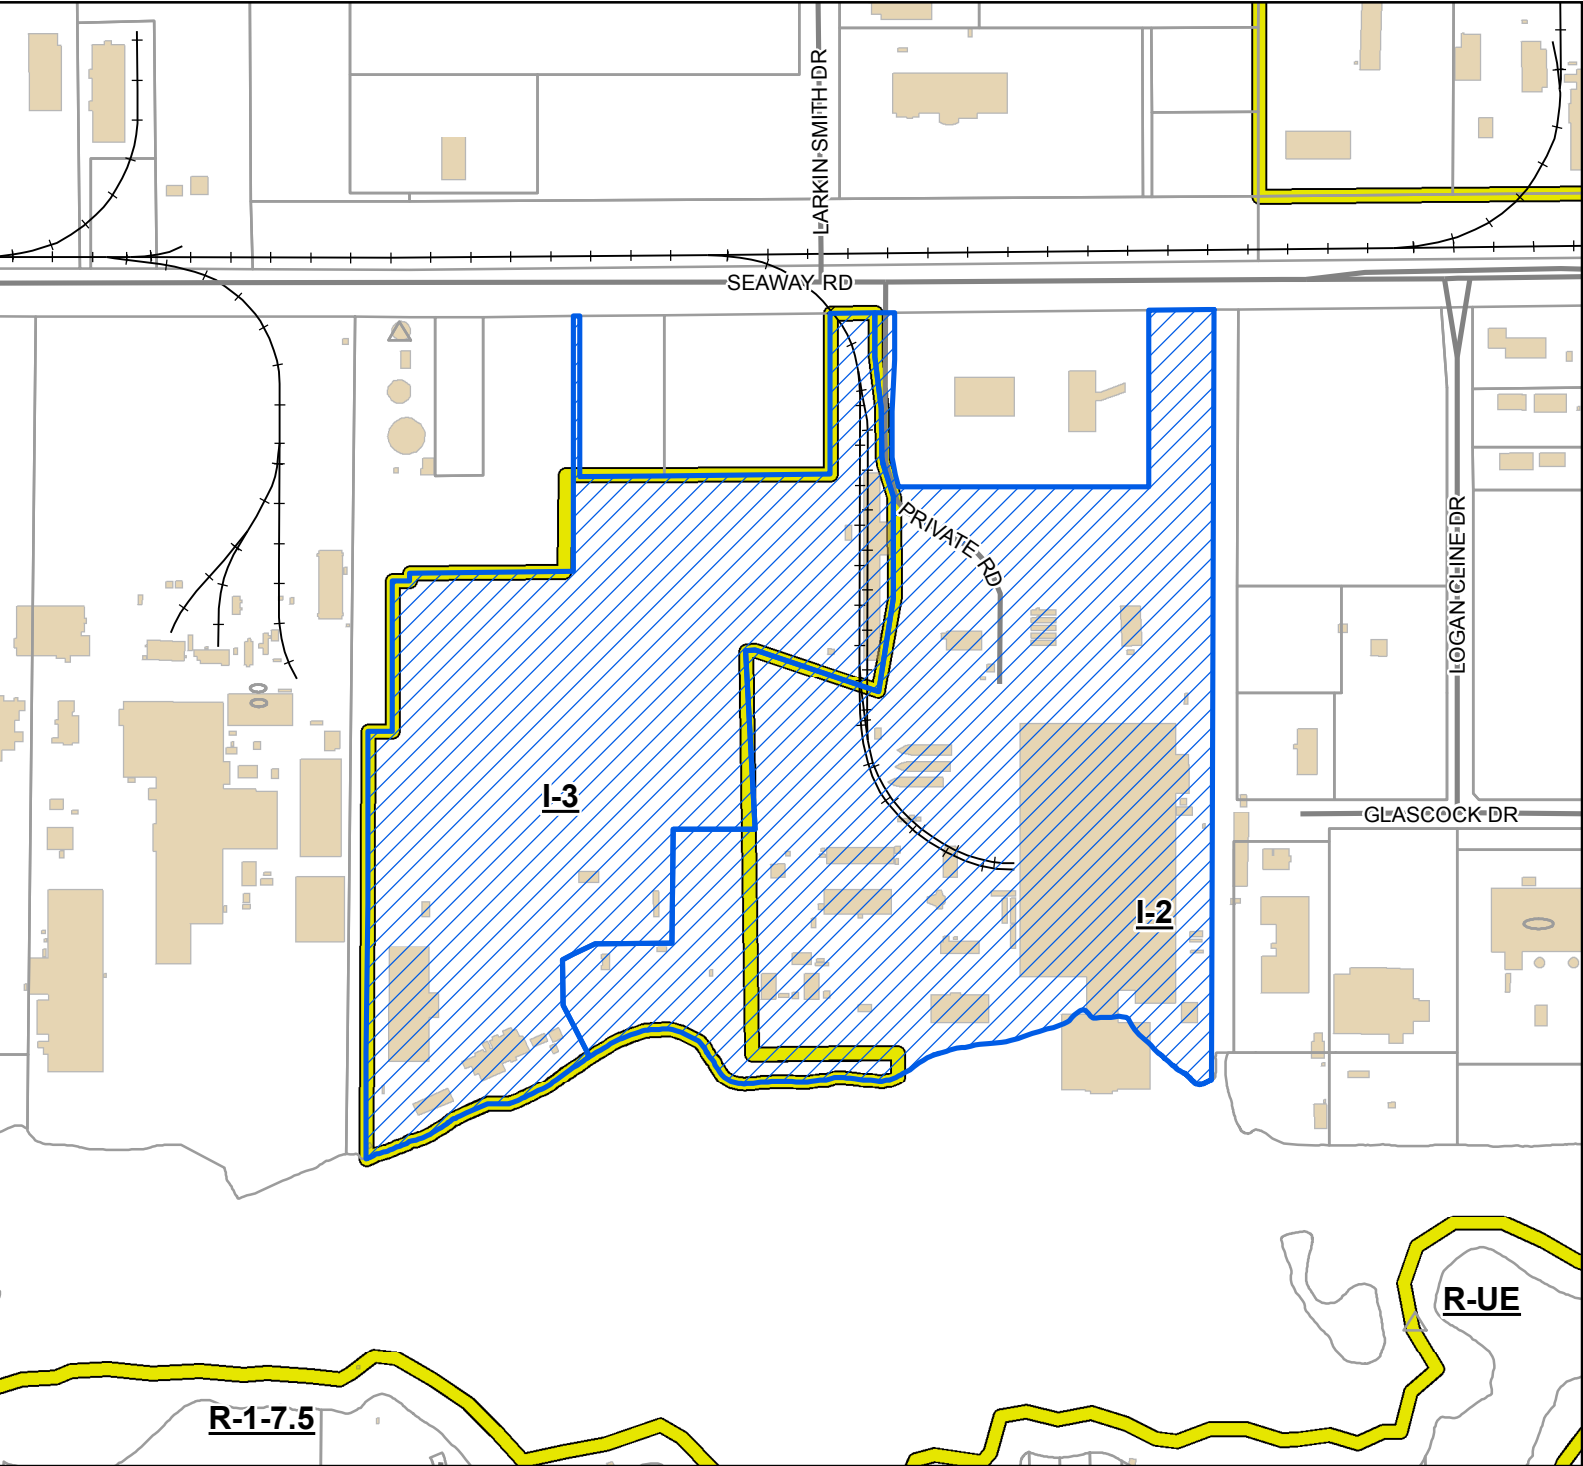

Legend

- Site
- Street
- Railroad
- Parcels
- Buildings
- Zoning

Site Information

0909F-01-001.002
0909F-01-001.007
Zoning: I-3 (Planned Industrial Park) I-2 (Heavy Industry district)
Size: 117.22 Acres (Aggregate)

0 90 180 270
Yards

DATA DISCLAIMER: All information that is provided on this map is believed to be correct. However, no liability is assumed by the City of Gulfport for errors in substance or form of any of the materials published on this map. The GIS Division, City of Gulfport, provides the information represented on this map as a service to the community and makes every effort possible to provide quality information. However, no claims, promises, or guarantees about the accuracy, completeness, or adequacy of the information contained on this map are expressed or implied.



CITY OF GULFPORT
Urban Development - Planning Division
1410 24th Avenue
Gulfport, MS 39501
(228) 868-5710

APPLICATION FOR RESUBDIVISION

Property Information

TAX PARCEL #

0	9	0	9	F	-	0	1	-	0	0	1	•	0	0	2
0	9	0	9	F	-	0	1	-	0	0	1	•	0	0	7
					-			-				•			

For Staff Use Only

Case File #: 1

Date Received: _____

Receipt #: _____

Received By: _____

Zoning: I-3 + I-2

Ward: 5 Flood: AE

Size: 117.22 Acres-Total

(If necessary, use separate sheet of paper)

Address of Property Involved: 13247 + 13085 SEAWAY ROAD
BERNARD BAYOU
Lot(s) _____, Block(s) _____, Subdivision INDUSTRIAL PARK

General Location: SOUTH OF SEAWAY RD, WEST OF LORRAINE RD.
EAST OF THREE RIVERS ROAD + NORTH OF SEAWAY
GENERAL DESCRIPTION OF REQUEST:
DIVIDE TWO PARCELS A + B INTO AI + BI

OWNERSHIP AND CERTIFICATION:

I hereby certify that I have read and understand this application and that all information and attachments are true and correct. I also certify that I agree to comply with all applicable city codes, ordinances and state laws. Finally, I certify that I am the owner of the property involved in this request or have authorization to act as the owner's agent for the herein described request.

0909F-01-001-007

OWNER

AGENT

MARITIME DEVELOPMENT
Printed Name Of Owner CENTER, LLC
13247 SEAWAY Rd.

Mailing Address
GULFPORT MS 39503
City State Zip code

228.861.8064

Home Phone Work/Cell Phone
JOAHE 3195029MAIL.COM

Email
John Dahe

Signature Of Owner
JOHN DAHE III
MANAGING MEMBER

J. MICHAEL CASSADY

Printed Name Of Agent
P.O. Box 7301

Mailing Address
GULFPORT MS 39506

City State Zip code
228.326.6601

Home Phone Work/Cell Phone

CASSADYCONSULTINGINC29MAIL.COM

Email
Michael Cassidy
Signature Of Agent

If the property or properties listed above have more than one owner, please check this box. In the case of multiple owners, reverse side must be completed. Each additional owner will need to complete and sign the reverse side of this application. We can only accept applications with original signatures.



SECTIONS A. THROUGH G. MUST BE SUBMITTED FOR A COMPLETE APPLICATION.



CITY OF GULFPORT
Urban Development - Planning Division
1410 24th Avenue
Gulfport, MS 39501
(228) 868-5710

APPLICATION FOR RESUBDIVISION

Property Information

TAX PARCEL #

0	9	0	9	F	-	0	1	-	0	0	1	•	0	0	2
0	9	0	9	F	-	0	1	-	0	0	1	•	0	0	7
					-			-				•			

For Staff Use Only

Case File #: _____

Date Received: _____

Receipt #: _____

Received By: _____

Zoning: _____

Ward: _____ Flood: _____

Size: _____

(If necessary, use separate sheet of paper)

Address of Property Involved: 13247 + 13085 SEAWAY ROAD
BERNARD BAYOU
Lot(s) _____, Block(s) _____, Subdivision INDUSTRIAL PARK

General Location: SOUTH OF SEAWAY RD WEST OF LORRAINE Rd.
EAST OF THREE RIVERS ROAD + NORTH OF SEAWAY
GENERAL DESCRIPTION OF REQUEST:
DIVIDE TWO PARCELS A & B INTO AI + BI

OWNERSHIP AND CERTIFICATION:

I hereby certify that I have read and understand this application and that all information and attachments are true and correct. I also certify that I agree to comply with all applicable city codes, ordinances and state laws. Finally, I certify that I am the owner of the property involved in this request or have authorization to act as the owner's agent for the herein described request.

0909F-01-001.007
OWNER

MARITIME DEVELOPMENT
Printed Name Of Owner CENTER, LLC
13247 SEAWAY Rd.
Mailing Address
GULFPORT MS 39503
City State Zip code
228.861.8064
Home Phone Work/Cell Phone
JOAHE 3195029MAIL.COM
Email

AGENT

J. MICHAEL CASSADY
Printed Name Of Agent
P.O. Box 7301
Mailing Address
GULFPORT MS 39506
City State Zip code
228.326.6601
Home Phone Work/Cell Phone
CASSADYCONSULTINGINC29MAIL.COM
Email
J. Michael Cassidy
Signature Of Agent

Signature Of Owner
JOHN DAHE III
MANAGING MEMBER

If the property or properties listed above have more than one owner, please check this box. In the case of multiple owners, reverse side must be completed. Each additional owner will need to complete and sign the reverse side of this application. We can only accept applications with original signatures.



SECTIONS A. THROUGH G. MUST BE SUBMITTED FOR A COMPLETE APPLICATION.

This page must be completed if the property or properties involved have more than one owner. All persons listed as owners to the property or properties listed on page one must complete and sign this part of the application.

I hereby certify that I have read and understand this application and that all information and attachments are true and correct. I also certify that I agree to comply with all applicable city codes, ordinances and state laws. Finally, I certify that I am the owner of the property involved in this request or authorized to act as the owner's agent for herein described request.

NAME OF OWNER (PRINT)

GULF COAST SHIPYARD REALTY, LLC
SHANE J. GUIDRY, CHAIRMAN AND CEO

ADDRESS (STREET, CITY, STATE, ZIP CODE)

13085 SEAWAY RD. / GULFPORT, MS 39503

PHONE # (H)

(W)

TAX PARCEL NUMBER(S) OWNED

0909F-01-001.002

✓ Signature:

NAME OF OWNER (PRINT)

ADDRESS (STREET, CITY, STATE, ZIP CODE)

PHONE # (H)

(W)

TAX PARCEL NUMBER(S) OWNED

Signature:

NAME OF OWNER (PRINT)

ADDRESS (STREET, CITY, STATE, ZIP CODE)

PHONE # (H)

(W)

TAX PARCEL NUMBER(S) OWNED

Signature:

(Use additional forms as needed)

IN CASES OF MULTIPLE APPLICANTS, PLEASE IDENTIFY THE PERSON WHO WILL BE ACTING AS YOUR SPOKES PERSON/AGENT FOR YOU:

Maritime Development Center, LLC

13247 Seaway Road, Gulfport, MS, 39503

August 30, 2017

Letter of Authorization

I, John Dane III, Sole Manager of Maritime Development Center, LLC, do hereby authorize J. Michael Cassady, P. S. of Cassady Consulting, Inc. the authority to act as agent for a resubdivision request to Gulfport Planning Commission of the property owned by Maritime Development Center, LLC identified as follows:

Parcel Number #0909F-01-001.007

Parcel Number # 0909F-01-001.011


Sincerely,



John Dane III

CC: J. Michael Cassady

Subscribed and sworn to before me, in my presence
this 5th day of Sept, 2017, a Notary Public
in the (county) (state) of Harrison Mississippi.

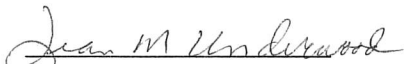
(signature)

Notary Public

My Commission expires Nov 15th, 2020



**ACTION BY UNANIMOUS WRITTEN CONANT
OF
MANAGER OF
MARITIME DEVELOPMENT, L.L.C.**

In a telephonic meeting of the Board of Managers for such purposes, the undersigned, being the sole manager of Maritime Development Center, L.L.C. (the "Company") do hereby take and authorize by unanimous written consent all of the following actions for transaction of business as herein set forth.

WHEREAS, the Board of Managers has determined it to be in the best interest of the Company to Authorize John Dane III to execute on behalf of Maritime Development Center, LLC any documents, contracts or agreements necessary for the sale, purchase and subdivision of land as well as any other company owned assets.

NOW, THEREFORE, BE IT RESOLVED, the Board of Managers has determined it to be in the best interest of the Company to Authorize John Dane III to execute on behalf of Maritime Development Center, LLC any documents, contracts or agreements necessary for the sale, purchase and subdivision of land as well as any other company owned assets


IN WITNESS WHEREOF, this Action by Unanimous Written Consent has been signed by the Sole Member of the Company, and this Action by Unanimous Written Consent shall be filed with or otherwise entered on the minutes or other appropriate records of the Company.

Dated this 30th day of August, 2017



JOHN DANE, III
Sole Manager

Subscribed and sworn to before me, in my presence
this 15th day of Sept, 2017, a Notary Public
in the (county) (state) of Harrison Mississippi

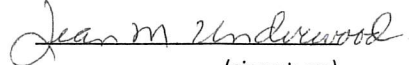
(signature)
Notary Public

My Commission expires Nov 15th, 2020

CERTIFICATE OF SECRETARY


I, Oliver Peneguy, Secretary of the Company, certify that the subscriber to the foregoing written consent constituted the Manager of the Company entitled to vote on the subject of the above resolutions as of the date set forth above, and that the foregoing action by written consent has been filed in the minutes and other records of proceedings of the Board of Managers.

IN WITNESS WHEREOF, I have executed this certificate on this 30th day of August, 2017.



OLIVER PENEGUY
Secretary

Subscribed and sworn to before me, in my presence
this 15th day of Sept, 2017, a Notary Public
in the (county) (state) of Harrison Mississippi

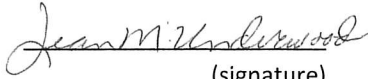
(signature)
Notary Public

My Commission expires Nov 15th, 2020



Matilda Welch

From: Gregory Holmes
Sent: Tuesday, November 21, 2017 11:56 AM
To: Matilda Welch
Subject: FW: Maritime Development

From: J. Michael Cassady [<mailto:jmc@cassadyassociate.com>]
Sent: Wednesday, October 25, 2017 12:47 PM
To: Gregory Holmes
Cc: 'John Dane III'
Subject: RE: Maritime Development

Maritime Development Center, LLC is the owner of 48.11 acres in the Harrison County Industrial Park and Gulf Coast Shipyard Realty, LLC is the owner of 69.11 adjacent acres in the Harrison County Industrial Park. Maritime Development Center, LLC wants to swap 0.87 acres of their property for 0.87 acres of property of Gulf Coast Shipyard Realty, LLC.

J. Michael Cassady, P.S.
Ph: 228.326.6601
Fx: 228.896.8405



CASSADY
CONSULTING, INC.

J. MICHAEL CASSADY, P.S.

P.O. Box 7301
Gulfport, MS 39506

228.326.6601
cassadyconsultinginc@gmail.com

From: Gregory Holmes [<mailto:GHolmes@gulfport-ms.gov>]
Sent: Wednesday, October 25, 2017 10:27 AM
To: 'J. Michael Cassady'
Subject: RE: Maritime Development

It is the letter that is from Gulf Coast Shipyard Realty authorizing you as agent.

From: J. Michael Cassady [<mailto:jmc@cassadyassociate.com>]
Sent: Wednesday, October 25, 2017 10:08 AM
To: Gregory Holmes
Subject: RE: Maritime Development

I will put this together and get to you as soon as possible. Which agent assignment do you need?

J. Michael Cassady, P.S.
Ph: 228.326.6601
Fx: 228.896.8405

DANE



CASSADY CONSULTING, INC.

P.O. Box 7301
Gulfport, MS 39506
228.326.6601

cassadyconsultinginc@gmail.com

J. MICHAEL CASSADY, P.S.

- Boundary Dispute Resolution
- Planning Commission Issues
- Tideland Issues
- Expert Witness Testimony

September 5, 2017

To: City of Gulfport/Urban Development-Planning Division

From: J. Michael Cassady, P.S.

Re: Affidavit for Parcels 0909F-01-001.002 & 0909F-01-001.007


This is to CERTIFY that I have researched the records of the Chancery Clerk of Harrison County and found no restrictive or protective covenants prohibiting the resubdivision of subject parcels.

J. Michael Cassady
J. Michael Cassady

Tracy D. Boyd
9-7-17



RESUBDIVISION OF PARCELS 0909F-01-001.002 [PARCEL A] &
0909F-01-001.007 [PARCEL B] INTO PARCEL A1 & PARCEL B1
SHEET 1 OF 8

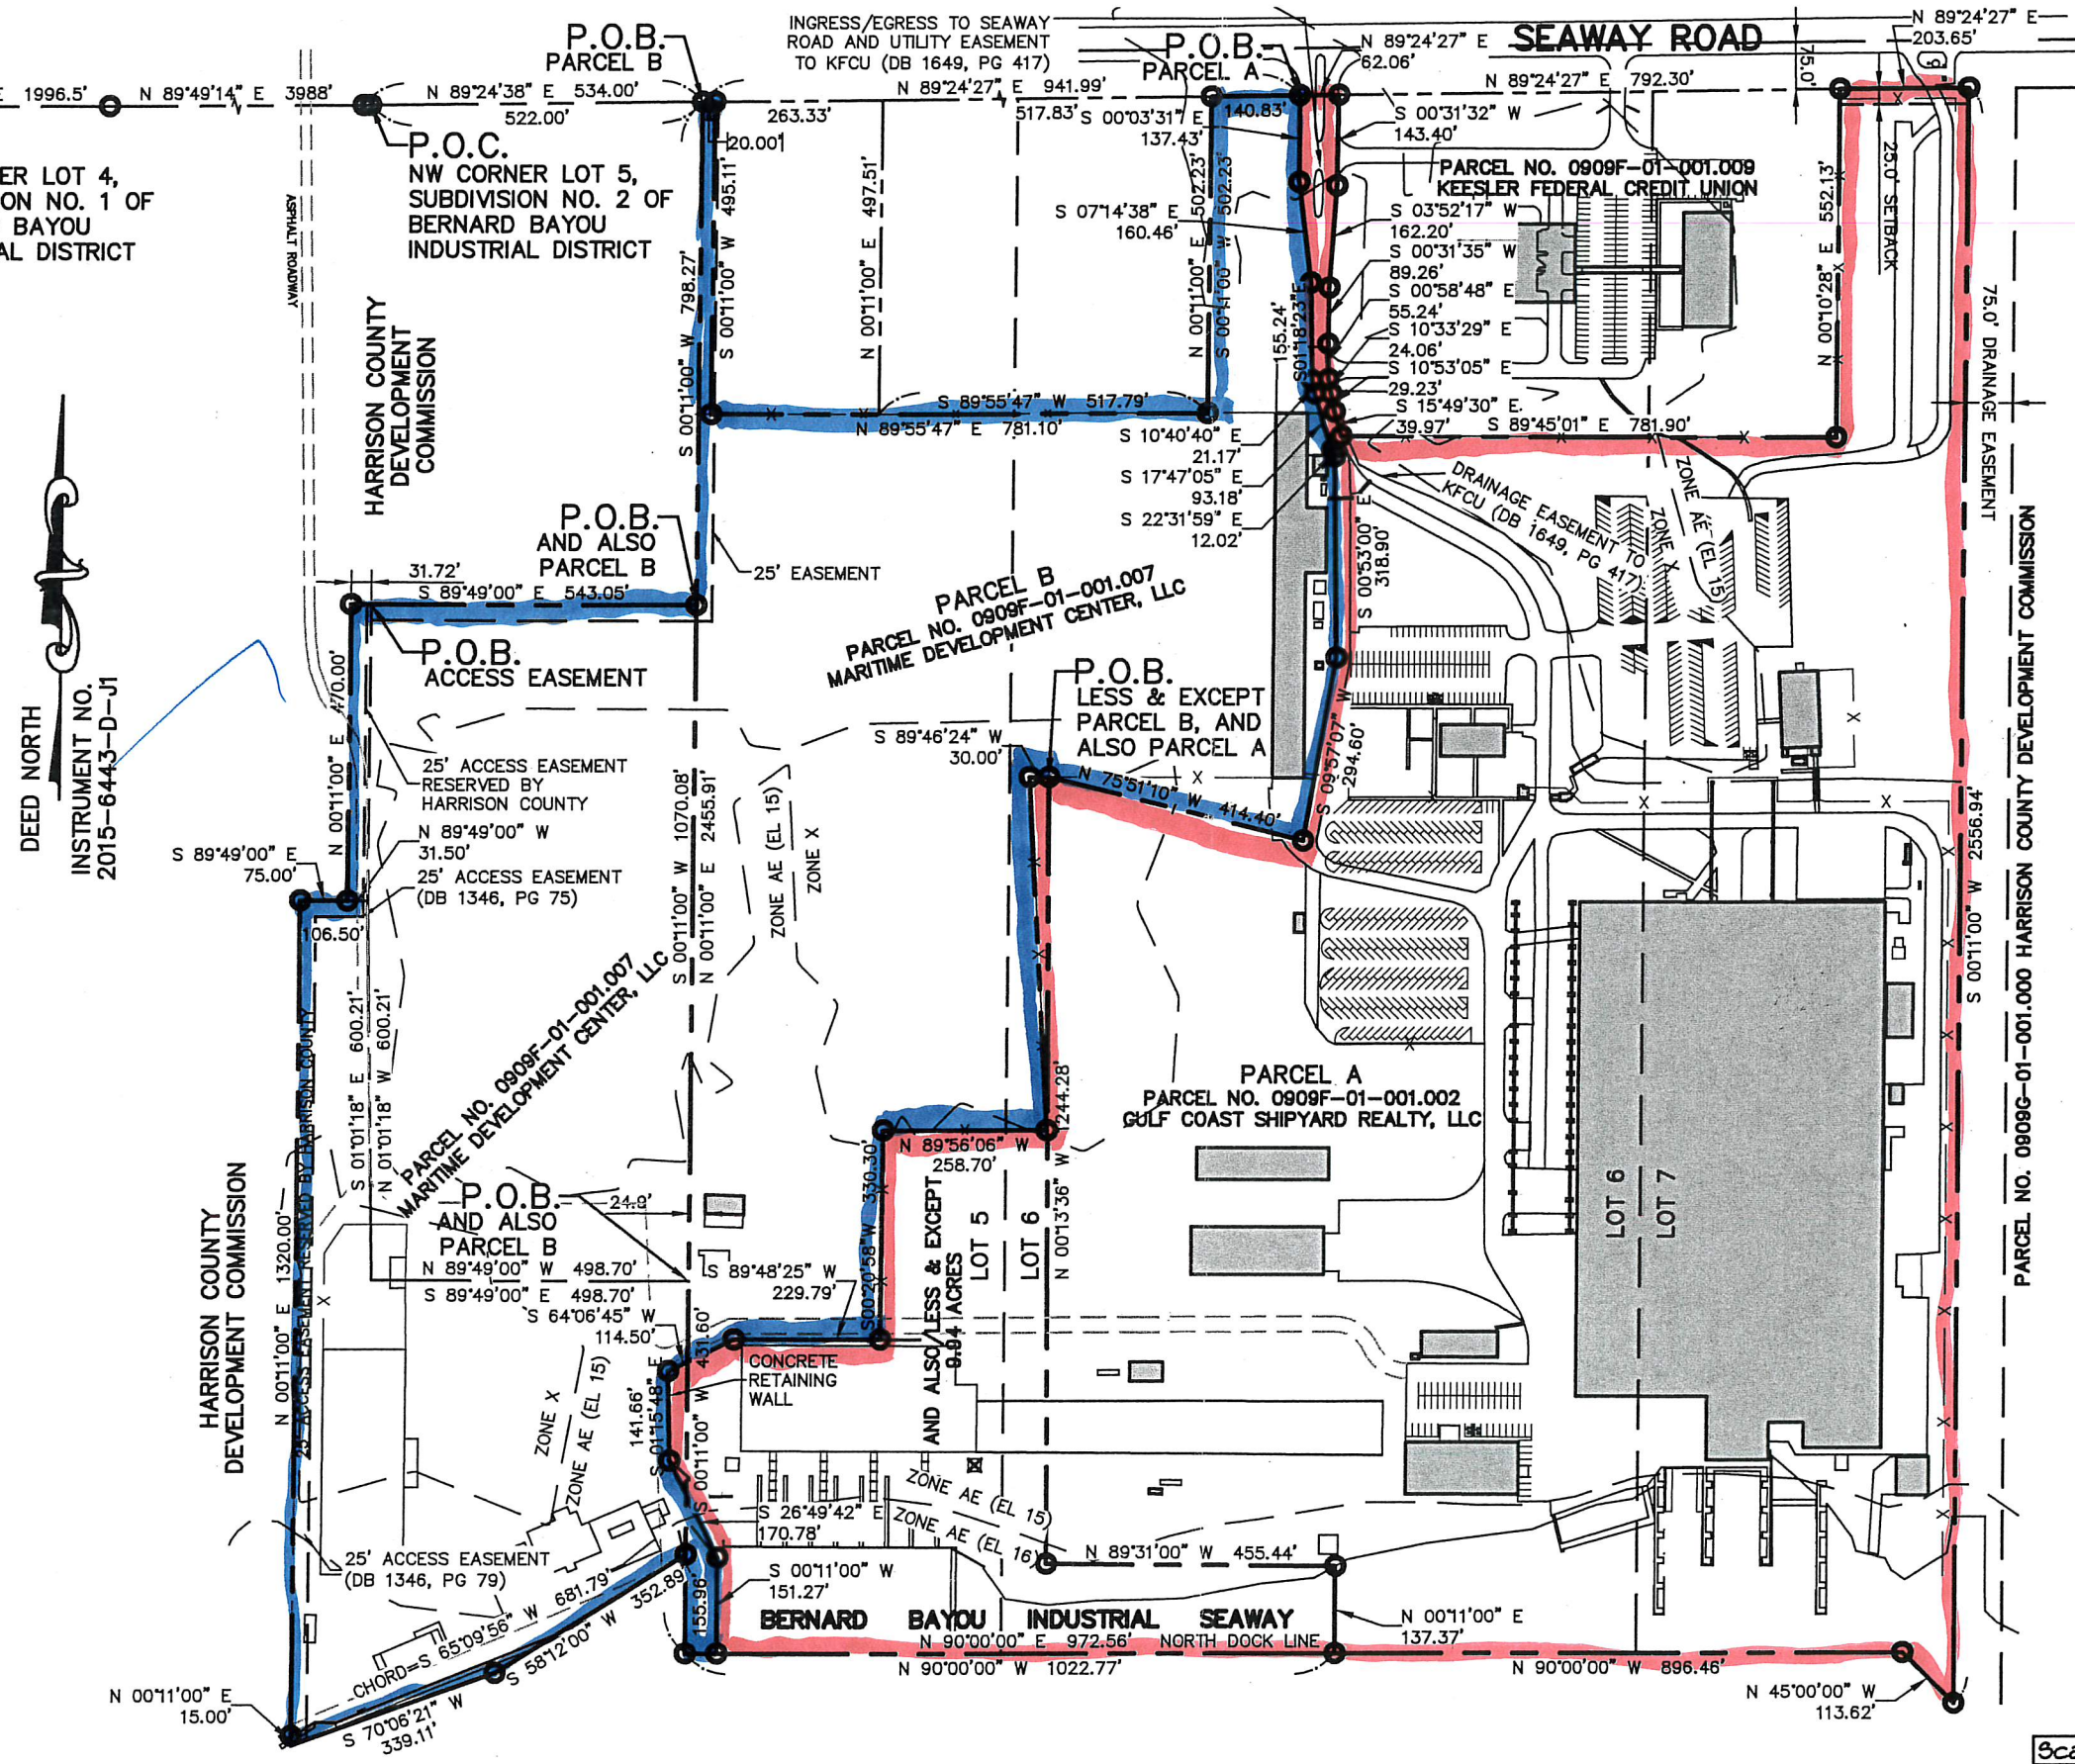

By Graphic Plotting only, this property is in Zones "AE" [Base 15], "AE" [Base 16] & "X" of the Flood Insurance Rate Map, Community Panel No. 28047C0266G, revision date June 16, 2009. Exact designation can only be determined by an Elevation Certificate. The above statement is for information only and this surveyor assumes no liability for the correctness of the cited map(s). In addition, the above statement does not represent this surveyor's opinion of the probability of flooding.


This is to CERTIFY that this map or plat and the survey on which it is based were made in accordance with "Standards of Practice for Surveying in the State of Mississippi".

J. MICHAEL CASSADY, PS
Dated: August 27, 2017

MISSISSIPPI CLASS "A" SURVEY

Scale:	1"=300'	Drawn By:	JET	Job Number:	08381-17
Date:	08/21/17	Revised:		Filename:	Resubdividing

Scale: 1"=100'	Drawn By: JET	Reviewed: 08/27/17	Date: 08/27/17
Job Number: 08381-17	Filename: Resubdivision.dwg		

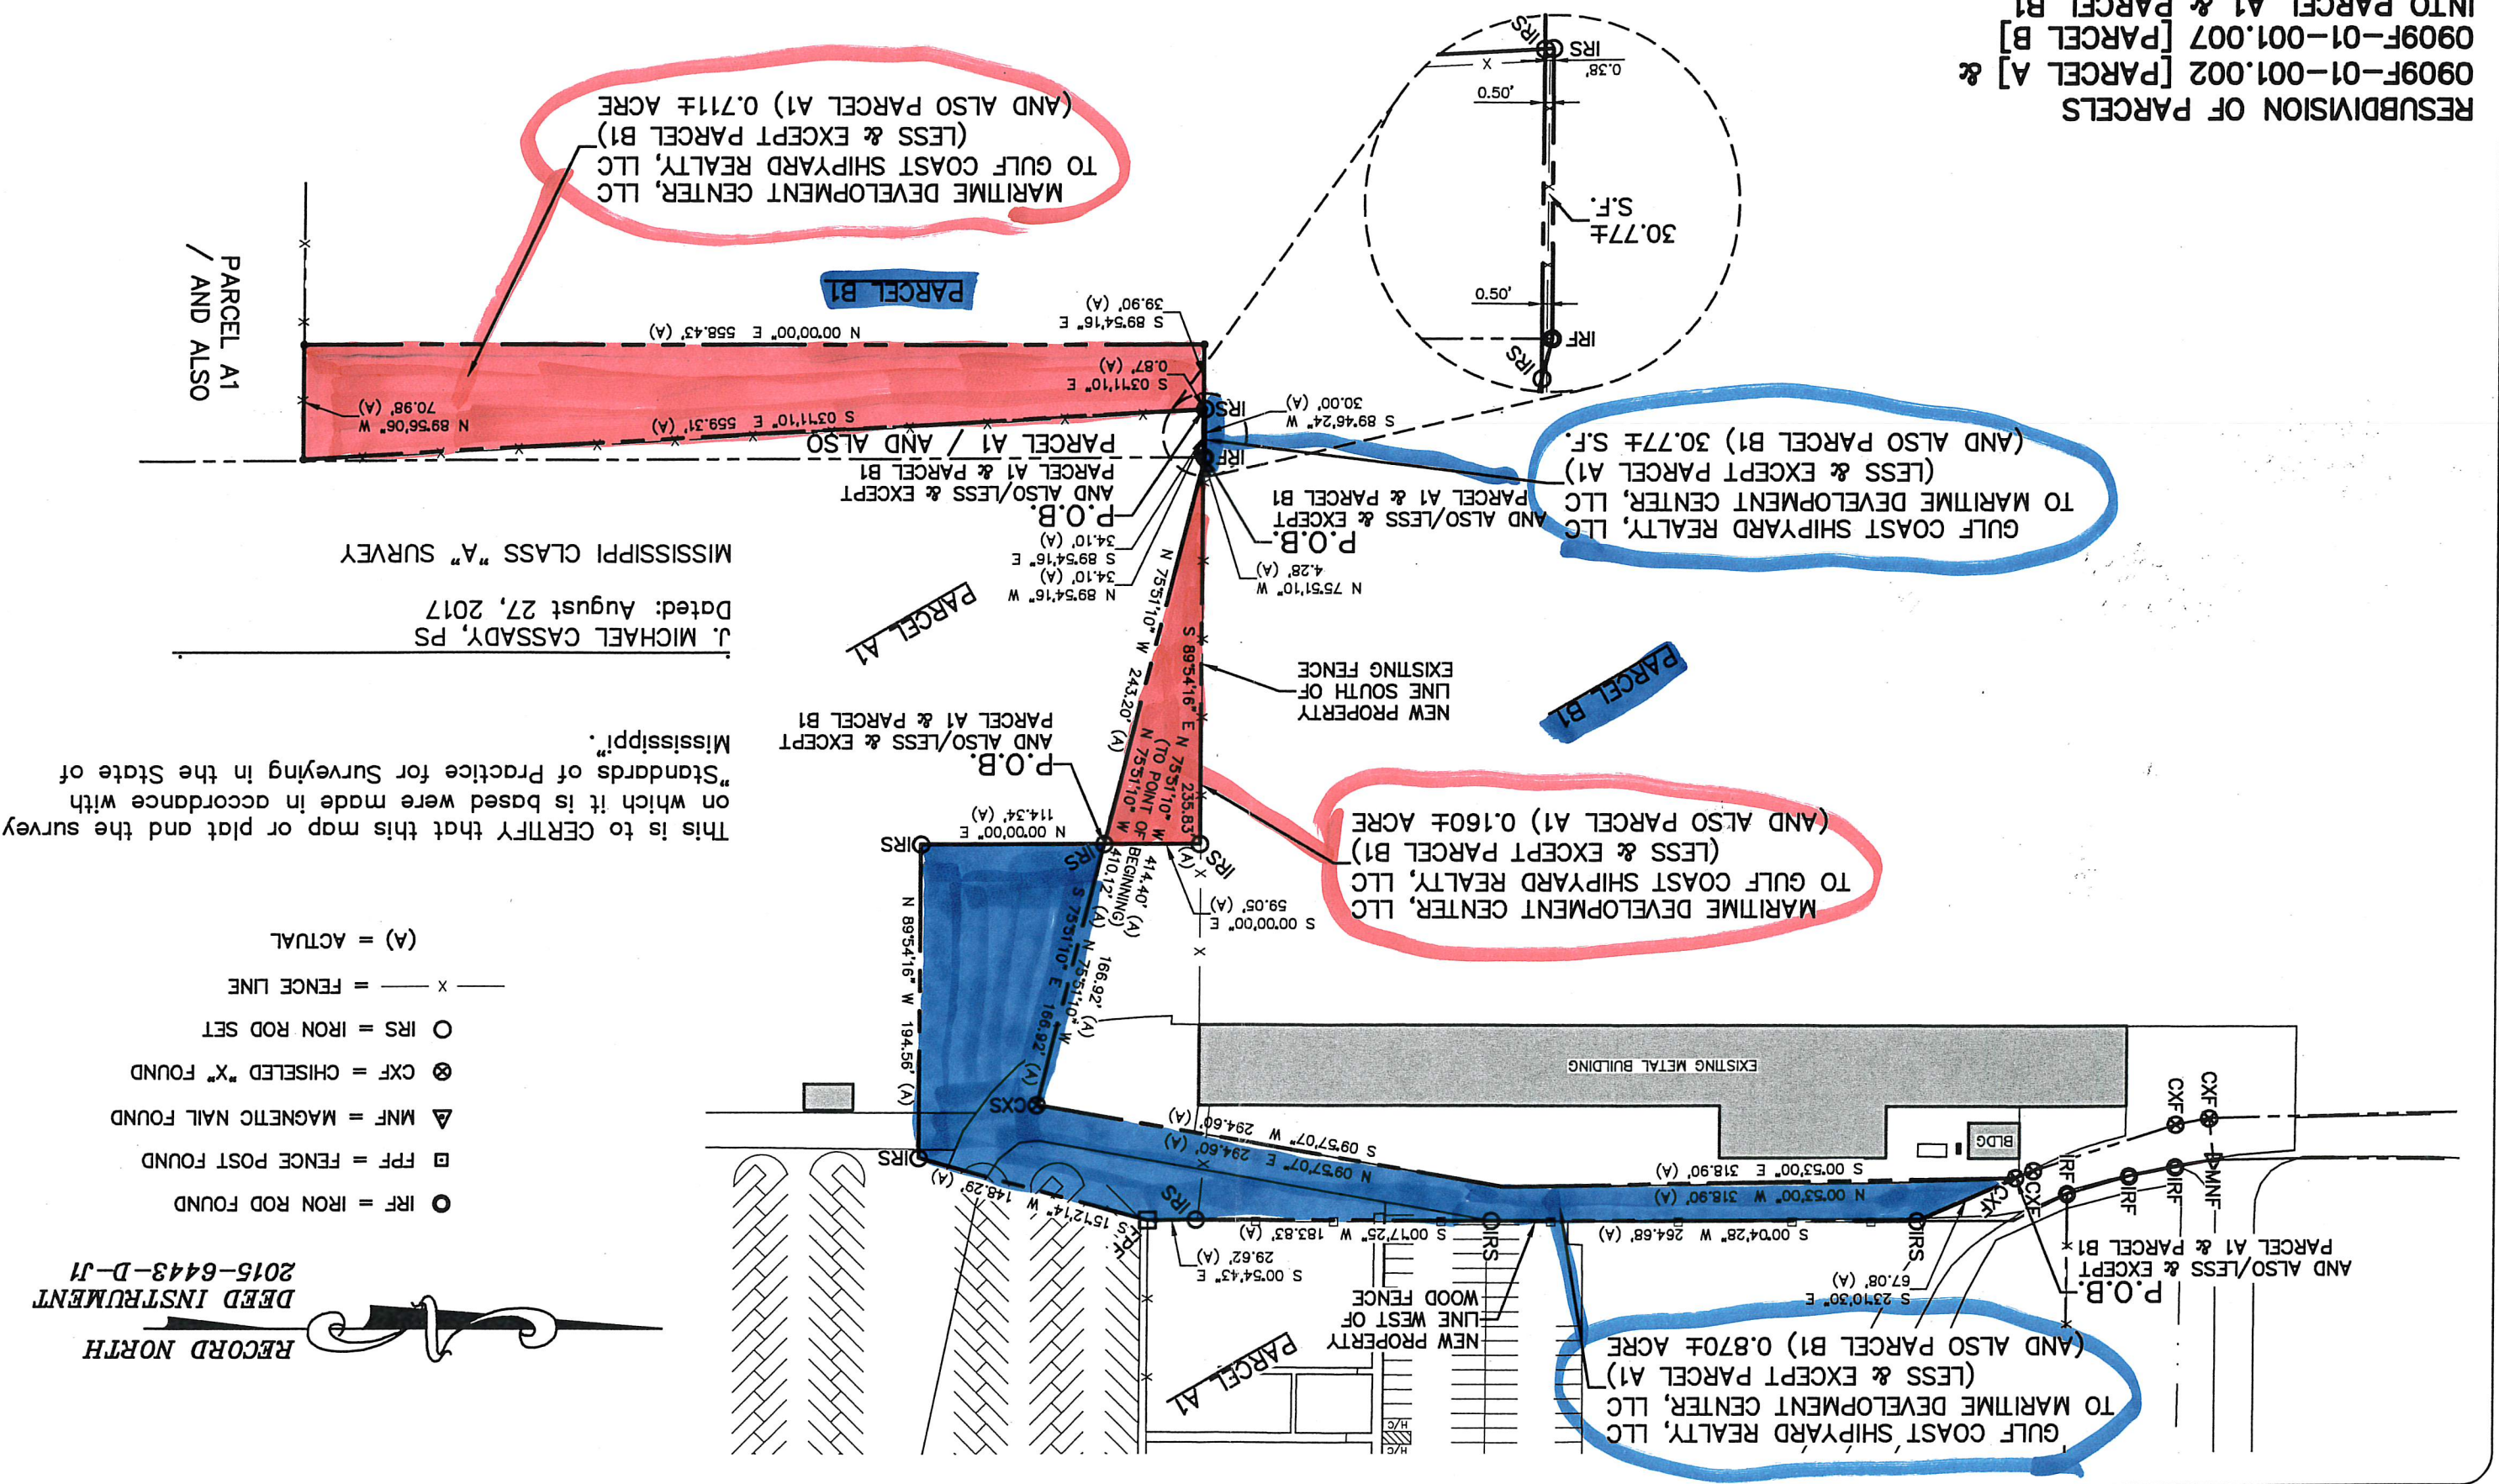

This is to CERTIFY that this map or plat and the survey on which it is based were made in accordance with "Standards of Practice for Surveying in the State of Mississippi".

J. MICHAEL CASSADY, PS
Dated: August 27, 2017


MISSISSIPPI CLASS "A" SURVEY

- IRF = IRON ROD FOUND
- FPF = FENCE POST FOUND
- △ MNF = MAGNETIC NAIL FOUND
- ⊗ CXF = CHISELED "X" FOUND
- IRS = IRON ROD SET
- x — = FENCE LINE
- (A) = ACTUAL

RECORD NORTH
DEED INSTRUMENT
2015-6443-D-11

RESUBDIVISION OF PARCELS 0909F-01-001.002 [PARCEL A] &
0909F-01-001.007 [PARCEL B] INTO PARCEL A1 & PARCEL B1
SHEET 2 OF 8

DEED NORTH
INSTRUMENT NO.
2015-6443-D-J1

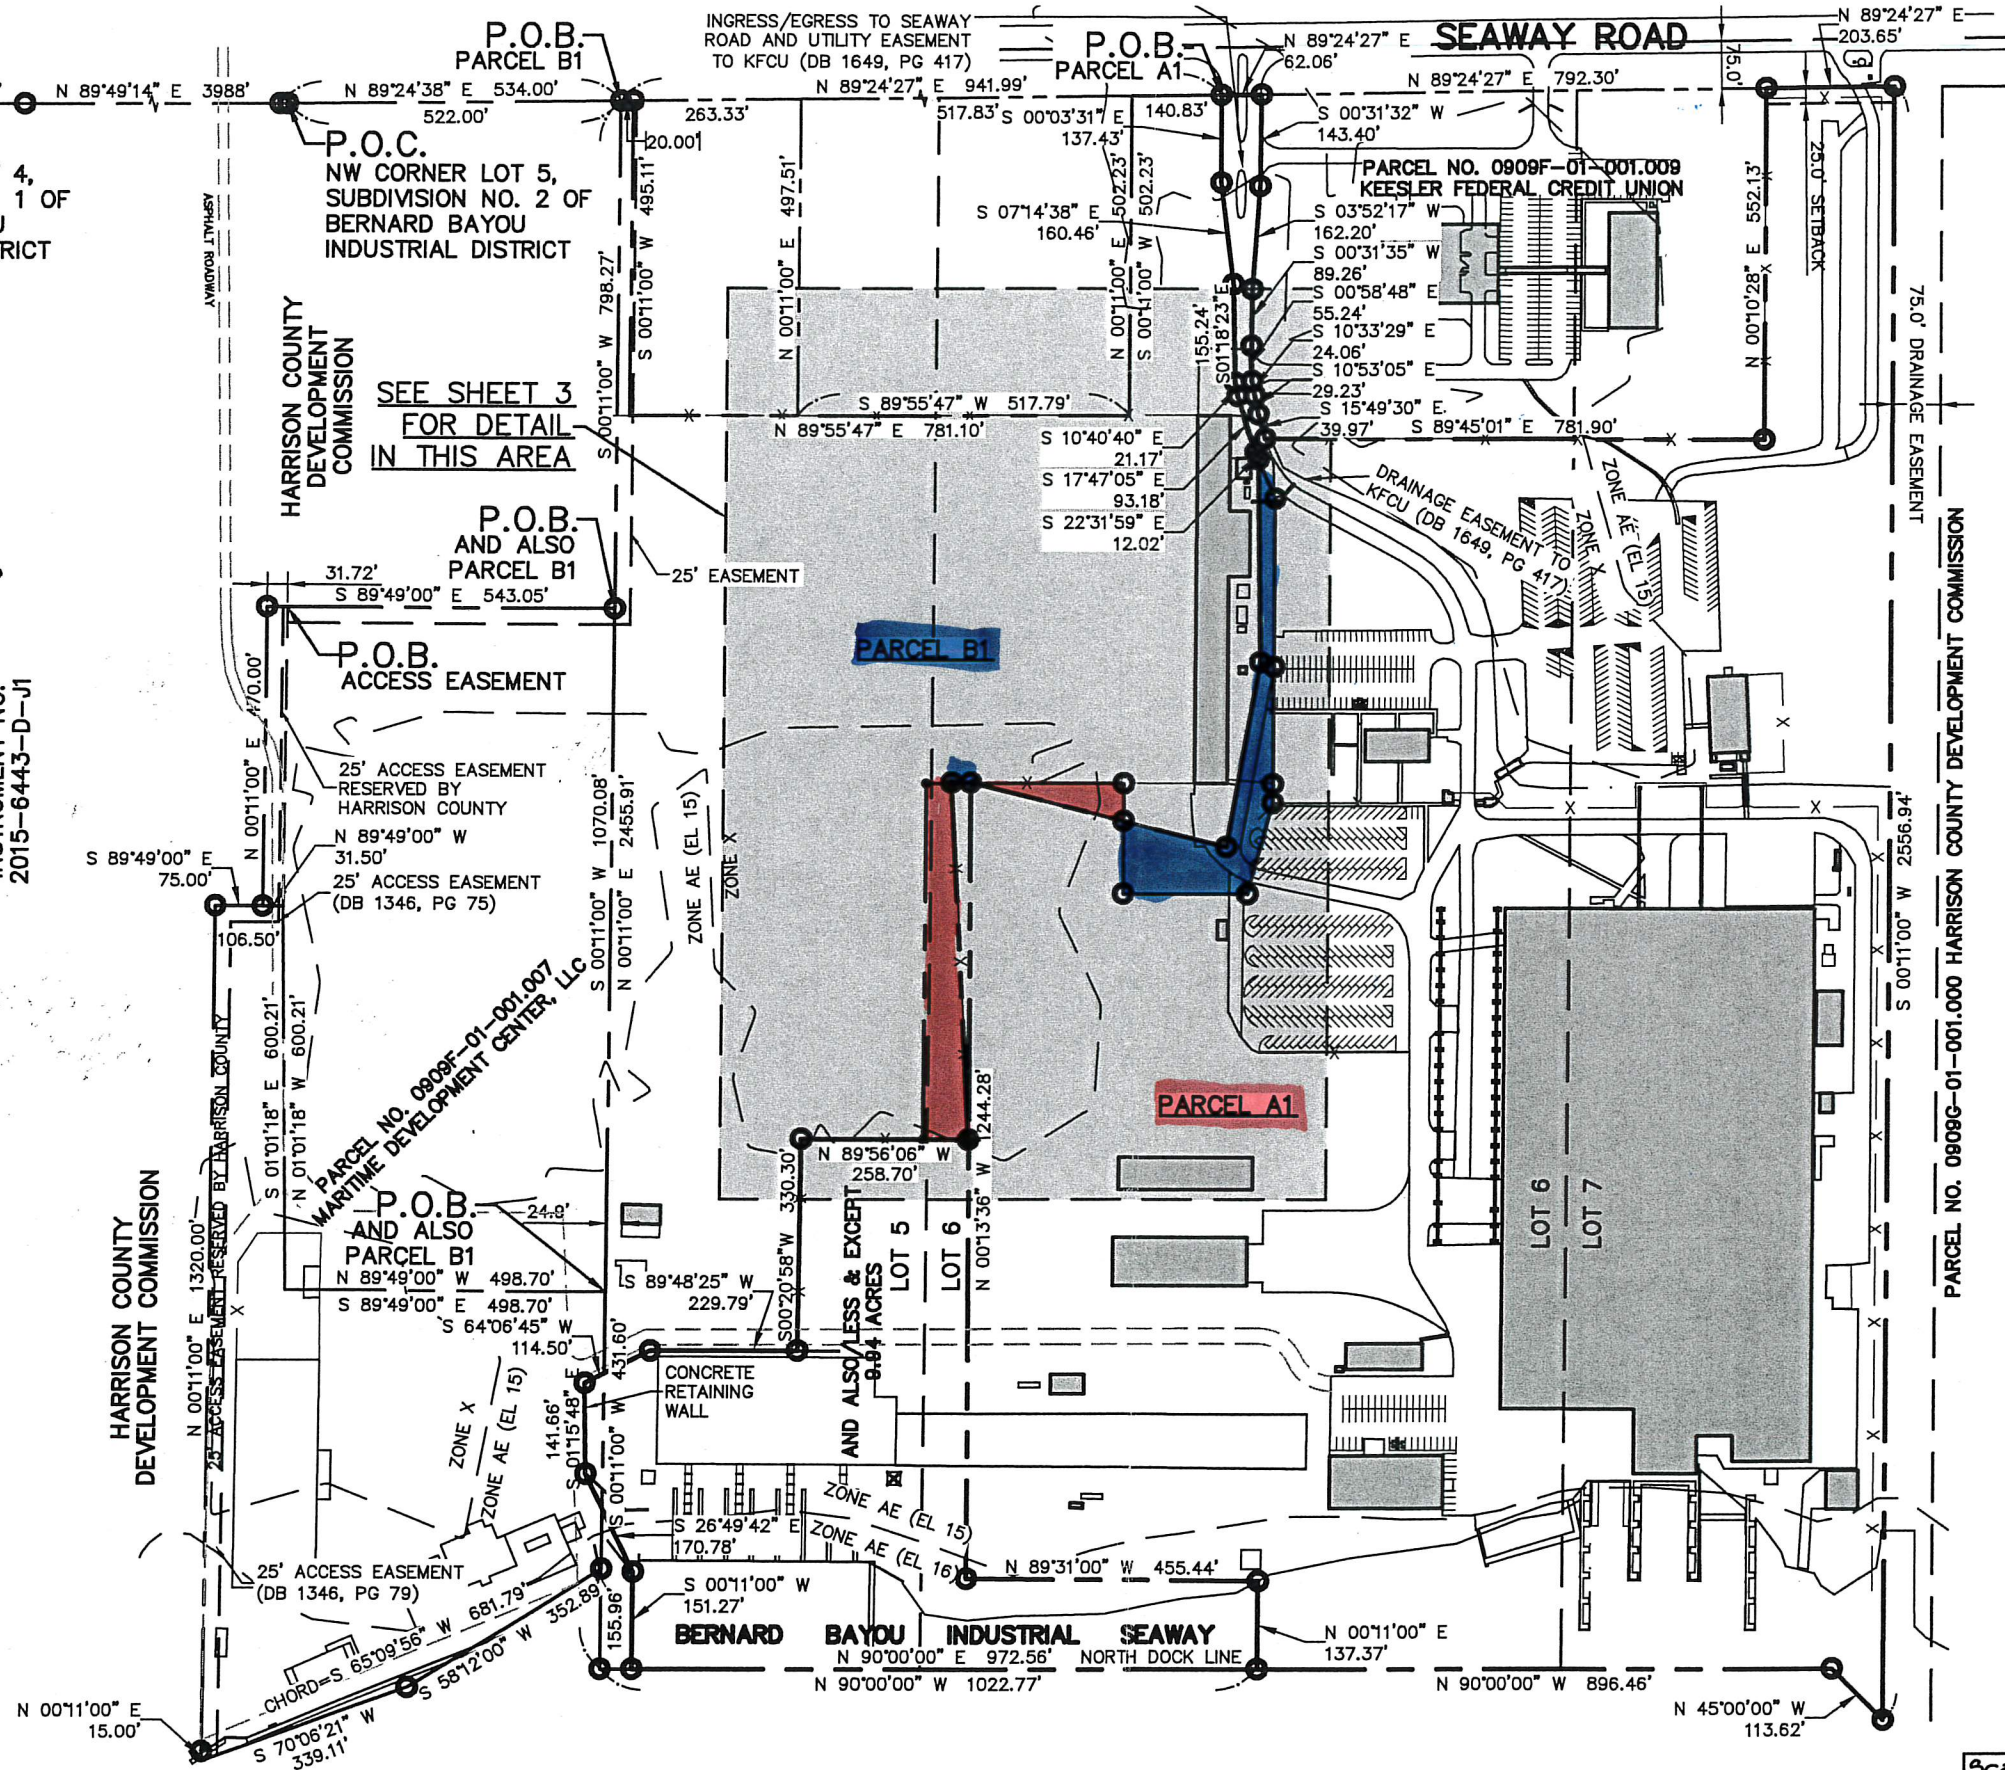

By Graphic Plotting only, this property is in Zones "AE" [Base 15], "AE" [Base 16] & "X" of the Flood Insurance Rate Map, Community Panel No. 28047C0266G, revision date June 16, 2009. Exact designation can only be determined by an Elevation Certificate. The above statement is for information only and this surveyor assumes no liability for the correctness of the cited map(s). In addition, the above statement does not represent this surveyor's opinion of the probability of flooding.

This is to CERTIFY that this map or plat and the survey on which it is based were made in accordance with "Standards of Practice for Surveying in the State of Mississippi".

J. MICHAEL CASSADY, PS
Dated: August 27, 2017

MISSISSIPPI CLASS "A" SURVEY

Scale:	1"=300'	Drawn By:	JET	Job Number:	08381-17
Date:	08/27/17	Revised:		Filename:	Resubdividing

CERTIFICATE OF RESUBDIVISION

In accordance with Section 9-48 of the Code of Ordinances (Subdivision Regulations) of the City of Gulfport as amended, it is hereby certified that the Gulfport City Planning Commission Chairman and Gulfport City Council have reviewed and approved this Final Plat for the Resubdivision of "PARCEL 0909F-01-001.002" [PARCEL A] and "PARCEL 0909F-01-001.007" [PARCEL B] in Section 15, Township 7 South, Range 11 West into Parcel "A1" and Parcel "B1". The subject property is generally described as being located south of Seaway Road. The ad valorem tax parcel numbers of the subject properties are 0909F-01-001.002, (Instrument No. 2015-6443-D-J1) & 0909F-01-001.007, (Instrument No. 2015-6443-D-J1). The Case File Number is _____.

LEGAL DESCRIPTION OF LANDS PRIOR TO THIS RESUBDIVISION (PER DEED):

PROPERTY OF GULF COAST SHIPYARD REALTY, LLC;

(INSTRUMENT NO. 2015-6443-D-J1)

PARCEL A [0909F-01-001.002]

Commencing at the Northeast corner of Lot 4, Subdivision No. 1 of Bernard Bayou Industrial District, in the SW ¼ of Section 15, Township 7 South, Range 11 West, Gulfport, Harrison County, Mississippi, as shown in Record of Plats in Plat Book 25, Page 2, run thence N 89°49'00" E 1996.5 feet, thence N 89°49'14" E 3988 feet, thence N 89°24'27" E 534 feet, thence N 89°24'27" E 89°24'38" E 534 feet, thence N 89°24'27" E 941.99 feet to the Point of Beginning, thence continue N 89°24'27" E 162.20 feet, thence S 00°31'35" W 89.26 feet, thence S 00°58'48" E 55.24 feet, thence S 10°53'05" E 29.23 feet, thence S 15°49'30" E 39.97 feet, thence S 89°45'01" E 781.90 feet, thence N 00°10'28" E 552.13 feet to south margin of Seaway Road, thence N 89°24'27" E 203.65 feet, thence S 00°11'00" W 2556.94 feet, thence N 45°00'00" W 113.62 feet, thence N 90°00'00" W 896.46 feet, thence N 00°11'00" E 137.37 feet, thence N 89°31'00" W 455.44 feet, thence N 00°13'36" W 1244.28 feet, thence S 75°51'10" E 414.40 feet, thence N 09°57'07" E 294.60 feet, thence N 00°53'00" W 318.90 feet, thence N 22°31'59" W 12.02 feet, thence N 17°47'05" W 93.18 feet, thence N 10°40'40" W 21.17 feet, thence N 01°18'23" W 155.24 feet, thence N 07°14'38" W 160.46 feet, thence N 00°03'31" W 137.43 feet to the south margin of Seaway Road and the Point of Beginning, being a part of Lots 6 and 7 of Subdivision No. 2 of Bernard Bayou Industrial District located in the SE ¼ of Section 14 and the NE ¼ of Section 23, Township 7 South, Range 11 West, Harrison County, Mississippi. Said parcel contains 59.24 acres.

AND ALSO

A parcel of land situated and being located in a part of Lots 5 and 6 of Subdivision No. 2 of Bernard Bayou Industrial District located in the Southeast ¼ of Section 14 and the Northeast ¼ of Section 23, Township 7 South, Range 11 West, Gulfport, First Judicial District of Harrison County, Mississippi and being more particularly described as follows, to-wit:

Commencing at the Northeast corner of Lot 4, Subdivision No. 1 of Bernard Bayou Industrial District, in the SW ¼ of Section 15, Township 7 South, Range 11 West, in Record of Plats in Plat Book 25, Page 2, thence run N 89°49'00" E 1996.5 feet, thence N 89°49'14" E 3988 feet, thence N 89°24'38" E 534 feet, thence N 89°24'27" E 941.99 feet, thence run South 00 degrees 03 minutes 31 seconds East 137.43 feet, thence run South 07 degrees 14 minutes 38 seconds East 160.46 feet, thence run South 01 degrees 18 minutes 23 seconds East 155.24 feet, thence run South 10 degrees 40 minutes 40 seconds East 21.17 feet, thence run South 17 degrees 47 minutes 05 seconds East 93.18 feet, thence run South 22 degrees 31 minutes 59 seconds East 12.02 feet, thence run South 31 minutes 59 seconds East 318.90 feet, thence run South 09 degrees 57 minutes 07 seconds West 294.60 feet, thence run North 75 degrees 51 minutes 10 seconds West 414.40 feet to the Point of Beginning of the parcel herein described; thence run from said Point of Beginning, South 89 degrees 46 minutes 24 seconds West 30.00 feet, thence run South 03 degrees 11 minutes 10 seconds East 560.18 feet, thence run North 89 degrees 56 minutes 06 seconds West 258.70 feet, thence run South 00 degrees 20 minutes 58 seconds West 330.30 feet, thence run South 89 degrees 48 minutes 25 seconds West 229.79 feet, thence run South 64 degrees 06 minutes 45 seconds West 114.50 feet, thence run South 01 degrees 15 minutes 48 seconds East 141.66 feet, thence run South 26 degrees 49 minutes 42 seconds East 170.78 feet, thence run South 00 degrees 11 minutes 00 seconds West 151.27 feet, thence run North 90 degrees 00 minutes 00 seconds East 972.56 feet, thence run North 00 degrees 11 minutes 11 seconds East 137.37 feet, thence run North 89 degrees 31 minutes 00 seconds West 455.44 feet, thence run North 00 degrees 13 minutes 36 seconds West 1244.28 feet to the Point of Beginning. Said parcel contains 9.94 acres.

All together said parcel contains 69.18 acres, more or less.

RESUBDIVISION OF PARCELS 0909F-01-001.002 [PARCEL A] & 0909F-01-001.007 [PARCEL B] INTO PARCEL A1 & PARCEL B1
SHEET 4 OF 8

PROPERTY OF MARITIME DEVELOPMENT CENTER, LLC

(INSTRUMENT NO. 2015-6443-D-J1)

PARCEL B [0909F-01-001.007]

Commencing at the Northeast corner of Lot 4, Subdivision No. 1 of Bernard Bayou Industrial District, in the SW ¼ of Section 15, Township 7 South, Range 11 West, Gulfport, Harrison County, Mississippi, as shown in Record of Plats in Plat Book 25, Page 2, run thence N 89°49'00" E 1996.5 feet, thence N 89°49'14" E 3988 feet, thence N 89°24'38" E 534 feet to the Point of Beginning, from said Point of Beginning run thence N 89°24'27" E 20.00 feet, thence S 00°11'00" W 495.11 feet, thence N 89°55'47" E 781.10 feet, thence N 00°11'00" E 502.23 feet to the south margin of Seaway Road, thence N 89°24'27" E 140.83 feet, thence S 10°40'40" E 21.17 feet, thence S 17°47'05" E 93.18 feet, thence S 22°31'59" E 12.02 feet, thence S 00°53'00" E 318.90 feet, thence S 09°57'07" W 294.60 feet, thence N 75°51'10" W 414.40 feet, thence S 00°13'36" E 1244.28 feet, thence S 89°31'00" E 455.44 feet, thence S 00°11'00" W 137.37 feet, thence N 90°00'00" W 1022.77 feet, thence N 00°11'00" E 2455.91 feet to the Point of Beginning. Being a part of Lots 5 and 6, of Subdivision No. 2 of Bernard Bayou Industrial District located in the SE ¼ of Section 14, and the NE ¼ of Section 23, Township 7 South, Range 11 West, City of Gulfport, First Judicial District of Harrison County, Mississippi. Said parcel contains 35.12 acres.

AND ALSO

A parcel of land located in the Southeast quarter of Section 14 and the Northeast quarter of Section 23, Township 7 South, Range 11 West, in the Bernard Bayou Industrial District, City of Gulfport, Harrison County, Mississippi, and more particularly described as follows:

Commence at the Northwest corner of Lot 5 as per the Official plat of Subdivision Number 2 of Bernard Bayou Industrial District as recorded in Plat Book 25, Page 26, City of Gulfport, Harrison County, Mississippi, thence N 89°24'38" E along the South margin of Seaway Road 522.00 feet to a point, thence S 00°11'00" W 798.27 feet, thence continue S 00°11'00" W 1070.08 feet to the Point of Beginning, thence continue S 00°11'00" W 431.60 to an iron rod on the high bank of Industrial Seaway said point on the shoreline of the Bernard Bayou Industrial Seaway, thence S 58°12'00" W along said shoreline 352.89 feet, thence S 70°06'21" W 339.11 feet to the east line of a 75' drainage easement, thence N 00°11'00" E 15.00 feet along said east line to an iron rod on the high bank of said Industrial Seaway, said point being S 65°09'56" W 681.79 feet from previously mentioned iron rod at the high bank of Industrial Seaway, thence N 00°11'00" E 1320.00 feet, thence S 89°49'00" E 106.50 feet, thence S 01°01'18" E 600.21 feet, thence S 89°49'00" E 498.70 feet to the Point of Beginning.

And also: Harrison County reserves the following easement:

A 25 foot ingress easement being the west 25 feet of the above described parcel.

Said parcel contains 10.11 acres, more or less.

AND ALSO

A parcel of land located in the Southeast quarter of Section 14 and the Northeast quarter of Section 23, Township 7 South, Range 11 West, in the Bernard Bayou Industrial District, City of Gulfport, Harrison County, Mississippi, and more particularly described as follows:

Commence at the Northwest corner of Lot 5 as per the Official plat of Subdivision Number 2 of Bernard Bayou Industrial District as recorded in Plat Book 25, Page 26, City of Gulfport, Harrison County, Mississippi, thence N 89°24'38" E along the South margin of Seaway Road 522.00 feet to a point, thence S 00°11'00" W 798.27 feet to the Point of Beginning, thence continue S 00°11'00" W 1070.08 feet, thence N 89°49'00" W 498.70 feet, thence N 01°01'18" W 600.21 feet, thence N 89°49'00" W 31.50 feet, thence N 00°11'00" E 470.00 feet, thence S 89°49'00" E 543.05 feet to the Point of Beginning. Said parcel contains 12.82 acres.

PREPARED BY:

CASSADY & ASSOCIATES, LLC

Professional Land Surveyors

P.O. Box 2593 Gulfport, MS 39505

(228)896-7155 Fax (228)896-8405

Scale: N.T.S.	Drawn By: JET	Job Number: 08381-17
Date: 08/27/17	Reviewed: --/--/--	Planned Resubdividing

LESS & EXCEPT

A parcel of land situated and being located in a part of Lots 5 and 6 of Subdivision No. 2 of Bernard Bayou Industrial District located in the Southeast ¼ of Section 14 and the Northeast ¼ of Section 23, Township 7 South, Range 11 West, City of Gulfport, First Judicial District of Harrison County, Mississippi and being more particularly described as follows, to-wit:

Commencing at the Northeast corner of Lot 4, Subdivision No. 1 of Bernard Bayou Industrial District, in the SW ¼ of Section 15, Township 7 South, Range 11 West, as shown in Record of Plats in Plat Book 25, Page 2; thence run N 89°49'00" E 1996.5 feet, thence N 89°49'14" E 3988 feet, thence N 89°24'38" E 534 feet, thence N 89°24'27" E 941.99 feet; thence run South 00 degrees 03 minutes 31 seconds East 137.43 feet; thence run South 07 degrees 14 minutes 38 seconds East 160.46 feet; thence run South 01 degrees 18 minutes 23 seconds East 155.24 feet; thence run South 17 degrees 47 minutes 17 seconds East 47 minutes 05 seconds East 21.17 feet; thence run South 10 degrees 40 minutes 59 seconds East 12.02 feet; thence run South 22 degrees 57 minutes 10 seconds East 93.18 feet; thence run South 09 degrees 57 minutes 00 seconds East 318.90 feet; thence run North 75 degrees 51 minutes 10 seconds West 414.40 feet to the Point of Beginning of the parcel herein described; thence run from said Point of Beginning, South 89 degrees 46 minutes 24 seconds West 30.00 feet; thence run South 03 degrees 11 minutes 10 seconds East 560.18 feet; thence run North 89 degrees 56 minutes 06 seconds West 258.70 feet; thence run South 00 degrees 20 minutes 58 seconds West 330.30 feet; thence run South 89 degrees 48 minutes 25 seconds West 229.79 feet; thence run South 64 degrees 06 minutes 45 seconds West 114.50 feet; thence run South 01 degrees 15 minutes 48 seconds East 141.66 feet; thence run South 26 degrees 49 minutes 42 seconds East 170.78 feet; thence run South 00 degrees 11 minutes 00 seconds West 151.27 feet; thence run North 90 degrees 00 minutes 00 seconds East 972.56 feet; thence run North 00 degrees 11 minutes 00 seconds East 137.37 feet; thence run North 89 degrees 31 minutes 00 seconds West 455.44 feet; thence run North 00 degrees 13 minutes 36 seconds West 1244.28 feet to the Point of Beginning. Said parcel contains 9.94 acres.

AND ALSO

A parcel of land being a part of Lot 6 of Subdivision No. 2 of Bernard Bayou Industrial District located in the SE ¼ of Section 14, Township 7 South, Range 11 West, City of Gulfport, First Judicial District, Harrison County, Mississippi, and being more particularly described as follows:

All together said parcel contains 48.11 acres, more or less.

LEGAL DESCRIPTIONS OF THE (2) PARCELS CREATED BY THIS RESUBDIVISION:

PARCEL A1:

Commencing at the Northeast corner of Lot 4, Subdivision No. 1 of Bernard Bayou Industrial District, in the SW ¼ of Section 15, Township 7 South, Range 11 West, Gulfport, Harrison County, Mississippi, as shown in Record of Plats in Plat Book 25, Page 2, run thence N 89°49'00" E 1996.5 feet, thence N 89°49'14" E 3988 feet, thence N 89°24'38" E 534 feet, thence N 89°24'27" E 941.99 feet to the Point of Beginning, thence continue N 89°24'27" E 62.06 feet, thence S 00°31'32" W 143.40 feet, thence S 00°31'35" W 89.26 feet, thence S 00°58'48" E 55.24 feet, thence S 10°53'05" E 29.23 feet, thence S 15°49'30" E 39.97 feet, thence S 89°45'01" E 781.90 feet, thence N 00°10'28" E 552.13 feet to south margin of Seaway Road, thence N 89°24'27" E 203.65 feet, thence S 00°11'00" W 2556.94 feet, thence N 45°00'00" W 113.62 feet, thence N 90°00'00" W 896.46 feet, thence N 00°11'00" E 137.37 feet, thence N 89°31'00" W 455.44 feet, thence N 00°13'36" W 1244.28 feet, thence S 75°51'10" E 414.40 feet, thence N 09°57'07" E 294.60 feet, thence N 00°53'00" W 318.90 feet, thence N 22°31'59" W 12.02 feet, thence N 17°47'05" W 93.18 feet, thence N 10°40'40" W 21.17 feet; thence N 01°18'23" W 155.24 feet; thence N 07°14'38" W 160.46 feet; thence N 00°03'31" W 137.43 feet to the south margin of Seaway Road and the Point of Beginning, being a part of Lots 6 and 7 of Subdivision No. 2 of Bernard Bayou Industrial District located in the SE ¼ of Section 14 and the NE ¼ of Section 23, Township 7 South, Range 11 West, Harrison County, Mississippi. Said parcel contains 59.24 acres.

AND ALSO

A parcel of land situated and being located in a part of Lots 5 and 6 of Subdivision No. 2 of Bernard Bayou Industrial District located in the Southeast ¼ of Section 14 and the Northeast ¼ of Section 23, Township 7 South, Range 11 West, City of Gulfport, First Judicial District of Harrison County, Mississippi and being more particularly described as follows, to-wit:

RESUBDIVISION OF PARCELS 0909F-01-001.002 [PARCEL A] &
0909F-01-001.007 [PARCEL B] INTO PARCEL A1 & PARCEL B1
SHEET 5 OF 8

*continued next sheet-->

PREPARED BY:

CASSADY & ASSOCIATES, LLC

Professional Land Surveyors

P.O. Box 2593 Gulfport, MS 39505

(228)896-1155 Fax (228)896-8405

Scale: N.T.S.	Drawing By: JET	Job Number: 08381-11
Date: 08/21/11	Revised: --/--/--	Planned Resubdividing

LESS & EXCEPT

A parcel of land situated and being located in a part of Lots 5 and 6 of Subdivision No. 2 of Bernard Bayou Industrial District located in the Southeast ¼ of Section 14 and the Northeast ¼ of Section 23, Township 7 South, Range 11 West, City of Gulfport, First Judicial District of Harrison County, Mississippi and being more particularly described as follows, to-wit:

Commencing at the Northeast corner of Lot 4, Subdivision No. 1 of Bernard Bayou Industrial District, in the SW ¼ of Section 15, Township 7 South, Range 11 West, as shown in Record of Plats in Plat Book 25, Page 2; thence run N 89°49'00" E 1996.5 feet, thence N 89°49'14" E 3988 feet, thence N 89°24'38" E 534 feet, thence N 89°24'27" E 941.99 feet; thence run South 00 degrees 03 minutes 31 seconds East 137.43 feet; thence run South 07 degrees 14 minutes 38 seconds East 160.46 feet; thence run South 01 degrees 18 minutes 23 seconds East 155.24 feet; thence run South 10 degrees 40 minutes 47 seconds East 21.17 feet; thence run South 17 degrees 47 minutes 05 seconds East 93.18 feet; thence run South 22 degrees 31 minutes 59 seconds East 12.02 feet; thence run South 00 degrees 53 minutes 00 seconds East 318.90 feet; thence run North 75 degrees 51 minutes 10 seconds West 414.40 feet to the Point of Beginning of the parcel herein described; thence run from said Point of Beginning, South 89 degrees 46 minutes 24 seconds West 30.00 feet; thence run South 03 degrees 11 minutes 10 seconds East 560.18 feet; thence run North 89 degrees 56 minutes 06 seconds West 258.70 feet; thence run South 00 degrees 20 minutes 58 seconds West 330.30 feet; thence run South 89 degrees 48 minutes 25 seconds West 229.79 feet; thence run South 64 degrees 06 minutes 45 seconds West 114.50 feet; thence run South 01 degrees 15 minutes 48 seconds East 141.66 feet; thence run South 26 degrees 49 minutes 42 seconds East 170.78 feet; thence run South 00 degrees 11 minutes 00 seconds West 151.27 feet; thence run North 90 degrees 00 minutes 00 seconds East 972.56 feet; thence run North 00 degrees 11 minutes 00 seconds East 137.37 feet; thence run North 89 degrees 31 minutes 00 seconds West 455.44 feet; thence run North 00 degrees 13 minutes 36 seconds West 1244.28 feet to the Point of Beginning. Said parcel contains 9.94 acres.

LESS & EXCEPT

A parcel of land being a part of Lot 6 of Subdivision No. 2 of Bernard Bayou Industrial District located in the SE ¼ of Section 14, Township 7 South, Range 11 West, City of Gulfport, First Judicial District, Harrison County, Mississippi, and being more particularly described as follows:

Commence at the Northeast corner of Lot 4, Subdivision No. 1 of Bernard Bayou Industrial District, in the SW ¼ of Section 15, Township 7 South, Range 11 West, as shown in Record of Plats in Plat Book 25, Page 2; thence run North 89 degrees 49 minutes 00 seconds East 1996.5 feet; thence run North 89 degrees 49 minutes 14 seconds East 3988 feet; thence run North 89 degrees 24 minutes 38 seconds East 534 feet; thence run North 89 degrees 24 minutes 27 seconds East 941.99 feet; thence run South 00 degrees 03 minutes 31 seconds East 137.43 feet; thence run South 07 degrees 14 minutes 38 seconds East 160.46 feet; thence run South 01 degrees 18 minutes 23 seconds East 155.24 feet; thence run South 10 degrees 40 minutes 47 seconds East 21.17 feet; thence run South 17 degrees 47 minutes 05 seconds East 93.18 feet; thence run South 22 degrees 31 minutes 59 seconds East 12.02 feet; thence run South 00 degrees 53 minutes 00 seconds East 318.90 feet; thence run South 09 degrees 57 minutes 07 seconds West 294.60 feet; thence run North 75 degrees 51 minutes 10 seconds West 414.40 feet to the Point of Beginning of the parcel herein described; thence run from said Point of Beginning, South 89 degrees 46 minutes 24 seconds West 30.00 feet; thence run South 03 degrees 11 minutes 10 seconds East 560.18 feet; thence run North 89 degrees 56 minutes 06 seconds West 258.70 feet; thence run South 00 degrees 20 minutes 58 seconds West 330.30 feet; thence run South 89 degrees 48 minutes 25 seconds West 229.79 feet; thence run South 64 degrees 06 minutes 45 seconds West 114.50 feet; thence run South 01 degrees 15 minutes 48 seconds East 141.66 feet; thence run South 26 degrees 49 minutes 42 seconds East 170.78 feet; thence run South 00 degrees 11 minutes 00 seconds West 151.27 feet; thence run North 90 degrees 00 minutes 00 seconds East 972.56 feet; thence run North 00 degrees 11 minutes 00 seconds East 137.37 feet; thence run North 89 degrees 31 minutes 00 seconds West 455.44 feet; thence run North 00 degrees 13 minutes 36 seconds West 1244.28 feet to the Point of Beginning. Said parcel contains 9.160 acres, more or less.

All together said parcel contains 48.82 acres, more or less.

RESUBDIVISION OF PARCELS 0909F-01-001.002 [PARCEL A] &
0909F-01-001.007 [PARCEL B] INTO PARCEL A1 & PARCEL B1
SHEET 7 OF 8

Scale: N.T.S.	Drawn By: JET	Job Number: 08381-11
Date: 08/27/17	Revised: --/--/--	Planning Resubdividing

PREPARED BY:
CASSADY & ASSOCIATES, LLC
Professional Land Surveyors
P.O. Box 2593 Gulfport, MS 39505
(228)896-7155 Fax (228)896-8405

The applicant hereby covenants and agrees to indemnify and hold harmless the City of Gulfport, its agents, servants, and/or employees against any and all claims, demands, or causes of action of whatever nature which may arise as a result of the action of the Planning Commission, its agents, and/or employees concerning the petition for resubdivision of the real property described herein.

Ratified and Approved by:

(Signature) By: Shane J. Guidry, Chairman and CEO
Gulf Coast Shipyard Realty, LLC

This, _____ day of _____, 2017.

ACKNOWLEDGE

Before me, the undersigned, personally appeared the aforementioned, Shane J. Guidry, who acknowledged that he is the Chairman and CEO of Gulf Coast Shipyard Realty, LLC and he accepted this plat and executed the foregoing certificate and dedication for the purpose therein set forth.

NOTARY PUBLIC

My Commission Expires: _____

S E A L

Ratified and Approved by:

(Signature) By: John Dane, III, Managing Member
Maritime Development Center, LLC

This, _____ day of _____, 2017.

ACKNOWLEDGE

Before me, the undersigned, personally appeared the aforementioned, John Dane, III, who acknowledged that he is a Managing Member of Maritime Development Center, LLC and he accepted this plat and executed the foregoing certificate and dedication for the purpose therein set forth.

NOTARY PUBLIC

My Commission Expires: _____

S E A L

RESUBDIVISION OF PARCELS 0909F-01-001.002 [PARCEL A] &
0909F-01-001.007 [PARCEL B] INTO PARCEL A1 & PARCEL B1
SHEET 8 OF 8

PLANNING COMMISSION

Submitted to and approved by the Gulfport City Planning Commission on the _____ day of _____, 2017.

Gulfport City Planning Commission

Planning Division Administrator

APPROVAL

Submitted to and approved by the City of Gulfport, City Council, at the regular meeting of said Council held on the _____ day of _____, 2017.

ATTEST:

CLERK OF COUNCIL

PRESIDENT

This resubdivision plat and Certificate of Resubdivision, having been submitted and approved by the Mayor, this _____ day of _____, 2017.

BILLY HEWES, MAYOR

PREPARED BY:

CASSADY & ASSOCIATES, LLC

Professional Land Surveyors
P.O. Box 2593 Gulfport, MS 39505
(228)896-7155 Fax (228)896-8405

Scale: N.T.S.	Drawn By: JET	Job Number: 08381-17
Date: 08/27/17	Reviewed: --/--/--	Planned Resubdividing



URBAN DEVELOPMENT
PLANNING DIVISION

November 27, 2017

P.O. Box 1780
Gulfport, MS 39502
Phone: 228-868-5710
Fax: 228-868-5708

Maritime Development Center, LLC
13247 Seaway Road
Gulfport, MS 39503

Wm. H. Hardy Building
1410 24th Avenue
Gulfport, MS 39501

RE: Resubdivision 1710PC124: J. Michael Cassady, agent for Maritime Development Center, LLC., and Gulf Coast Shipyard Realty, LLC, property owners, requests to divide parcels 0909F-01-001.002 and 0909F-01-001.007 into two parcels containing an approx. of 117.22 acres zoned I-3 (Planned Industrial Park) and I-2 (Heavy industry districts); located north of Bayou Circle, south of and adjacent to Seaway Road, east of Goldin Lane, and west of Logan Cline Drive, in Ward 5

To Whom It May Concern:

The purpose of this letter is to inform you of the above referenced application. A map showing the general location of the property involved is on the back of this letter.

The City of Gulfport Planning Commission will hold a public hearing to consider the above request at 4:30 P.M. on **Thursday, December 14, 2017** in the Council Chambers at the Gulfport City Hall located at 2309 15th Street.

It is your option whether or not to appear personally or speak for or against the request at the scheduled hearing. If you are unable to attend the public hearing you may submit your opinion in writing and request that it be read into the public record. If you desire, it is also your choice to be represented by an agent or attorney.


A copy of the filed application to be considered will be available for public review at the office of the Department of Urban Development – Planning Division located at the Hardy Building, 1410 24th Avenue. Adjacent property owners will not be provided any further correspondence on the matter unless an appeal is filed but may, as stated above, contact this office for additional information.

Any interested party that may feel aggrieved by the Planning Commission's recommendation may file a written notice of objection within fifteen (15) calendar days after the date of the Planning Commission hearing. The notice of objection and reasons for objecting to the decision should be stated in writing and filed with the Department of Urban Development-Planning Division. This notice of objection shall be forwarded as part of the record with the record and recommendation from the Planning Commission to the Mayor and City Council. The City Council shall make a final decision based upon the record as submitted. No new evidence may be presented at the meeting.

If you have any questions or comments, please contact this office.

c. Agent, Adjacent Property Owners (You have been identified as owning property within 160 feet of this request)

Sincerely,
City of Gulfport Planning Division

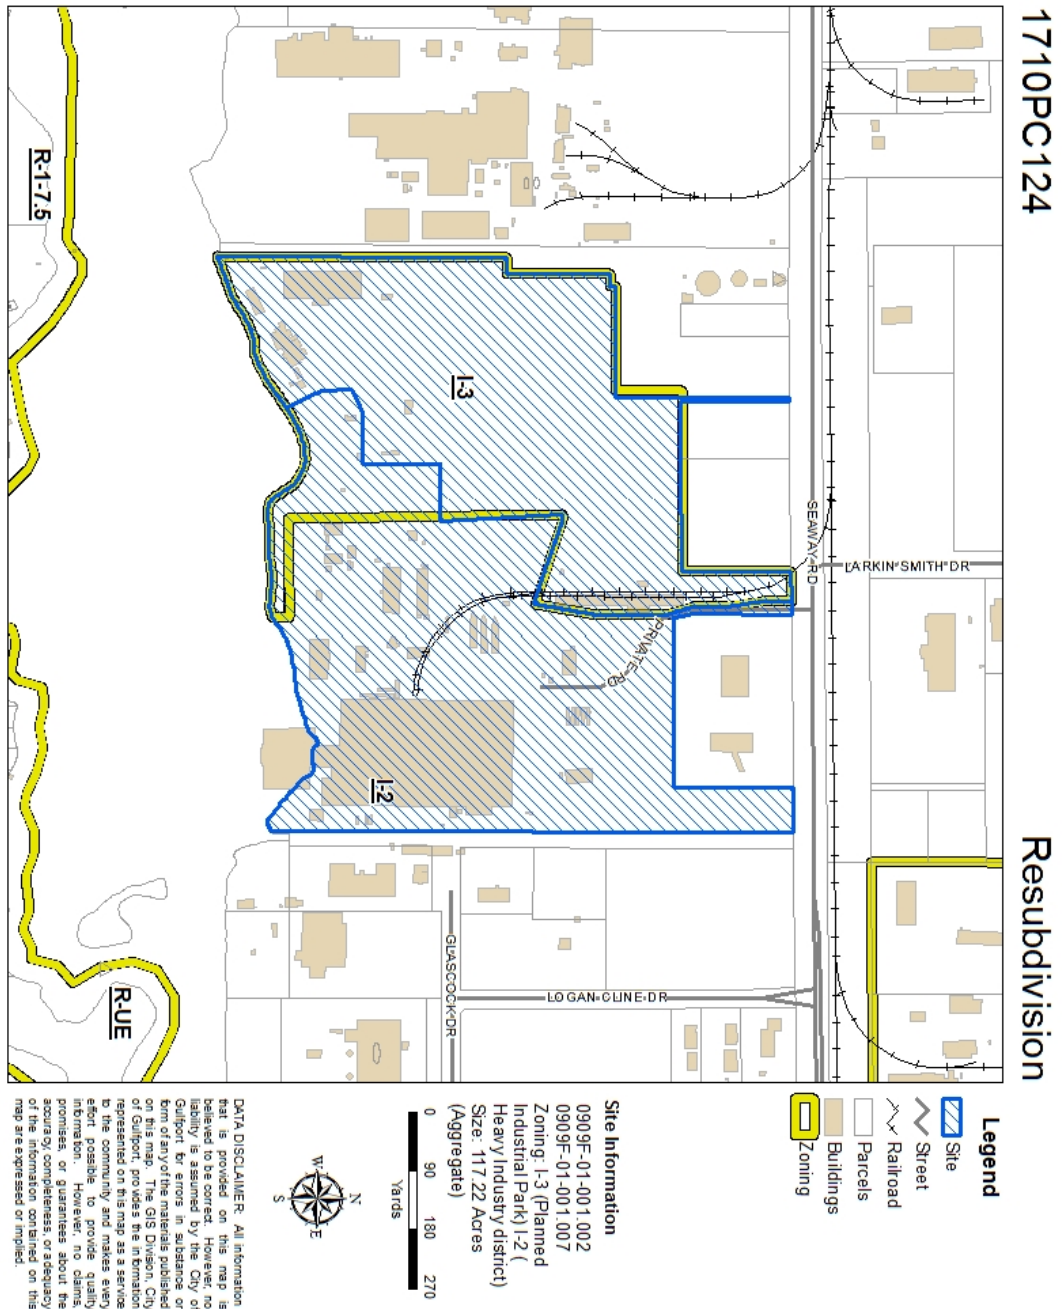

c. Agent, Adjacent Property Owners (You have been identified as owning property within 160 feet of this request)

PARCEL_ID (124)	NAME	ADDRESS_1	CITY	STATE	ZIP
0909F-01-001.002	GULF COAST SHIPYARD REALTY LLC	13085 SEAWAY RD	GULFPORT	MS	39503
0909F-01-001.007	MARITIME DEVELOPMENT CENTER LLC	13247 SEAWAY RD	GULFPORT	MS	39502
	Adjacent Property Owners				
0909F-01-002.000	MISS POWER CO	2992 W BEACH BLVD	GULFPORT	MS	39501
0909K-03-001.000	GREEN JULIA D	500 ELIZABETH AVE	LEAKESVILLE	MS	39451
0909K-02-008.000	MILNER E C JR ET AL	P O BOX 371	GULFPORT	MS	39502
0909K-02-004.000	BELK JOE & KAREN J	146 BAYOU CIRCLE	GULFPORT	MS	39507
0909K-03-007.000	STRAIN BRUCE A & PEGGY L	6010 VISTA CIRCLE	GULFPORT	MS	39507
0909K-03-013.000	CHAPMAN RICKEY E & SANDRA A	6022 VISTA CIR	GULFPORT	MS	39507
0909J-02-008.000	ROSSKOPF FRANK -EST-& BOBBIE -EST-	130 BAYOU CIRCLE	GULFPORT	MS	39507
0909K-02-005.000	DYER RUTH M & FAYARD WILLIAM E JR	150 BAYOU CIRCLE	GULFPORT	MS	39507
0909K-02-006.000	GREEN JULIA D & LLEWELLYN D	152 BAYOU CIRCLE	GULFPORT	MS	39507
0909K-03-004.000	BARKER LINDA S	6004 VISTA CIR	GULFPORT	MS	39507
0909K-02-002.000	WOOD MARY ANNE	142 BAYOU CIR	GULFPORT	MS	39507
0909K-02-007.000	YOUNG KENNETH W & JERALDINE C	154 BAYOU CIRCLE	GULFPORT	MS	39507
0909K-02-012.000	BAZZONE VICTOR & JUSTICE LAURA -EST	166 BAYOU CIR	GULFPORT	MS	39507
0909K-03-003.000	FRANKLIN ROBERT E & CONNIE D	6002 VISTA CIR	GULFPORT	MS	39507
0909K-03-006.000	CIUFFETELLI FRANK	6008 VISTA CIR	GULFPORT	MS	39507
0909K-03-014.000	RYAN RUSSELL II & SHANNON	6024 VISTA CIR	GULFPORT	MS	39501
0909J-02-006.000	LESTRADE JOHN	134 BALMORAL AVE	BILOXI	MS	39531
0909K-03-008.000	MCLEAN LYNN A & BETTY J -TRUSTEES-	6012 VISTA CIR	GULFPORT	MS	39507
0909K-03-009.000	RICHARDSON JOHNNY T & TEENA C	6014 VISTA CIRCLE	GULFPORT	MS	39507
0909J-01-001.003	SMITH LOUIS W	18500 HWY 53	GULFPORT	MS	39503
0909K-02-001.000	SLADE LINDBERGH & WF	P O BOX 3146	GULFPORT	MS	39505
0909J-02-005.000	COMPTON MICHAEL C & GEORGINA R	136 BAYOU CIR	GULFPORT	MS	39507
0909L-03-002.001	GPT-BILOXI REGIONAL AIRPORT AUTH	14035-L AIRPORT RD	GULFPORT	MS	39503
0909G-01-001.002	SMITH LOUIS W	18500- HWY 53	GULFPORT	MS	39503
0909J-02-007.000	PETERSON MARILYN G	132 BAYOU CIRCLE	GULFPORT	MS	39507
0909J-02-004.000	SCHLOEGEL MARK L	P O BOX 1345	GULFPORT	MS	39507
0909K-02-009.000	FLANAGAN BETTY L/E	11404 ASHTON LANE E	GULFPORT	MS	39503
0909K-02-010.001	MAYER ROMAN D & KATHLEEN S	160 BAYOU CIR	GULFPORT	MS	39507
0909K-02-010.000	MONTGOMERY PATRICIA M	162 BAYOU CIR	GULFPORT	MS	39507
0909K-03-005.000	LADNER VOETRESS L L/E	6006 LAKE VISTA DR	GULFPORT	MS	39507

0909K-03-012.000	BEAVER SHANNON G & STEPHANIE G	6020 VISTA CIR	GULFPORT	MS	39507
0909K-03-015.000	O'BRIEN NANCY MARIE	6026 VISTA CIR	GULFPORT	MS	39507
0909K-02-003.000	BELK JOE & KAREN J	148 BAYOU CIRCLE	GULFPORT	MS	39507
0909K-03-010.000	CAREY JANE D	4490 KENDALL CIRCLE	GULFPORT	MS	39507
0909K-03-011.000	BLACK LOUISE V	6018 VISTA CIR	GULFPORT	MS	39507
0909K-03-016.000	HODA LANA	6040 VISTA CIRCLE	GULFPORT	MS	39507
0909F-01-001.012	MFJ PROPERTIES LLC	17121 ORANGEWOOD DR	LUTZ	FL	33548
0909F-01-001.009	KEESLER FEDERAL CREDIT UNION	PO BOX 7001	BILOXI	MS	39534
0909F-01-001.011	MARITIME DEVELOPMENT CENTER LLC	P O BOX 381	GULFPORT	MS	39502
0909E-01-002.001	TOPSHIP LLC -LESSEE-	C/O MS STATE PORT AUTH -LESSOR-	CUT OFF	LA	70345
0909F-01-001.003	HARRISON CO DEV COMM	P O BOX 1870	GULFPORT	MS	39502
0909G-01-001.006	MARINE LOADING ARMS LLC	17095 CARLTON CUEVAS RD	GULFPORT	MS	39503
0909G-01-001.000	HARRISON CO DEV COMM	P O BOX 1870	GULFPORT	MS	39502
0909K-02-011.000	MCCABE TIMOTHY E & DEBORAH LASSITER	164 BAYOU CIRCLE	GULFPORT	MS	39507

Technical Report

RESUBDIVISION

GENERAL INFORMATION

Case File Number: 1710PC124

Hearing Date: December 14, 2017

Current Zoning/Use: I-2 & I-3 / Commercial

Legal: J. Michael Cassady, agent for Maritime Development Center, LLC., and Gulf Coast Shipyard Realty, LLC, property owners, requests to divide parcels 0909F-01-001.002 and 0909F-01-001.007 into two parcels containing an approx. of 117.22 acres zoned I-3 (Planned Industrial Park) and I-2 (Heavy industry districts): located north of Bayou Circle, south of and adjacent to Seaway Road, east of Goldin Lane, and west of Logan Cline Drive, in Ward 5.

TECHNICAL DETAILS

Maritime Development, LLC is the owner of 48.11 acres in the Harrison County Industrial Park and Gulf Coast Shipyard Realty, LLC is the owner of 69.11 adjacent acres in the Harrison County Industrial Park. Maritime Development Center wants to swap 0.87 acres of their property for 0.87 acres of property of Gulf Coast Shipyard Realty. The applicants are simply creating a line adjustment between the two parcels. The proposed parcels exceed the minimum requirements the City of Gulfport's subdivision ordinance.

The Gulfport Subdivision Regulations require that:

1. Each new lot created is in compliance with appropriate zoning ordinances, building codes, and restrictive covenants, if any;
2. Each new lot created shall have direct access to a dedicated public street for at least 35 feet; and
3. Each new lot created shall have available capacity for water and sewer

The proposed parcels are located adjacent to existing city rights-of-way, are protected by Gulfport Fire and Police, and will have capacity for city water and sewer. The applicant states there are no protective or restrictive covenants which would prevent the resubdivision of the parcels.

Any approval should consider these conditions:

1. Must meet all current City of Gulfport's adopted Codes and Ordinances.

DEPARTMENTAL CONDITIONS

Engineering: No conditions. Memo dated 11/30/2017.

Technical Report

RESUBDIVISION

Public Works: No conditions. Memo dated 11/30/2017.

Traffic and Safety: No conditions. Memo dated 11/30/2017.

Building Code Services: Conditions. Must meet all current codes and City of Gulfport Ordinances. Memo dated 11/30/2017.


GIS: No conditions. Memo dated 12/01/2017.

Police Department: No conditions. Memo dated 12/04/2017.

Fire Department: No conditions. Memo dated 11/04/2017.

DIRECTOR APPROVAL

This report has been reviewed and approved by:

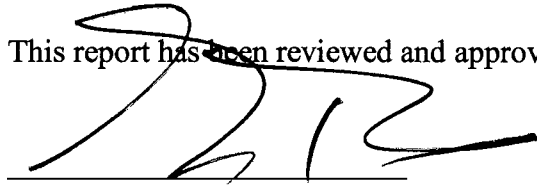A handwritten signature in black ink, appearing to read 'G. Pietrangelo', written over a horizontal line.

Greg Pietrangelo
Director of Urban Development Department

1. CITY OF GULFPORT PLANNING COMMISSION

2

3 1710PC124

4

5 TRANSCRIPT OF HEARING

6 December 14, 2017

7 *****

8 TRANSCRIPT OF HEARING HELD BEFORE THE CITY OF GULFPORT

9 PLANNING COMMISSION HELD IN THE CITY COUNCIL CHAMBERS,

10 GULFPORT, MISSISSIPPI, ON THE 14TH DAY OF DECEMBER 2017

11 COMMENCING AT 4:30 P.M. AND REPORTED BY

12 NORMA JEAN LADNER SOROE, CERTIFIED SHORTHAND REPORTER.

13 *****

14

COMMISSION MEMBERS PRESENT:

15

VIRGINIA ADOLPH, Acting President

16

WILLIAM "PRINCE" JONES

MARTY WARREN

17

B.J. SELLERS

MICHAEL DANIELS

18

EVERETT "LAD" LADNER

CHARLIE HEWES

19

JOHN ANTHONY

20

STAFF PRESENT:

21

GREG PIETRANGELO

22

GREG HOLMES

CORY LONG

23

SU-LIN BOLIN

THOMAS LANE

24

N.J. SOROE, CSR #1297

1. 8. Resubdivision 1710PC124

2. MR. LANE: Resubdivision 1710PC124 has been

3. duly and timely notified by law. The property owners

4. request to divide two tax parcels into two parcels, an

5. approximate of 117.22 acres, zoned I-3 planned industrial

6. park and I-2 heavy industrial district, located north of

7. Bayou Circle, south of and adjacent to Seaway Road, east of

8. Goldin Lane, and west of Logan Cline Drive, in Ward 5. A

9. copy of the packet considered is hereby offered to the

10. record.

11. MS. ADOLPH: Thank you, sir.

12. Anyone to speak for this request?

13. MR. CASSADY: The record will show that it's

14. 6:15, so John Dane won't be upset when he gets my bill, I

15. guess.

16. I prepared the application and the

17. resubdivision plat for the owners of the property, and

18. they've complied with all the resubdivision provisions of

19. the City of Gulfport. And I'm here if you have any

20. questions.

21. MS. ADOLPH: Before you move, commissioners,

22. do you have any questions?

23. At this point, no, but you know if we need

24. you we'll call yo back.

25. MR. CASSADY: Thank you, Virginia.

N.J. SOROE, CSR #1297

1. MS. ADOLPH: Yes, sir.
2. Anyone else here for this request?
3. Anyone against this request? Anyone against
4. this request?
5. Commissioners, your pleasure.
6. MR. SELLERS: If I could just ask the staff
7. just out of curiosity. These two parcels are currently
8. zoned I-2 and I-3. When we make this subdivision, are we
9. creating a piece that's going to have split zoning on that
10. piece? And is that going to be an issue?
11. MR. HOLMES: No. You shouldn't have split
12. zoning. And looking at this, this is something that's(
)
13. slide back and froth. No.
14. MR. SELLERS: So there's no effect there.
15. MS. ADOLPH: Any other concerns?
16. What's your pleasure?
17. MR. LADNER: Madam Chair, I move that we
18. approve Case File Number 1710PC124. And I don't think we
19. have any conditions. No conditions.
20. MS. ADOLPH: May I have a second?
21. MR. SELLERS: Second.
22. MS. ADOLPH: Have a motion and second. Is
23. there any need for further discussion? If not, all in
 favor
24. of approving the Resubdivision 1710PC124 with conditions,

25. please signify by saying aye.

N.J. SOROE, CSR #1297

1. (Unanimous vote.)
2. MS. ADOLPH: Those opposed.
3. (None.)
4. MS. ADOLPH: Motion carries.

5

6

7

8

9

10

11

12

13

14

15

16

17

18

19

20

21

22

23

24

25

N.J. SOROE, CSR #1297

1. BEFORE THE CITY OF GULFPORT PLANNING COMMISSION

2

3 1710PC124

4

5

6

COURT REPORTER'S CERTIFICATE

7

8

I, Norma Jean Ladner Soroe, Certified Shorthand

9

Reporter, do hereby certify that to the best of my skill

and

10 ability I have reported the hearing held before the City of
11 Gulfport Planning Commission and that the foregoing 4 pages
12 constitute a true and correct transcription of said hearing
13 held on the 14th day of December 2017.

14

I do further certify that my certificate annexed

15

hereto applies only to the original and certified

16

transcript. The undersigned assumes no responsibility for

17

the accuracy of any reproduced copies not made under my

18

control and direction.

19

Witness my signature this the 4th day of January

20

2018.

21

22

23

24

NORMA JEAN LADNER SOROE, CSR #1297
Certified Shorthand Reporter

N.J. SOROE, CSR #1297

**LEGAL NOTICE
PUBLIC HEARING**
In conformance with Section VIII of the Comprehensive Zoning Ordinance of the City of Gulfport, Mississippi, 1979 as amended, notice is hereby given advising that the Gulfport City Planning Commission will hold a public hearing in the City of Gulfport, Mississippi at 4:30 P.M., Thursday, December 14, 2017 in the Council Chambers of the Gulfport City Hall located at 2309 15th Street to consider the following requests. A copy of the requests will be available for public review at the office of the Department of Urban Development, Planning Division, located on first floor of the William H. Hardy Building, 1410 24th Avenue.

Zoning Map Amendment 1712PC137:
Gregory Tuckey, Attorney-in-Fact for Shannon Tuckey, property owner, requests to rezone the tax parcel 0811B-06-025.000 containing 18,333 square feet from B-2 (General Business) to R-B (Residential Business); located north of Pass Road, south of 28th Street, east of 20th Avenue, and west of and adjacent to 19th Avenue, in Ward 3.

Resubdivision 1712PC138:
J. Michael Cassidy, agent for First Pentecostal Church of Gulfport, property owner, requests to divide the tax parcel 0811B-06-009.000 containing 15,740 square feet into two parcels zoned B-2 (General Business); located north of Pass Road, south of and adjacent to 28th Street, east of 19th Avenue, and west of and adjacent to 18th Avenue, in Ward 3.

Planning Commission Approval 1712PC140:
Todd Ganker, property owner, requests an automobile sales of less than 50 vehicles use at 725 Pass Road on the tax parcel 0910M-02-008.000 containing approx. 18,799 square feet zoned B-2 (General Business); located north of Mississippi Street, south of and adjacent to Pass Road, east of Chicago Avenue, in Ward 3.

Zoning Map Amendment 1712PC142:
Atlas Real Estate Services, LLC, and RPM Investment, LLC, property owners, request to rezone the tax parcel 1008K-03-002.000 containing approx. 6,275 square feet from R-4 (General Residence) to B-2 (General Business); located north of Woodley Drive, south of and adjacent to Lorraine Road, east of Highway 605, and west of Gould Road, in Ward 8.

Zoning Map Amendment 1712PC143:
Robert G. Bailey, attorney-in-fact for Mary A. Bailey, property owner, requests to rezone the tax parcels 0911F-01-047.000, 0911F-01-048.000, 0911F-01-048.002, 0911F-01-049.000, 0911F-01-049.001, and 0911F-01-002.000 containing approx. 1.80 acres from R-1-7.5 (Single Family) to R-B (Residential Business); located north of and adjacent to East Beach Boulevard, south of and adjacent to Bouslog Street, east of Midway Avenue, and west of Arkansas Avenue, in Ward 2.

Zoning Map Amendment 1712PC144:
Virgil G. Gillespie, agent for 9P Holdings, LLC, property owner, requests to rezone the tax parcels 1010D-01-009.004, 1010D-01-009.006, 1010D-01-009.005, and 1010D-01-009.000 containing approx. 4.18 acres from R-2 (Single Family) to R-B (Residential Business); located north of Magnolia Street, south of W Taylor Road, east of Carl Leggett Road, and west of and adjacent to Lorraine Road, in Ward 4.

Planning Commission Approval 1712PC150:
Christopher F. Hall, agent for Rickey W. Anderson and Janyce Heflin, property owners, requests a DJ and graphic design home occupation at 2814 Gulf Avenue on the tax parcel 0910M-02-085.000 zoned R-2 (Single Family); located north of 27th Street, south of Georgia Street, east of and adjacent to Gulf Avenue, and west of Stokes Lane, in Ward 3.

Resubdivision 1710PC124:
J. Michael Cassidy, agent for Maritime Development Center, LLC, and Gulf Coast Shipyard Realty, LLC, property owners, requests to divide parcels 0909F-01-001.002 and 0909F-01-001.007 into two parcels containing an approx. of 117.22 acres zoned I-3 (Planned Industrial Park) and I-2 (Heavy Industry districts); located north of Bayou Circle, south of and adjacent to Seaway Road, east of Goldin Lane, and west of Logan Cline Drive, in Ward 5.

This the 22nd day of November, 2017
Keith Williams, Chairman
Gulfport City Planning Commission
ADV29

Proof of Publication

STATE OF MISSISSIPPI

COUNTY OF HARRISON

Before me, the undersigned Notary of Harrison County, Mississippi personally appeared Crista Brackett who, being by me first duly sworn, did depose and say that she is a clerk of The Sun Herald, a newspaper published in the city of Gulfport, in Harrison County, Mississippi, and the publication of the notice, a copy of which is hereto attached, has been made in said paper 1 times in the following numbers and on the following dates of such paper, viz:

Vol. 134 No., 57 dated 29 day of Nov, 2017
Vol. _____ No., _____ dated _____ day of _____, 20____
Vol. _____ No., _____ dated _____ day of _____, 20____
Affiant further states on oath that said newspaper has been established and published continuously in said county for a period of more than twelve months next prior to the first publication of said notice.

Crista Brackett


Clerk

Sworn to and subscribed before me this 29 day of Nov, A.D., 2017

Meri A. Jackson

Notary Public

*The Sun Herald has been deemed eligible for publishing legal notices in Jackson County to meet the requirements of Miss. Code 1972 Section 13-3-31 and 13-3-32

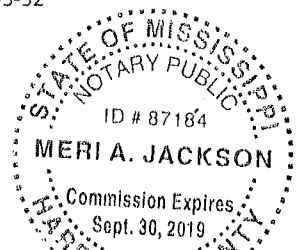

MEMORANDUM

To: Mayor Billy Hewes and
Gulfport City Council

From: Greg Holmes, Planning Administrator
Urban Development Department

Date: December 27, 2017

Re: Resubdivision 1712PC138:

Subject: J. Michael Cassady, agent for First Pentecostal Church of Gulfport, property owner, requests to divide the tax parcel 0811B-06-009.000 containing 15,740 square feet into two parcels zoned B-2 (General Business): located north of Pass Road, south of and adjacent 26th Street, east of 19th Avenue, and west of and adjacent of 18th Avenue, in Ward 3.

Planning Commission recommendation: To Approve

Motion: Mr. Ladner

Second: Mr. Daniels

KEITH WILLIAMS – **Chairman - Absent**

MICHAEL DANIELS – **Yea**

COLETTE TOWLES – **Absent**

VIRGINIA ADOLPH – **Yea**

CHARLIE HEWES – **Yea**

EVERETTE LADNER – **Yea**

BJ SELLERS – **Yea**

WM. PRINCE JONES – **Yea**

DOUG HANCOCK – **Absent**

MARTIN WARREN, JR – **Yea**

JOHN ANTHONY – **Absent**

Action: Motion was carried unanimously.

Speaking for the Petition: Mike Cassady

Speaking against the Petition: None

On December 14, 2017 the Planning Commission recommended approval of the above referenced case.

Please place the attached item on the Council agenda for January 16, 2018.

Technical Report

RESUBDIVISION

GENERAL INFORMATION

Case File Number: 1712PC138

Hearing Date: December 14, 2017

Current Zoning/Use: B-2 / Single Family Home

Legal: J. Michael Cassady, agent for First Pentecostal Church of Gulfport, property owner, requests to divide the tax parcel 0811B-06-009.000 containing 15,740 square feet into two parcels zoned B-2 (General Business); located north of Pass Road, south of and adjacent 26th Street, east of 19th Avenue, and west of and adjacent of 18th Avenue, in Ward 3.

TECHNICAL DETAILS

The applicant is requesting a resubdivision of one parcel containing 15,740 square feet, into two parcels; parcel "A" containing 8,240 square feet and "B" with 7,500 square feet. The proposed parcels meet the requirements the City of Gulfport's subdivision ordinance.

The Gulfport Subdivision Regulations require that:

1. Each new lot created is in compliance with appropriate zoning ordinances, building codes, and restrictive covenants, if any;
2. Each new lot created shall have direct access to a dedicated public street for at least 35 feet; and
3. Each new lot created shall have available capacity for water and sewer

The proposed parcels are located adjacent to existing city rights-of-way, are protected by Gulfport Fire and Police, and will have capacity for city water and sewer. The applicant states there are no protective or restrictive covenants which would prevent the resubdivision of the parcels.

Any approval should consider these conditions:

1. Must meet all current City of Gulfport's adopted Codes and Ordinances.

DEPARTMENTAL CONDITIONS

Engineering: No conditions. Memo dated November 30, 2017.

Public Works: No conditions. Memo dated November 30, 2017.

Traffic and Safety: No conditions. Memo dated November 30, 2017.

Building Code Services: No conditions. Memo dated November 30, 2017.

Technical Report

RESUBDIVISION


GIS: No conditions. Memo dated December 1, 2017.

Police Department: No conditions. Memo dated December 4, 2017.


Fire Department: No conditions. Memo dated December 4, 2017.

DIRECTOR APPROVAL

This report has been reviewed and approved by:

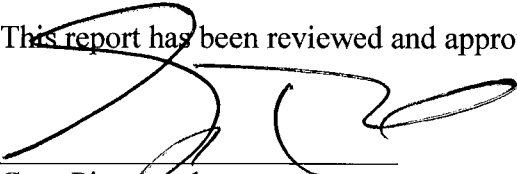

Greg Pietrangelo
Director of Urban Development Department

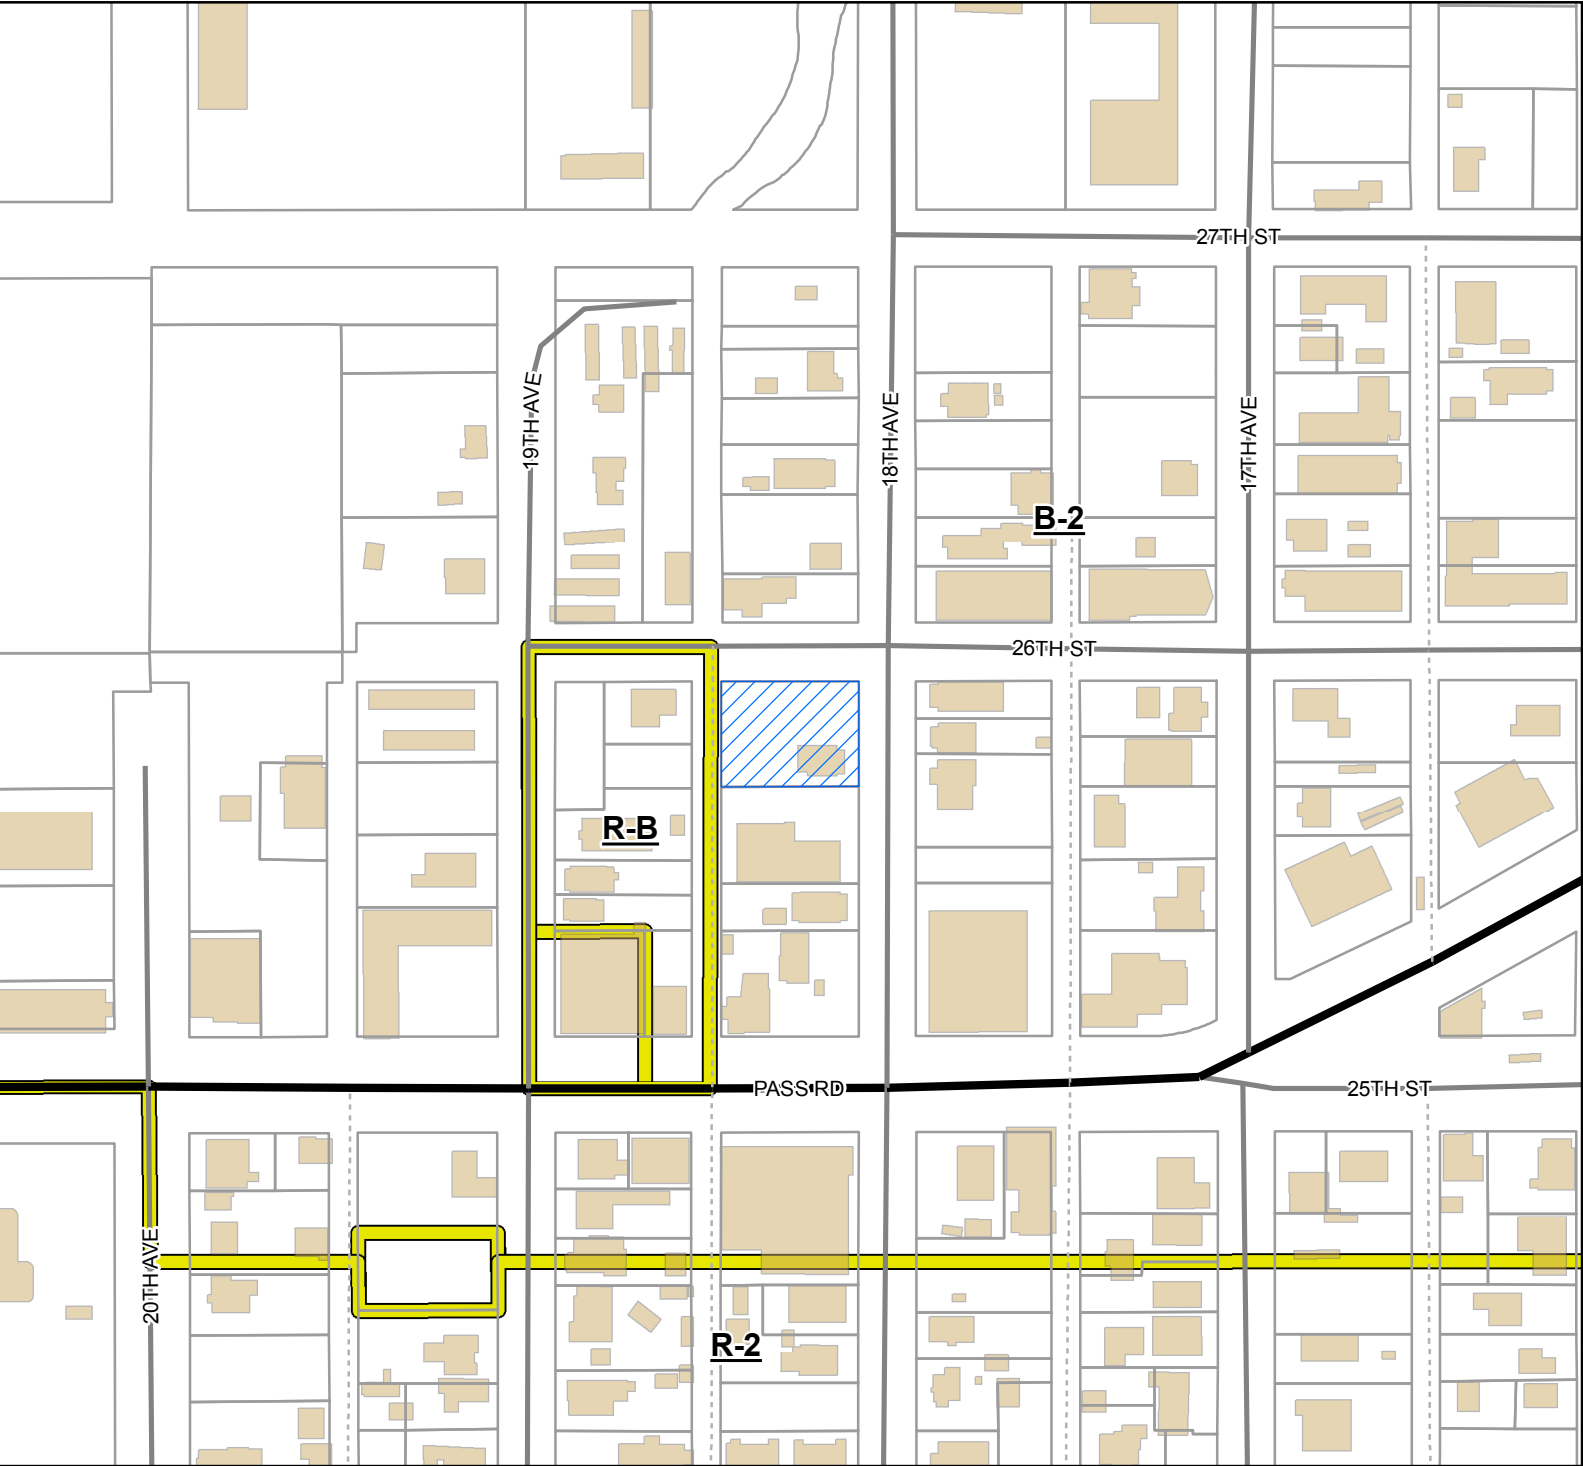


Legend

- Site
- US or State Highway
- Street
- Alley
- Parcels
- Buildings
- Zoning

Site Information

0811B-06-009.000
Zoning: B-2 (General Business)
Size: 15,697 square feet
Flood: X

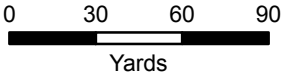

DATA DISCLAIMER: All information that is provided on this map is believed to be correct. However, no liability is assumed by the City of Gulfport for errors in substance or form of any of the materials published on this map. The GIS Division, City of Gulfport, provides the information represented on this map as a service to the community and makes every effort possible to provide quality information. However, no claims, promises, or guarantees about the accuracy, completeness, or adequacy of the information contained on this map are expressed or implied.



CITY OF GULFPORT
Urban Development - Planning Division
1410 24th Avenue
Gulfport, MS 39501
(228) 868-5710

For Staff Use Only

APPLICATION FOR RESUBDIVISION

Property Information

TAX PARCEL #

0	8	1	1	B	-	0	6	-	0	0	9	.	0	0	0
					-			-				.			
					-			-				.			

Case File #: 1712PC138
Date Received: _____
Receipt #: _____
Received By: _____
Zoning: _____
Ward: _____ Flood: _____
Size: _____

(If necessary, use separate sheet of paper)

Address of Property Involved: #2523 18TH AVENUE

Lot(s) 1-4, Block(s) 20, Subdivision ARLINGTON HEIGHTS

General Location: WEST OF 18TH AVE, EAST OF 19TH AVE, SOUTH OF 26TH ST, NORTH OF 25TH ST.

GENERAL DESCRIPTION OF REQUEST:

DIVIDE SUBJECT PARCEL INTO PARCEL "A" (8,240 SQ. FT.)
AND PARCEL "B" (7,500 SQ. FT.)

OWNERSHIP AND CERTIFICATION:

I hereby certify that I have read and understand this application and that all information and attachments are true and correct. I also certify that I agree to comply with all applicable city codes, ordinances and state laws. Finally, I certify that I am the owner of the property involved in this request or have authorization to act as the owner's agent for the herein described request.

OWNER

FIRST PENTECOSTAL CHURCH OF GULFPORT

AGENT

J. MICHAEL CASSADY

Printed Name Of Owner
2601 17TH AVE.

Printed Name Of Agent
1714 22ND AVE.

Mailing Address
GULFPORT MS 39501
City State Zip code

Mailing Address
GULFPORT MS 39501
City State Zip code
228.846.7155

Home Phone Work/Cell Phone
228-282-0919

Home Phone Work/Cell Phone
CASSADY CONSULTING LLC

Email
[Signature]

Email
9mail: com
[Signature]

Signature Of Owner
CARET PARKER, PASTOR

Signature Of Agent

If the property or properties listed above have more than one owner, please check this box. In the case of multiple owners, reverse side must be completed. Each additional owner will need to complete and sign the reverse side of this application. We can only accept applications with original signatures.

☐

SECTIONS A. THROUGH G. MUST BE SUBMITTED FOR A COMPLETE APPLICATION.


FIRST PENTECOSTAL CHURCH
2601 17TH AVENUE
GULFPORT, MS 39502

A special meeting was called of the Board of Trustees on August 27, 2017, at the First Pentecostal Church to discuss selling of the church property on the southeast corner of 18th Avenue.

Since the house on the property is in disrepair and would cost much more than it would be worth to fix, it became the unanimous vote of the Board of Trustees to give Pastor Carey Parker sole authority to proceed with liquidating the property. In doing so, Pastor Parker has the sole authority from the Board to make all decisions and sign any documents relating to the sale of the property.

With no further business to come before the Board of Trustees, the meeting was adjourned.


Respectfully submitted,

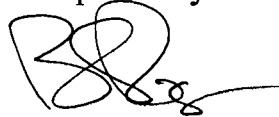

Beverly Rogers
Church Secretary



10/26/2017
exp 08/29/2021

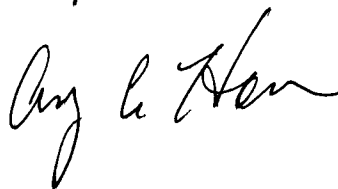



CASSADY CONSULTING, INC.

P.O. Box 7301
Gulfport, MS 39506
228.326.6601

cassadyconsultinginc@gmail.com

- Boundary Dispute Resolution
- Planning Commission Issues
- Tideland Issues
- Expert Witness Testimony

J. MICHAEL CASSADY, P.S.

October 30, 2017

To: City of Gulfport/Urban Development-Planning Division

From: J. Michael Cassady, P.S.

Re: Affidavit for Parcel 0811B-06-009.000

I have searched the records of the Chancery Clerk of Harrison County and CERTIFY that there are no restrictive or protective covenants prohibiting the resubdivision of subject property.

J. Michael Cassady

State of Mississippi

County of Harrison

Sworn to [or affirmed] and subscribed before me this 1st day of ~~October~~ ^{November}

by Terry Northington

Notary Name Terry Northington

My Commission Expires on 7.7.2021





First Pentecostal Church

2601 17th Avenue ♦ P.O. Box 45
Gulfport, Mississippi 39501

October 26, 2017

PASTOR

DR. R.G. MOLSBEE
104 EUGENE DRIVE
GULFPORT, MS 39503
(228) 832-3354
FAX 832-9337
EMAIL: ALMOSTDOC@AOL.COM

ASST. PASTOR

REV. CAREY D. PARKER

LADIES MINISTRY

REV. V. FAYE BRELAND

SECRETARY

BEVERLY ROGERS

TREASURER

BOBBIE L. MOLSBEE

SUNDAY SCHOOL DIR.

REGINA COX

MUSIC DIRECTOR

KAREN MOLSBEE

WEB SITE

WWW.FPCGULFPORT.COM

To Whom It May Concern:

This letter is to verify that Mr. J. Michael Cassady of Cassady and Associates, has been given authority to act as an agent on behalf of First Pentecostal Church located at 2601 17th Avenue, Gulfport, MS 39501.

If you have questions, please feel free to contact me at (228)282-0919.

Sincerely,

Carey D. Parker
Pastor



STATE OF Mississippi
COUNTY OF Harrison

Sworn to (or affirmed) and subscribed before me
this 26 day of October 2017 by Carey D. Parker

Notary Public's Signature

Notary Name

My Commission Expires on 10/23/20

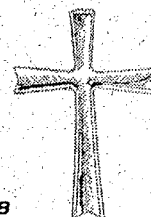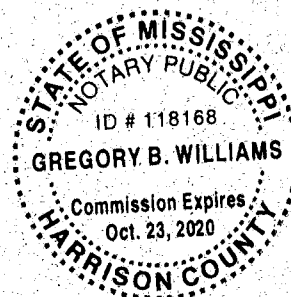




- By Graphic Plotting only, this property is in Zone "X" of the Flood Insurance Rate Map, Community Panel No. 28047C0264G, revision date June 16, 2009. Check with Building Official for community determined base flood elevation. Exact designation can only be determined by an Elevation Certificate. The above statement is for information only and this surveyor assumes no liability for the correctness of the cited map(s). In addition, the above statement does not represent this surveyor's opinion of the probability of flooding.

A copy of this plat is valid ONLY if it is complete and intact, has an original signature and date and has the surveyors stamped seal. This survey and plat were prepared only for First Pentecostal Church of Gulfport and no third party certification is expressed or implied.

This is to CERTIFY that this map or plat and the survey on which it is based were made in accordance with "Standards of Practice for Surveying in the State of Mississippi".


J. MICHAEL CASSADY, PS
Dated: October 27, 2017

MISSISSIPPI CLASS "B" SURVEY

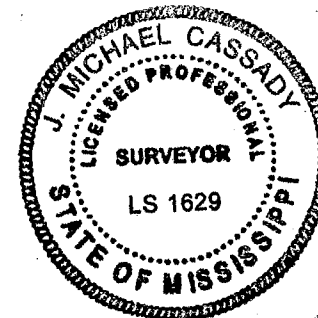

PREPARED BY:

CASSADY SURVEYING

Surveys@CassadyAssociate.com

1714 22nd Avenue - Gulfport, MS 39505

(228)896-7155 Fax (228)896-8405

**RESUBDIVISION OF PARCEL
0811B-06-009.000 INTO
PARCELS A & B
SHEET 1 OF 4**

Scale:	1"=30'	Drawn By:	JET	Job Number:	08489-17
Date:	10/27/17	Revised:	--/--/--	Filename:	0848917.dwg




- By Graphic Plotting only, this property is in Zone "X" of the Flood Insurance Rate Map, Community Panel No. 28047C0264G, revision date June 16, 2009. Check with Building Official for community determined base flood elevation. Exact designation can only be determined by an Elevation Certificate. The above statement is for information only and this surveyor assumes no liability for the correctness of the cited map(s). In addition, the above statement does not represent this surveyor's opinion of the probability of flooding.

A copy of this plat is valid ONLY if it is complete and intact, has an original signature and date and has the surveyors stamped seal. This survey and plat were prepared only for First Pentecostal Church of Gulfport and no third party certification is expressed or implied.

This is to CERTIFY that this map or plat and the survey on which it is based were made in accordance with "Standards of Practice for Surveying in the State of Mississippi".

J. MICHAEL CASSADY, PS
Dated: October 27, 2017

MISSISSIPPI CLASS "B" SURVEY

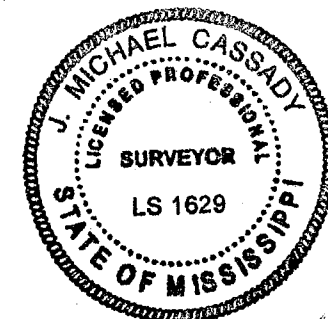

PREPARED BY:

CASSADY SURVEYING

Surveys@CasadyAssociates.com

1714 22nd Avenue - Gulfport, MS 39505

(228)896-7155 Fax (228)896-8405

**RESUBDIVISION OF PARCEL
0811B-06-009.000 INTO
PARCELS A & B
SHEET 2 OF 4**

Scale:	1"=30'	Drawn By:	JET	Job Number:	08489-17
Date:	10/27/11	Revised:	--/--/--	Filename:	0848917.dwg

CERTIFICATE OF RESUBDIVISION

In accordance with Section 9-48 of the Code of Ordinance (Subdivision Regulations) of the City of Gulfport as amended, it is hereby certified that the Gulfport City Planning Commission Chairman and Gulfport City Council have reviewed and approved this Final Plat for the Resubdivision of "PARCEL 0811B-06-009.000" in Section 3, Township 8 South, Range 11 West into Parcel "A" and Parcel "B". The subject property is generally described as being located south of 26th Street and west of 18th Avenue. The ad valorem tax parcel number of the subject property is 0811B-06-009.000. (Deed Book 1079, Page 459). The Case File Number is 1712 PL 138.

LEGAL DESCRIPTION OF LANDS PRIOR TO THIS RESUBDIVISION (PER DEED):

PROPERTY OF FIRST PENTECOSTAL CHURCH OF GULFPORT:
PARCEL NO. 0811B-06-009.000
(Deed Book 1079, Page 459)

Lots One (1) through Four (4), inclusive, Block Twenty (20) of Arlington Heights Subdivision in the City of Gulfport, Harrison County, Mississippi, according to the official plat thereof of record in the office of the Clerk of the Chancery Court of Harrison County, Mississippi.

LEGAL DESCRIPTIONS OF THE (2) PARCELS CREATED BY THIS RESUBDIVISION:

LEGAL DESCRIPTION OF PARCEL A: AS PER SURVEY

Lots 1 and 2 less the south 2.40 feet of said Lot 2, Block 20, ARLINGTON HEIGHTS SUBDIVISION (Plat Book 3, Page 57), City of Gulfport, First Judicial District of Harrison County, Mississippi. Containing 8,240 square feet, more or less.

LEGAL DESCRIPTION OF PARCEL B: AS PER SURVEY

The south 2.40 feet of Lot 2 and all of Lots 3 and 4, Block 20, ARLINGTON HEIGHTS SUBDIVISION (Plat Book 3, Page 57), City of Gulfport, First Judicial District of Harrison County, Mississippi. Containing 7,500 square feet, more or less.

RESUBDIVISION OF PARCEL
0811B-06-009.000 INTO
PARCELS A & B
SHEET 3 OF 4

PREPARED BY:

CASSADY SURVEYING

Surveys@CassadyAssociate.com


1714 22nd Avenue - Gulfport, MS 39505

(228)896-1155 Fax (228)896-8405

Scale:	N.T.S.	Drawn By:	JET	Job Number:	08489-17
Date:	10/21/17	Revised:	--/--	Plat Number:	08489-17.dwg

The applicant hereby covenants and agrees to indemnify and hold harmless the City of Gulfport, its agents, servants, and/or employees against any and all claims, demands, or causes of action of whatever nature which may arise as a result of the action of the Planning Commission, its agents, and/or employees concerning the petition for resubdivision of the real property described herein.

Ratified and Approved by:

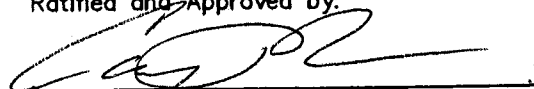
(Signature)

By: Carey Parker, Pastor
First Pentecostal Church of Gulfport


This 30th day of October, 2017.

ACKNOWLEDGE

Before me, the undersigned, personally appeared the aforementioned Carey Parker, who acknowledged that he is the Pastor of First Pentecostal Church of Gulfport and he accepted this plat and executed the foregoing certificate and dedication for the purpose therein set forth.


NOTARY PUBLIC

My Commission Expires: 9-13-19

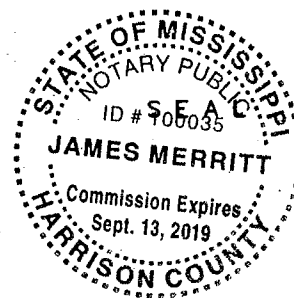

RESUBDIVISION OF PARCEL
0811B-06-009.000 INTO
PARCELS A & B
SHEET 4 OF 4

PLANNING COMMISSION

Submitted to and approved by the Gulfport City Planning Commission on the _____ day of _____, 2017.

Gulfport City Planning Commission

Planning Division Administrator

APPROVAL

Submitted to and approved by the City of Gulfport, City Council, at the regular meeting of said Council held on the _____ day of _____, 2017.

ATTEST:

ADOPT:

CLERK OF COUNCIL

PRESIDENT

This resubdivision plat and Certificate of Resubdivision, having been submitted and approved by the Mayor, this _____ day of _____, 2017.

BILLY HEWES, MAYOR

PREPARED BY:
CASSADY SURVEYING
Surveyor@CassadyAssociate.com
1714 22nd Avenue - Gulfport, MS 39505
(228)896-1155 Fax (228)896-8405

Scale:	N.T.S.	Drawn By:	JET	Job Number:	08489-17
Date:	10/21/17	Revised:	-/-/-	Filename:	084891.dwg



**URBAN DEVELOPMENT
PLANNING DIVISION**

November 27, 2017

P.O. Box 1780
Gulfport, MS 39502
Phone: 228-868-5710
Fax: 228-868-5708

First Pentecostal Church Of Gpt (Owner)
2601 17th Ave
Gulfport, MS 39501

Wm. H. Hardy Building
1410 24th Avenue
Gulfport, MS 39501

RE: Resubdivision 1712PC138: J. Michael Cassady, agent for First Pentecostal Church of Gulfport, property owner, requests to divide the tax parcel 0811B-06-009.000 containing 15,740 square feet into two parcels zoned B-2 (General Business): located north of Pass Road, south of and adjacent 26th Street, east of 19th Avenue, and west of and adjacent of 18th Avenue, in Ward 3.

To Whom It May Concern:

The purpose of this letter is to inform you of the above referenced application. A map showing the general location of the property involved is on the back of this letter.

The City of Gulfport Planning Commission will hold a public hearing to consider the above request at 4:30 P.M. on **Thursday, December 14, 2017** in the Council Chambers at the Gulfport City Hall located at 2309 15th Street.

It is your option whether or not to appear personally or speak for or against the request at the scheduled hearing. If you are unable to attend the public hearing you may submit your opinion in writing and request that it be read into the public record. If you desire, it is also your choice to be represented by an agent or attorney.

A copy of the filed application to be considered will be available for public review at the office of the Department of Urban Development – Planning Division located at the Hardy Building, 1410 24th Avenue. Adjacent property owners will not be provided any further correspondence on the matter unless an appeal is filed but may, as stated above, contact this office for additional information.

Any interested party that may feel aggrieved by the Planning Commission's recommendation may file a written notice of objection within fifteen (15) calendar days after the date of the Planning Commission hearing. The notice of objection and reasons for objecting to the decision should be stated in writing and filed with the Department of Urban Development-Planning Division. This notice of objection shall be forwarded as part of the record with the record and recommendation from the Planning Commission to the Mayor and City Council. The City Council shall make a final decision based upon the record as submitted. No new evidence may be presented at the meeting.


If you have any questions or comments, please contact this office.

Sincerely,
City of Gulfport Planning Division

c. Agent, Adjacent Property Owners (You have been identified as owning property within 160 feet of this request)

1712PC138

Resubdivision

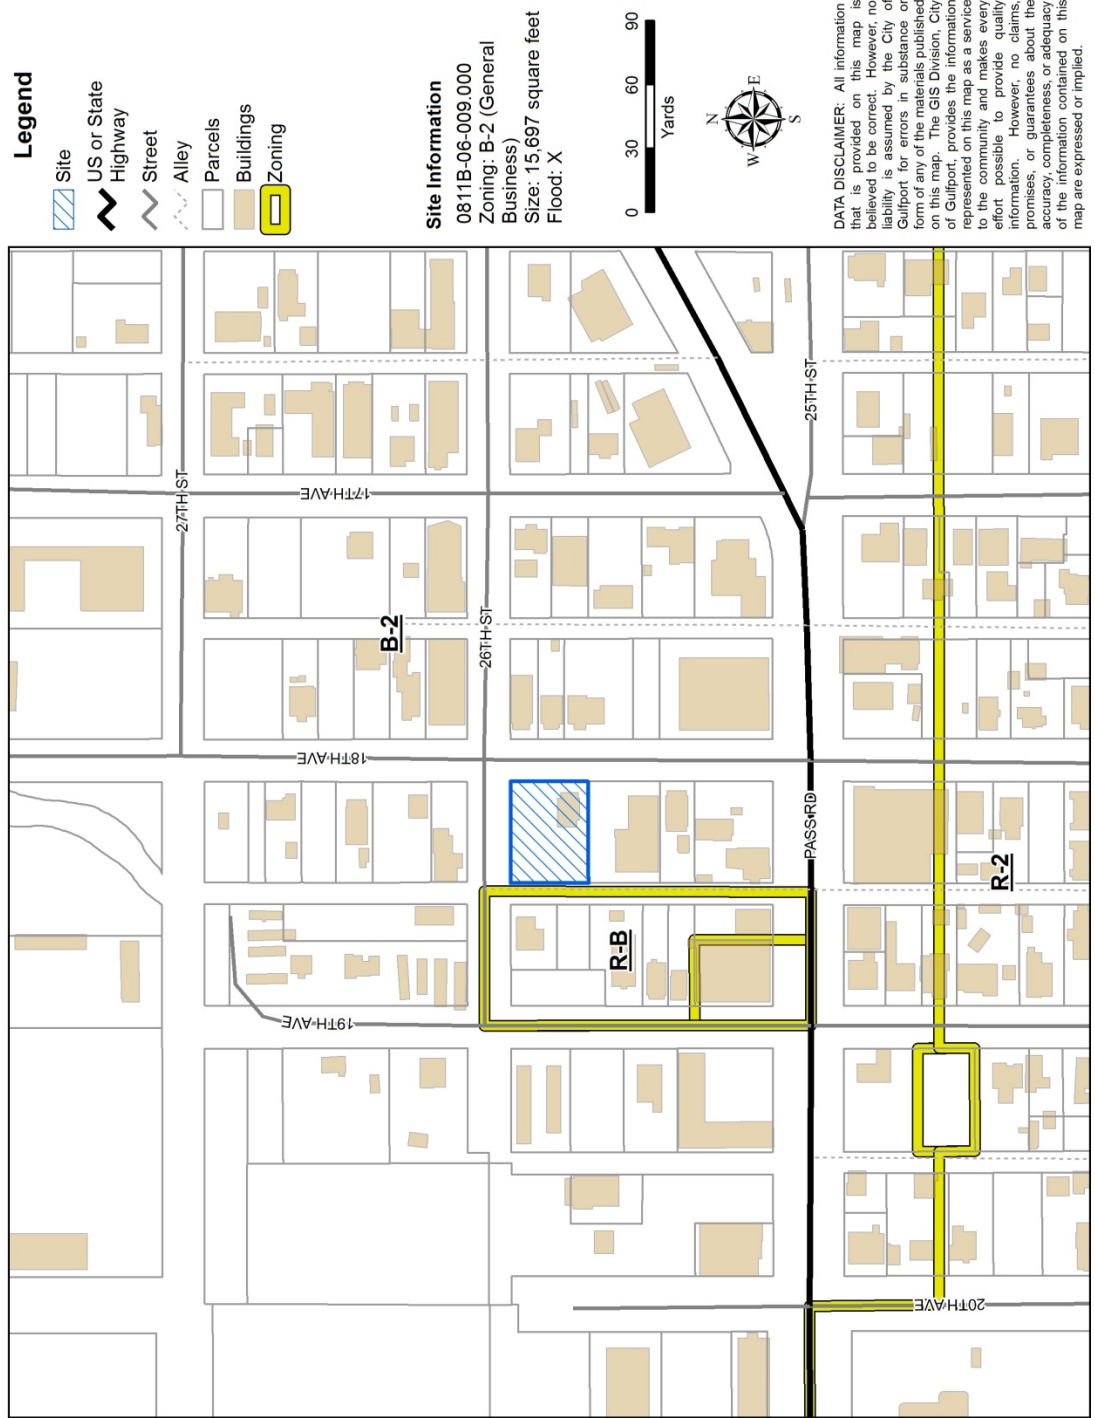

c. Agent, Adjacent Property Owners (You have been identified as owning property within 160 feet of this request)

PARCEL_ID 138	NAME	ADDRESS_1	CITY	STATE	ZIP
0811B-06-009.000	FIRST PENTECOSTAL CHURCH OF GPT (Owner)	2601 17TH AVE	GULFPORT	MS	39501
	J. Michael Cassidy (Agent)	1714 22nd Ave	Gulfport	MS	39501
	Adjacent Property Owners				
0811B-06-026.000	ANDERSON IRVIN H JR & RONDA D	25032 HILL BROOK LN	PASS CHRISTIAN	MS	39571
0811B-05-040.000	BENTZ WAYNE LOUIS & TAMMIE MARIE	2526 18TH AVE	GULFPORT	MS	39501
0811B-06-028.000	BROUILLETTE GARY & SHARON	742 BUDDLEIA COVE	BILOXI	MS	39532
0811B-05-032.000	BRYANT-STRUNK REAL ESTATE CORP	1922 25TH AVE	GULFPORT	MS	39501
0811B-06-007.000	CALDWELL CARMEN L	2607 18TH AVE	GULFPORT	MS	39501
0811B-05-042.000	CALDWELL GEORGE W & WF	2606 18TH AVE	GULFPORT	MS	39501
0811B-05-033.000	CUEVAS MARJORIE -L/E-	14384 LUMPKIN RD	GULFPORT	MS	39503
0811B-05-031.000	FIRST PENTECOSTAL CHURCH OF GPT	11314 Old Hwy 49	GULFPORT	MS	39503
0811B-05-037.000	FONDREN GEORGE F JR	107 MUSCADINE PATH	MADISON	MS	39110
0811B-05-043.000	GLIDEWELL VIOLETTE	2608 18TH AVE	GULFPORT	MS	39501
0811B-05-038.000	HEWES WILLIAM G JR	11497 HWY 49 N HEWES PLAZA	GULFPORT	MS	39505
0811B-06-017.000	HO BUU & HANH	9333 CAVALIER CIR	OCEAN SPRINGS	MS	39564
0811B-05-036.000	HOLLAND RENTALS LLC	1524 PASS ROAD	GULFPORT	MS	39501
0811B-05-034.000	HOLLEY LINDA ROUSE & GEORGE M	2511 17TH AVE	GULFPORT	MS	39501
0811B-06-011.000	JOHNSON JESSIE PHILIP ET AL	2511 18TH AVE	GULFPORT	MS	39501
0811B-06-012.000	JORDAN GLORIA	1810 PASS RD	GULFPORT	MS	39501
0811B-05-039.000	MARGIOTTA VIRGINIA LEE	2524 18TH AVE	GULFPORT	MS	39501
0811B-05-030.001	MASON JESSE A JR & BETTY A	18478 HWY 53	GULFPORT	MS	39503
0811B-06-018.000	MATHIEU ANTHONY E	10517 OLD FORT BAYOU RD	VANCLEAVE	MS	39565
0811B-05-032.001	MCHUGH MICHAEL R	2201 KELLY AVE	GULFPORT	MS	39501
0811B-06-006.000	MILLER MARSHA R	2611 18TH AVENUE	GULFORT	MS	39501
0811B-06-025.000	PANTER EDWARD J	P O BOX 6301	GULFPORT	MS	39506
0811B-06-014.000	RIEDLINGER VERONICA	2508 19TH AVE	GULFPORT	MS	39501
0811B-06-016.000	SANDBERG GLEN H	2514- 19TH AVENUE	GULFPORT	MS	39501
0811B-06-019.001	SOUTH COAST PROPERTIES OF MISSISSIP	1208 PASS RD	GULFPORT	MS	39501
0811B-06-017.001	ST MARTIN LINDA	700 TEAGARDEN RD	GULFPORT	MS	39507
0811B-06-008.000	SUMRALL WILLIAM LEONARD	2601 18TH AVE	GULFPORT	MS	39501
0811B-06-013.001	TERRY JERRY O SR & ANNETTE	421 LINDA DRIVE	BILOXI	MS	39531
0811B-06-013.000	TRT HOLDINGS LLC	4110 MOFFETT RD	MOBILE	AL	36618

1. CITY OF GULFPORT PLANNING COMMISSION

2

3 1712PC138

4

5 TRANSCRIPT OF HEARING

6 December 14, 2017

7 *****

8 TRANSCRIPT OF HEARING HELD BEFORE THE CITY OF GULFPORT

9 PLANNING COMMISSION HELD IN THE CITY COUNCIL CHAMBERS,

10 GULFPORT, MISSISSIPPI, ON THE 14TH DAY OF DECEMBER 2017

11 COMMENCING AT 4:30 P.M. AND REPORTED BY

12 NORMA JEAN LADNER SOROE, CERTIFIED SHORTHAND REPORTER.

13 *****

14

COMMISSION MEMBERS PRESENT:

15

VIRGINIA ADOLPH, Acting President

16

WILLIAM "PRINCE" JONES

MARTY WARREN

17

B.J. SELLERS

MICHAEL DANIELS

18

EVERETT "LAD" LADNER

CHARLIE HEWES

19

NOT PRESENT:

20

JOHN ANTHONY

21

STAFF PRESENT:

22

GREG PIETRANGELO

23

GREG HOLMES

CORY LONG

24

SU-LIN BOLIN

THOMAS LANE

N.J. SOROE, CSR #1297

1. 1. Resubdivision 1712PC138
2. MR. LANE: Resubdivision 1712PC138 has been
3. duly and timely notified by law. The property owner
4. requests to divide a tax parcel containing 15,740 square
5. feet into two parcels zoned B-2 general business. It's
6. located north of Pass Road, south of and adjacent to 26th
7. Avenue, east of 19th Avenue, and west of and adjacent to
8. 18th Avenue, in Ward 3. A copy of the packet considered is
9. hereby offered to the record.
10. MS. ADOLPH: Thank you.
11. Anyone to speak for this? Mr. Cassady?
12. MR. CASSADY: I'm Mike Cassady. I live at
13. 626 Second Street, Gulfport. And I prepared the
- application
14. and the resubdivision plat for the owner. And they have
15. complied with all the conditions of the resubdivision
16. ordinance. And I'm here to answer any questions if you
- have
17. any.
18. MS. ADOLPH: Commissioners, any questions?
19. If not, we'll call you back. Thank you, sir.
20. Anyone else to speak for this request?
21. Anyone else to speak for this request?
22. Anyone to speak against this request? Anyone
23. to speak against this request?
24. If not, commissioners, your pleasure?

25. MR. LADNER: Madam Chairman, I move that we

N.J. SOROE, CSR #1297

1. approve Case File Number 1712PC138 with conditions, any
2. conditions. No conditions.
3. MS. ADOLPH: No conditions.
4. MR. DANIELS: Second.
5. MS. ADOLPH: We have a motion and a second.
6. Is there any need for any further discussion? If not,
those
7. in favor of Resubdivision Case Number 1712PC138 please
8. signify by saying aye.
9. (Unanimous vote.)
10. MS. ADOLPH: Those opposed. Motion carries.
11. Thank you.
- 12
- 13
- 14
- 15
- 16
- 17
- 18
- 19
- 20
- 21
- 22
- 23
- 24

N.J. SOROE, CSR #1297

1. BEFORE THE CITY OF GULFPORT PLANNING COMMISSION

2

3 1712PC138

4

5

6

COURT REPORTER'S CERTIFICATE

7

8 I, Norma Jean Ladner Soroe, Certified Shorthand

9 Reporter, do hereby certify that to the best of my skill

and

10 ability I have reported the hearing held before the City of
11 Gulfport Planning Commission and that the foregoing 3 pages
12 constitute a true and correct transcription of said hearing
13 held on the 14th day of December 2017.

14 I do further certify that my certificate annexed
15 hereto applies only to the original and certified
16 transcript. The undersigned assumes no responsibility for
17 the accuracy of any reproduced copies not made under my
18 control and direction.

19 Witness my signature this the 3rd day of January
20 2018.

21

22

23

24

NORMA JEAN LADNER SOROE, CSR #1297
Certified Shorthand Reporter

N.J. SOROE, CSR #1297

**LEGAL NOTICE
PUBLIC HEARING**

In conformance with Section VIII. of the Comprehensive Zoning Ordinance of the City of Gulfport, Mississippi, 1979 as amended, notice is hereby given advising that the Gulfport City Planning Commission will hold a public hearing in the City of Gulfport, Mississippi at 4:30 P.M., Thursday, December 14, 2017 in the Council Chambers of the Gulfport City Hall located at 2309 15th Street to consider the following requests. A copy of the requests will be available for public review at the office of the Department of Urban Development, Planning Division, located on first floor of the William H. Hardy Building, 1410 24th Avenue.

Zoning Map Amendment 1712PC137:
Gregory Tuckey, Attorney-in-Fact for Shannon Tuckey, property owner, requests to rezone the tax parcel 0811B-06-025.000 containing 18,333 square feet from B-2 (General Business) to R-B (Residential Business); located north of Pass Road, south of 28th Street, east of 20th Avenue, and west of and adjacent to 19th Avenue, in Ward 3.

Resubdivision 1712PC138:
J. Michael Cassidy, agent for First Pentecostal Church of Gulfport, property owner, requests to divide the tax parcel 0811B-06-009.000 containing 15,740 square feet into two parcels zoned B-2 (General Business); located north of Pass Road, south of and adjacent to 28th Street, east of 19th Avenue, and west of and adjacent to 18th Avenue, in Ward 3.

Planning Commission Approval 1712PC140:
Todd Ganker, property owner, requests an automobile sales of less than 50 vehicles use at 725 Pass Road on the tax parcel 0910M-02-008.000 containing approx. 18,799 square feet zoned B-2 (General Business); located north of Mississippi Street, south of and adjacent to Pass Road, east of Gulf Avenue, and west of Chicago Avenue, in Ward 3.

Zoning Map Amendment 1712PC142:
Atlas Real Estate Services, LLC, and RPM Investment, LLC, property owners, request to rezone the tax parcel 1008K-03-002.000 containing approx. 6,275 square feet from R-4 (General Residence) to B-2 (General Business); located north of Woodley Drive, south of and adjacent to Lorraine Road, east of Highway 605, and west of Gould Road, in Ward 8.

Zoning Map Amendment 1712PC143:
Robert G. Bailey, attorney-in-fact for Mary A. Bailey, property owner, requests to rezone the tax parcels 0911F-01-047.000, 0911F-01-048.000, 0911F-01-048.002, 0911F-01-049.000, 0911F-01-049.001, and 0911F-01-002.000 containing approx. 1.80 acres from R-1-7.5 (Single Family) to R-B (Residential Business); located north of and adjacent to East Beach Boulevard, south of and adjacent to Bouslog Street, east of Midway Avenue, and west of Arkansas Avenue, in Ward 2.

Zoning Map Amendment 1712PC144:
Virgil G. Gillespie, agent for 9P Holdings, LLC, property owner, requests to rezone the tax parcels 1010D-01-009.004, 1010D-01-009.006, 1010D-01-009.005, and 1010D-01-009.000 containing approx. 4.18 acres from R-2 (Single Family) to R-B (Residential Business); located north of Magnolia Street, south of W Taylor Road, east of Carl Leggett Road, and west of and adjacent to Lorraine Road, in Ward 4.

Planning Commission Approval 1712PC150:
Christopher F. Hall, agent for Rickey W. Anderson and Janyce Heflin, property owners, requests a DJ and graphic design home occupation at 2814 Gulf Avenue on the tax parcel 0910M-02-085.000 zoned R-2 (Single Family); located north of 27th Street, south of Georgia Street, east of and adjacent to Gulf Avenue, and west of Stokes Lane, in Ward 3.

Resubdivision 1710PC124:
J. Michael Cassidy, agent for Maritime Development Center, LLC, and Gulf Coast Shipyard Realty, LLC, property owners, requests to divide parcels 0909F-01-001.002 and 0909F-01-001.007 into two parcels containing an approx. of 117.22 acres zoned I-3 (Planned Industrial Park) and I-2 (Heavy Industry districts); located north of Bayou Circle, south of and adjacent to Seaway Road, east of Goldin Lane, and west of Logan Cline Drive, in Ward 5.

This the 22nd day of November, 2017.
Keith Williams, Chairman
Gulfport City Planning Commission
ADV29

Proof of Publication

STATE OF MISSISSIPPI

COUNTY OF HARRISON

Before me, the undersigned Notary of Harrison County, Mississippi personally appeared Crista Brackett who, being by me first duly sworn, did depose and say that she is a clerk of The Sun Herald, a newspaper published in the city of Gulfport, in Harrison County, Mississippi, and the publication of the notice, a copy of which is hereto attached, has been made in said paper 1 times in the following numbers and on the following dates of such paper, viz:

Vol. 134 No., 57 dated 29 day of Nov, 2017
 Vol. _____ No., _____ dated _____ day of _____, 20____
 Vol. _____ No., _____ dated _____ day of _____, 20____
Affiant further states on oath that said newspaper has been established and published continuously in said county for a period of more than twelve months next prior to the first publication of said notice.

Crista Brackett


Clerk

Sworn to and subscribed before me this 29 day of Nov, A.D., 2017

Meri A. Jackson

Notary Public

*The Sun Herald has been deemed eligible for publishing legal notices in Jackson County to meet the requirements of Miss. Code 1972 Section 13-3-31 and 13-3-32

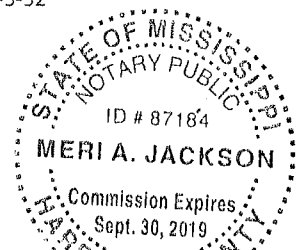

MEMORANDUM

To: Mayor Billy Hewes and
Gulfport City Council

From: Greg Holmes, Planning Administrator
Urban Development Department

Date: January 5, 2018

Re: **Zoning Map Amendment 1712PC137**

Subject: Gregory Tuckey, Attorney-in-Fact for Shannon Tuckey, property owner, requests to rezone the tax parcel 0811B-06-025.000 containing 18,333 square feet from B-2 (General Business) to R-B (Residential Business): located north of Pass Road, south of 28th Street, east of 20th Avenue, and west of and adjacent to 19th Avenue, in Ward 3.

Planning Commission recommendation: To Approve.

Motion: Hewes

Second: Ladner

KEITH WILLIAMS – Chairman - **Absent**

MICHAEL DANIELS – **Yea**

COLETTE TOWLES – **Absent**

VIRGINIA ADOLPH – **Yea**

CHARLIE HEWES – **Yea**

EVERETTE LADNER – **Absent**

BJ SELLERS – **Yea**

WM. PRINCE JONES - **Yea**

DOUG HANCOCK – **Absent**

MARTIN WARREN, JR – **Yea**

JOHN ANTHONY – **Absent**

Action: Motion was carried unanimously.

Speaking for the Petition: Greg Tuckey

Speaking against the Petition: None

On December 14, 2017 the Planning Commission recommended approval of the above referenced case.

Please place the attached item on the Council agenda for January 16, 2018.

Technical Report

Zoning Map Amendment

GENERAL INFORMATION

Case File Number: 1712PC137

Hearing Date: December 14, 2017

Current Zoning/Use: B-2 / Single Family Home

Legal: Gregory Tuckey, Attorney-in-Fact for Shannon Tuckey, property owner, requests to rezone the tax parcel 0811B-06-025.000 containing 18,333 square feet from B-2 (General Business) to R-B (Residential Business): located north of Pass Road, south of 28th Street, east of 20th Avenue, and west of and adjacent to 19th Avenue, in Ward 3.

TECHNICAL DETAILS

Amendment of the Zoning Ordinance, including the zoning map, is intended to carry out the objective of a sound, stable, and desirable environment. Casual amendment of the ordinance would be detrimental to the achievement of that objective. Therefore, the ordinance dictates that a property should be considered for rezoning only when one or more of the following conditions prevail:

- (a) *Error*. There is a manifest error in the article.
- (b) *Change in conditions*. Changed or changing conditions in a particular area or in the city or metropolitan area generally make a change in the regulations necessary and desirable.
- (c) *Increase in need for sites*. Increased or increasing needs for business or industrial sites in addition to sites that are available make it necessary and desirable to reclassify an area or to extend the boundaries of an existing area.
- (d) *Annexation*. It is necessary and desirable to reclassify territory annexed to the city.
- (e) *Ordinance changes*. Amendment to the ordinance not involving a change in classification of land is necessary.
- (f) *Change in governmental property*. It is necessary to reclassify property as a result of acquisition or disposition of such property by the United States of America, the State of Mississippi, or Harrison County.

According to the City's Legal Department:

When requesting rezoning of real property, **an applicant must prove, by clear and convincing evidence**, one of the following:

- 1. That there was a mistake in the original zoning, or
- 2. That the character of the neighborhood has changed to such an extent as to justify reclassification, **and** that there was a public need for rezoning.

Technical Report

Zoning Map Amendment

The applicants are requesting to rezone approximately 18,333 square feet of an unoccupied structure from B-2 (General Business) to R-B (Residence-business) zone. At present, the single-family structure remains unoccupied.


The property is adjacent to R-B zoned parcels and is located across from a mobile home park. Directly to the south of the property is a mini warehouse business; however, much of the immediately developed land is single and multi-family structures. To help illustrate, accompanying this technical report is a map indicating parcels with single-family homes.

The applicant has chosen a change in conditions as a justification for change of the current zoning district.

(b) The applicant states "that the property has been vacant for more than a couple of years after being zoned B-2 and without a change, the structure will be torn down and the property will become another unused and unimproved property." The staff has been unable to determine how long it has been vacant. Consequent to review of aerial photography and site visit, the property is located on a narrow road with a dead-end. Upon review, the staff could not find any business licenses or through aerial imagery any commercial uses. Allowing the property to be rezoned to R-B would make the use of a single-family conforming to the ordinance; otherwise, the use will cease.

DIRECTOR APPROVAL

This report has been reviewed and approved by:

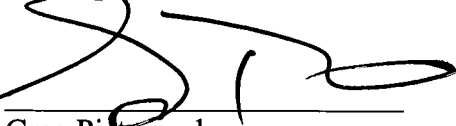

Greg Pietrangelo

Director of Urban Development Department




Site Map

Printed 12/6/2017




-  Subject Property
-  Single/Multi Family Homes
-  Parcels

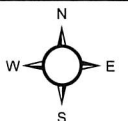

1 inch = 100 feet

DATA DISCLAIMER:

All information that is provided on this map is believed to be correct. However, no liability is assumed by the City of Gulfport for errors in substance or form of any of the materials published on this map. The GIS Division, City of Gulfport, provides the information represented on this map as a service to the community and makes every effort possible to provide quality information. However, no claims, promises, or guarantees about the accuracy, completeness or adequacy of the information contained on this map are expressed or implied.

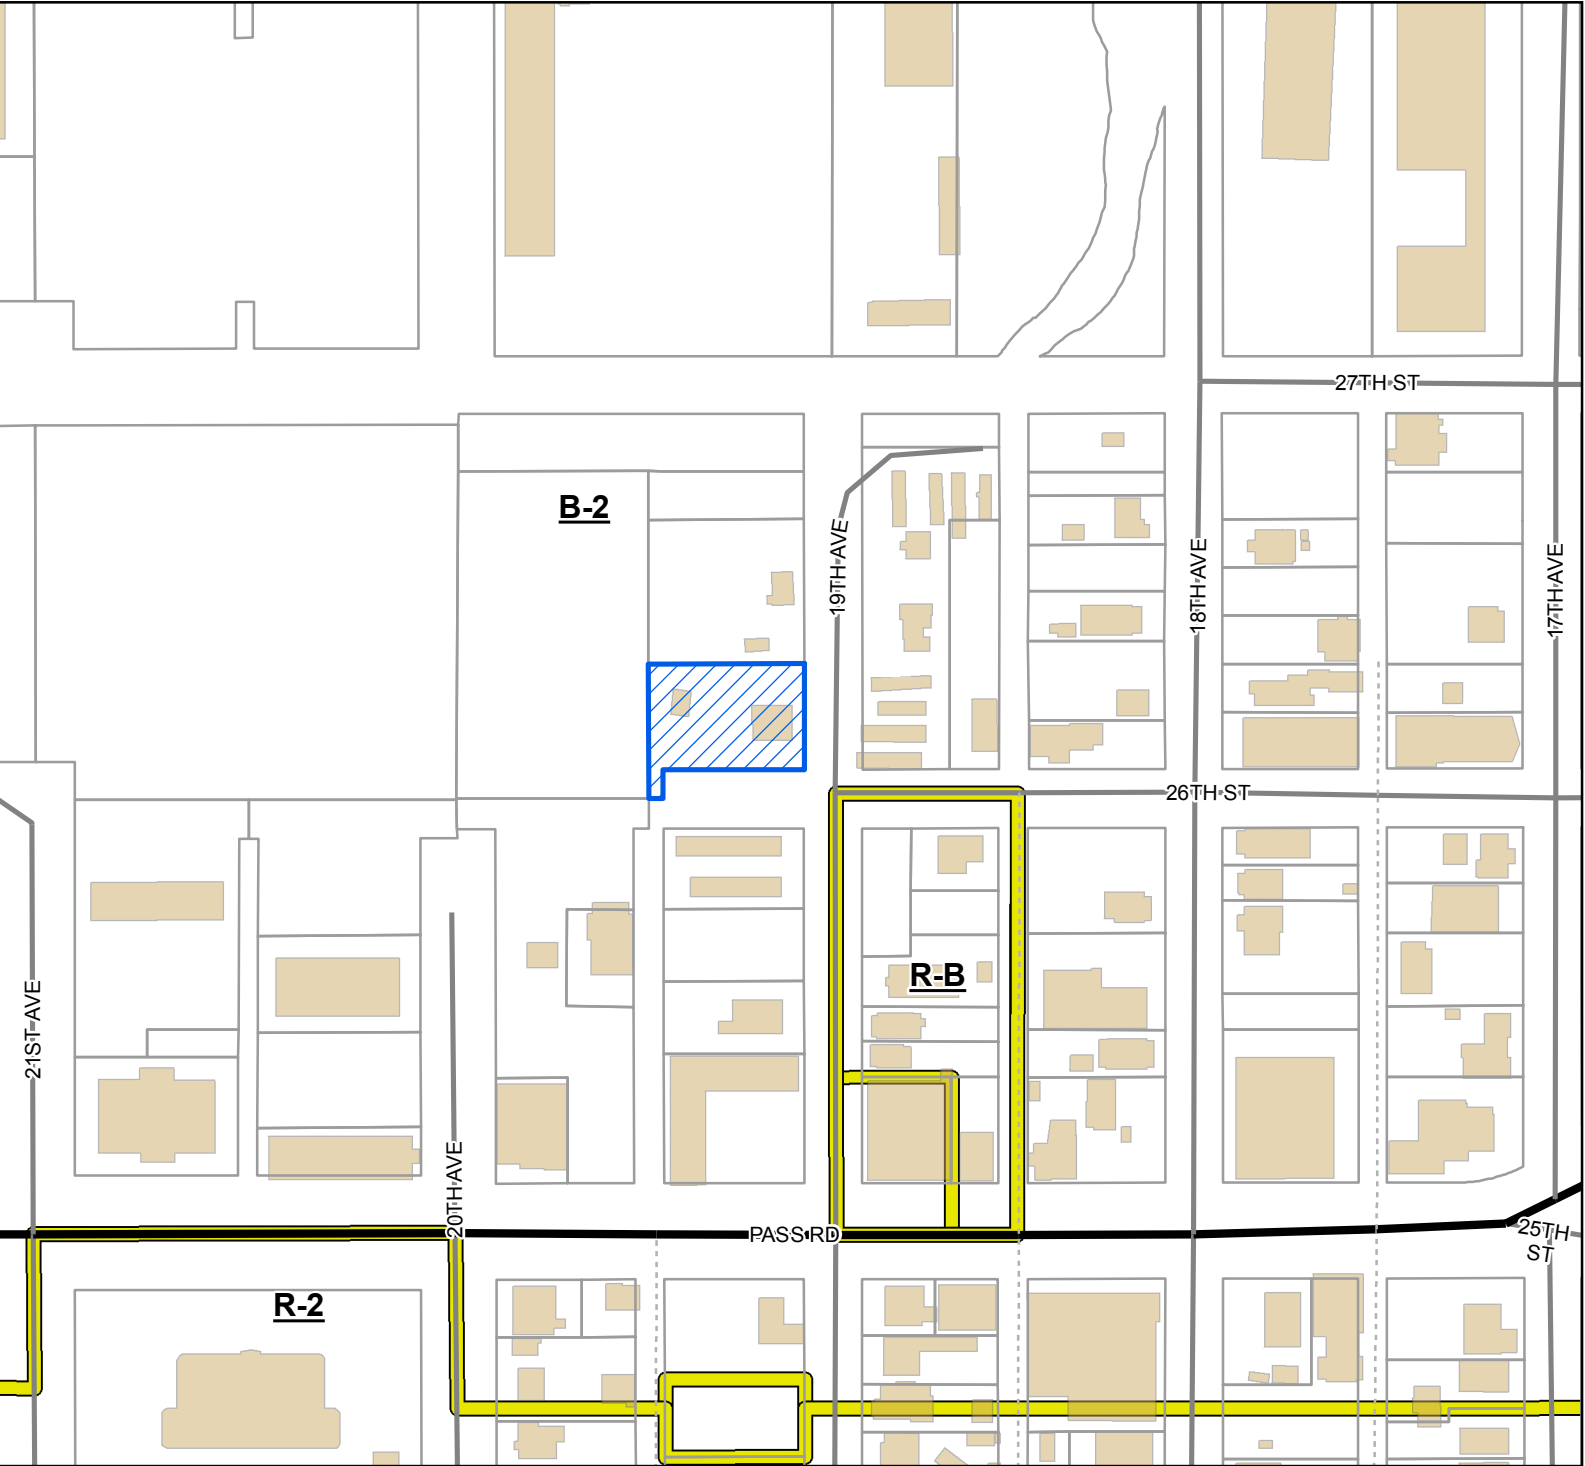


Legend

- Site
- US or State Highway
- Street
- Alley
- Parcels
- Buildings
- Zoning

Site Information

0811B-06-025.000
Zoning: B-2 (General Business)
Size: 18,333 Square Feet
Flood: X, 0.2% Annual

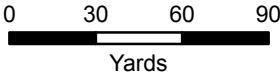

DATA DISCLAIMER: All information that is provided on this map is believed to be correct. However, no liability is assumed by the City of Gulfport for errors in substance or form of any of the materials published on this map. The GIS Division, City of Gulfport, provides the information represented on this map as a service to the community and makes every effort possible to provide quality information. However, no claims, promises, or guarantees about the accuracy, completeness, or adequacy of the information contained on this map are expressed or implied.



CITY OF GULFPORT
Urban Development - Planning Division
1410 24th Avenue
Gulfport, MS 39501
(228) 868-5710

For Staff Use Only

Case File # 172 PC 137Date Received: 10-23-17

Receipt #: _____

Received By: T. GANEZoning: B-2

Ward: _____ Flood: _____

APPLICATION FOR ZONING MAP AMENDMENT/LAND USE RECLASSIFICATION (SMARTCODE)

Property Information

TAX PARCEL #

0	8	1	1	B

 -

0	6

 -

0	2	5

 .

0	0	0

(If necessary, use separate sheet of paper)

Address of Property Involved: 2601 19th Ave.Lot(s) 11, 12, 13, 14, Block(s) 8, Subdivision ARLINGTON HEIGHTS

General Location: _____

GENERAL DESCRIPTION OF REQUEST:

Change Zoning FROM B-2 to RB

OWNERSHIP AND CERTIFICATION:

I hereby certify that I have read and understand this application and that all information and attachments are true and correct. I also certify that I agree to comply with all applicable city codes, ordinances and state laws. Finally, I certify that I am the owner of the property involved in this request or have authorization to act as the owner's agent for the herein described request.

Power of Attorney

AGENT

GREGORY TUCKEY FOR SHANNON TUCKEY

Printed Name Of Owner

GREGORY TUCKEY

Printed Name Of Agent

5748 CAMBRIDGE LANE UNIT 1

Mailing Address

1125 Leigh St

Mailing Address

RACINE WI. 53402

City

State

Zip code

Long Beach MS 39560

City

State

Zip code

Home Phone

Work/Cell Phone

228-324-4935

Home Phone

Work/Cell Phone

Email

CBTUCK.GT@gmail.com

Email

[Signature]

Signature Of Owner

[Signature]

Signature Of Agent

If the property or properties listed above have more than one owner, please check this box. In the case of multiple owners, reverse side must be completed. Each additional owner will need to complete and sign the reverse side of this application. We can only accept applications with original signatures.



SECTIONS A. THROUGH H. MUST BE SUBMITTED FOR A COMPLETE APPLICATION.



Area Map

Printed 10/19/2017

0811B-06-024.000

0811B-06-019.000

0811B-06-019.001

0811B-06-007.000

0811B-06-025.000

B-2

0811B-06-008.000

0811B-06-033.000

Ward 3

26TH ST

0811B-06-030.000

39501

0811B-06-026.000

0811B-06-017.000

0811B-06-009.000

0811B-06-018.000

0811B-06-017.001

R-B

0811B-06-027.000

0811B-06-016.000

0811B-06-010.000

0811B-06-030.001

19TH AVE

0811B-06-030.000


0811B-06-028.000

0811B-06-015.000

0811B-06-011.000

0811B-06-014.000

- parcel
- Minor/Residential
- Alley
- Parcels (2016)

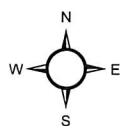

1 inch = 55 feet

DATA DISCLAIMER:

All information that is provided on this map is believed to be correct. However, no liability is assumed by the City of Gulfport for errors in substance or form of any of the materials published on this map. The GIS Division, City of Gulfport, provides the information represented on this map as a service to the community and makes every effort possible to provide quality information. However, no claims, promises, or guarantees about the accuracy, completeness or adequacy of the information contained on this map are expressed or implied.

Tuckey, Gregory

RE: 2601 19th Ave.

(F.) Reasons for requesting Rezoning.

The property was previously used as a single family dwelling, prior to the recent purchase. Since there are homes on three sides of the property, it was purchased as a residence. Property adjacent to this one is currently Zoned R-B. The property across the street is rental homes (Katrina cottages and mobile homes).

Currently, there is a three bedroom house located on the property, built with concrete blocks. Using the property for anything other than residential does not fit with the surrounding areas.

This property is located on a narrow, dead end street with a posted speed limit of 5 M.P.H. There is no secondary road access to the property since 20th Ave. and 26th St. both end short of this property.

This location is more than a block from a major through way (Pass Road) and again, on a dead-end street.

This property has sat vacant for more than a couple of years after being zoned B-2. There has been no interest what-so-ever as a business. Without a change, the structure will be torn down and the property will become another unused and unimproved property.

Tuckey, Gregory

RE: 2601 19th Ave.

(G)

1. Interest:

Shannon G. Tuckey
5748 Cambridge Ln. Unit 1
Racine, WI 53402

Gregory C. Tuckey
1125 Leigh St.
Long Beach, MS 39560

2. Condition for change:

Could be an error. Residential on two sides, wooded area on the west side, residential R-B adjacent to property.

Change in Conditions:

Appears that anticipated or expected changes have not occurred. Again, people live all around this location. Limited access, dead end street, narrow street and 5 M.P.H. posted limit. Not a desirable location for anything except a family dwelling.

3. Development Schedule:

Existing structures to be repaired and renovated. All work to be completed in 60 days from date of building permit being issued.

4. Effects of Amendment:

No notable effect to surrounding land or properties, in fact, it may enhance to adjacent properties.

5. Error:

N/A



URBAN DEVELOPMENT
PLANNING DIVISION

November 27, 2017

P.O. Box 1780
Gulfport, MS 39502
Phone: 228-868-5710
Fax: 228-868-5708

Gregory Tuckey
5748 Cambridge Lane Unit 1
Racine, WI 53402

Wm. H. Hardy Building
1410 24th Avenue
Gulfport, MS 39501

RE: Zoning Map Amendment 1712PC137: Gregory Tuckey, Attorney-in-Fact for Shannon Tuckey, property owner, requests to rezone the tax parcel 0811B-06-025.000 containing 18,333 square feet from B-2 (General Business) to R-B (Residential Business): located north of Pass Road, south of 28th Street, east of 20th Avenue, and west of and adjacent to 19th Avenue, in Ward 3.

To Whom It May Concern:

The purpose of this letter is to inform you of the above referenced application. A map showing the general location of the property involved is on the back of this letter.

The City of Gulfport Planning Commission will hold a public hearing to consider the above request at 4:30 P.M. on **Thursday, December 14, 2017** in the Council Chambers at the Gulfport City Hall located at 2309 15th Street.

It is your option whether or not to appear personally or speak for or against the request at the scheduled hearing. If you are unable to attend the public hearing you may submit your opinion in writing and request that it be read into the public record. If you desire, it is also your choice to be represented by an agent or attorney.

A copy of the filed application to be considered will be available for public review at the office of the Department of Urban Development – Planning Division located at the Hardy Building, 1410 24th Avenue. Adjacent property owners will not be provided any further correspondence on the matter unless an appeal is filed but may, as stated above, contact this office for additional information.

Any interested party that may feel aggrieved by the Planning Commission's recommendation may file a written notice of objection within fifteen (15) calendar days after the date of the Planning Commission hearing. The notice of objection and reasons for objecting to the decision should be stated in writing and filed with the Department of Urban Development-Planning Division. This notice of objection shall be forwarded as part of the record with the record and recommendation from the Planning Commission to the Mayor and City Council. The City Council shall make a final decision based upon the record as submitted. No new evidence may be presented at the meeting.

If you have any questions or comments, please contact this office.


Sincerely,

City of Gulfport Planning Division

c. Agent, Adjacent Property Owners (You have been identified as owning property within 160 feet of this request)

1712PC137

Zoning Map Amendment

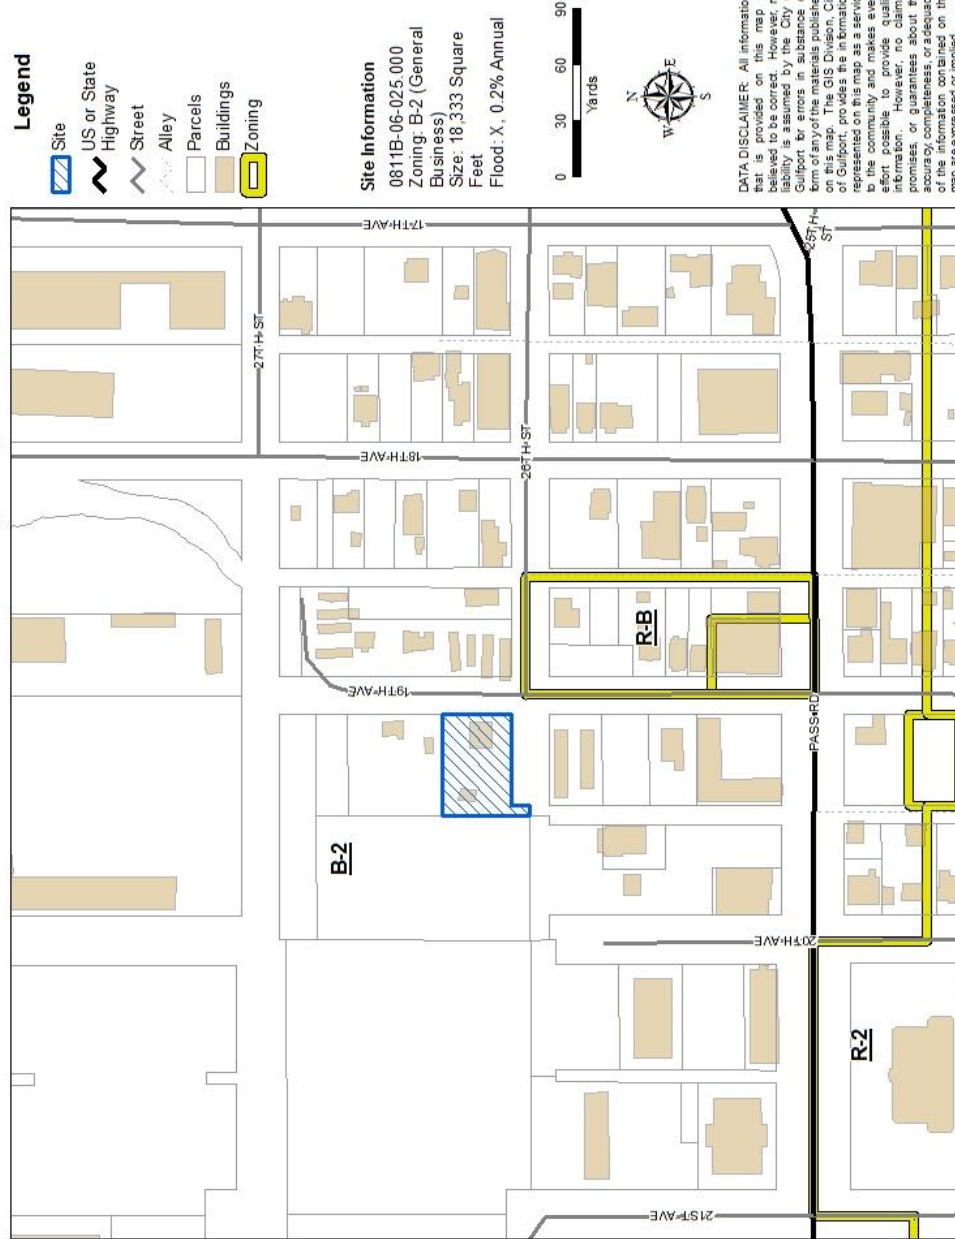

c. Agent, Adjacent Property Owners (You have been identified as owning property within 160 feet of this request)

PARCEL_ID	NAME	ADDRESS_1	CITY	STATE	ZIP
	SHANNON TUCKEY (OWNER)	5748 CAMBRIDGE LANE UNIT 1	RACINE	WI	53402
	GREGORY TUCKEY (AGENT)	1125 LEIGH ST	LONG BEACH	MS	39560
	ADJ PROPERTY OWNERS				
0811B-06-030.001	BUSSHART MILTON ANDREW -EST-	2518 20TH AVE	GULFPORT	MS	39501
0811B-06-026.000	ANDERSON IRVIN H JR & RONDA D	25032 HILL BROOK LN	PASS CHRISTIAN	MS	39571
0811B-06-017.001	ST MARTIN LINDA	700 TEAGARDEN RD	GULFPORT	MS	39507
0811B-06-027.000	ANDERSON IRVIN H & RONDA D	25032 HILLBROOK LN	PASS CHRISTIAN	MS	39571
0811B-06-018.000	MATHIEU ANTHONY E	10517 OLD FORT BAYOU RD	VANCLEAVE	MS	39565
0811B-06-007.000	CALDWELL CARMEN L	2607 18TH AVE	GULFPORT	MS	39501
0811B-06-019.001	SOUTH COAST PROPERTIES OF MISSISSIP	1208 PASS RD	GULFPORT	MS	39501
0811B-06-005.000	GLASGOW KATHRYN ET AL	C/O STECKLER & WARD ATTY	BILOXI	MS	39533
0811B-06-009.000	FIRST PENTECOSTAL CHURCH OF GPT	2601 17TH AVE	GULFPORT	MS	39501
0811B-06-017.000	HO BUU & HANH	9333 CAVALIER CIR	OCEAN SPRINGS	MS	39564
0811B-06-016.000	SANDBERG GLEN H	2514- 19TH AVENUE	GULFPORT	MS	39501
0811B-06-025.000	PANTER EDWARD J	P O BOX 6301	GULFPORT	MS	39506
0811B-06-006.000	MILLER MARSHA R	2611 18TH AVENUE	GULFORT	MS	39501
0811B-06-008.000	SUMRALL WILLIAM LEONARD	2601 18TH AVE	GULFPORT	MS	39501
0811B-06-028.000	BROUILLETTE GARY & SHARON	742 BUDDLEIA COVE	BILOXI	MS	39532
0811B-06-030.000	BUSSHART DAVID W	2518 20TH AVE	GULFPORT	MS	39501
0811B-06-033.000	SAFE HARBOR LLC	2416 14TH ST	GULFPORT	MS	39501
0811B-06-019.000	SOUTH COAST PROPERTIES OF MISSISSIP	1208 PASS ROAD	GULFPORT	MS	39501
0811B-06-024.000	WHITE JAMES N	1208 PASS RD	GULFPORT	MS	39501
0811B-06-024.001	WHITE JAMES N	1208 PASS RD	GULFPORT	MS	39501

1. CITY OF GULFPORT PLANNING COMMISSION

2

3 1712PC137

4

5 TRANSCRIPT OF HEARING

6 December 14, 2017

7 *****

8 TRANSCRIPT OF HEARING HELD BEFORE THE CITY OF GULFPORT

9 PLANNING COMMISSION HELD IN THE CITY COUNCIL CHAMBERS,

10 GULFPORT, MISSISSIPPI, ON THE 14TH DAY OF DECEMBER 2017

11 COMMENCING AT 4:30 P.M. AND REPORTED BY

12 NORMA JEAN LADNER SOROE, CERTIFIED SHORTHAND REPORTER.

13 *****

14

COMMISSION MEMBERS PRESENT:

15

VIRGINIA ADOLPH, Acting President

16

WILLIAM "PRINCE" JONES

MARTY WARREN

17

B.J. SELLERS

MICHAEL DANIELS

18

EVERETT "LAD" LADNER

CHARLIE HEWES

19

NOT PRESENT:

20

JOHN ANTHONY

21

STAFF PRESENT:

22

GREG PIETRANGELO

23

GREG HOLMES

CORY LONG

24

SU-LIN BOLIN

THOMAS LANE

N.J. SOROE, CSR #1297

1. 1. Zoning Map Amendment 1712PC137

2. MR. LANE: Zoning Map Amendment 1712PC137 has

3. been duly and timely notified by law. The property owner

4. requests to rezone tax parcel containing 18,333 square feet

5. from B-2 general business to R-B residential business.
It's

6. located north of Pass Road, south of 28th Street, east of

7. 20th Avenue, and west of and adjacent to 19th Avenue in
Ward

8. 3. A copy of the packet considered is hereby offered into

9. the record.

10. MS. ADOLPH: Thank you.

11. Anyone to speak for this measure?

12. Come forward, sir, please, state your name,

13. your address.

14. MR. TUCKEY: Greg Tuckey. My address is 2601

15. 19th Avenue.

16. MS. ADOLPH: Have a seat.

17. MR. TUCKEY: We purchased this property early

18. in the year with the understanding it was residential. It

19. was a quick sale. After we started going through the

20. process to get a building permit, we found out it was

21. actually commercial.

22. And we are just requesting it go to

23. residential business at least.

24. So it's a solid structure on the thing.

25. There's no reason to mess with it. We just want to get it

N.J. SOROE, CSR #1297

1. so we can sell it again or use it as a business.
2. MS. ADOLPH: While he's here, commissioners,
3. any questions?
4. MR. SELLERS: Was the building permit you
5. were seeking to renovate the existing structure or to build
6. a new one?
7. MR. TUCKEY: We were going to go ahead and
8. just renovate the existing structure.
9. MR. LADNER: What kind of building is on
10. there now?
11. MR. TUCKEY: It's a house, three bedroom
12. house.
13. MR. LADNER: Looks like a house.
14. MS. ADOLPH: Any other questions?
15. If we have any others, we'll call you back.
16. Thank you, sir.
17. Anyone else to speak for the measure? Anyone
18. else to speak for this measure?
19. If not, anyone to speak against this request?
20. Anyone to speak against this request? Anyone to speak
21. against this request?
22. If not, commissioners, your pleasure?
23. MR. HEWES: Madam Chair, I move that we grant
24. this individual the request of PC Case 1712PC137.
25. MS. ADOLPH: Thank you, sir.

N.J. SOROE, CSR #1297

1. Do we have a second?
2. MR. LADNER: Second.
3. MS. ADOLPH: We have a motion and a second.
4. Is there any need for discussion? If not, all in favor of
5. approving Zoning Map Amendment 1712PC137 please signify by
6. saying aye.
7. (Unanimous vote.)
8. MS. ADOLPH: Those opposed.
9. (None.)
10. MS. ADOLPH: Motion carries.
11. Thank you.

12

13

14

15

16

17

18

19

20

21

22

23

24

25

N.J. SOROE, CSR #1297

1. BEFORE THE CITY OF GULFPORT PLANNING COMMISSION

2

3 1712PC137

4

5

6

COURT REPORTER'S CERTIFICATE

7

8 I, Norma Jean Ladner Soroe, Certified Shorthand

9 Reporter, do hereby certify that to the best of my skill

and

10 ability I have reported the hearing held before the City of
11 Gulfport Planning Commission and that the foregoing 4 pages
12 constitute a true and correct transcription of said hearing
13 held on the 14th day of December 2017.

14 I do further certify that my certificate annexed
15 hereto applies only to the original and certified
16 transcript. The undersigned assumes no responsibility for
17 the accuracy of any reproduced copies not made under my
18 control and direction.

19 Witness my signature this the 3rd day of January
20 2018.

21

22

23

24

NORMA JEAN LADNER SOROE, CSR #1297
Certified Shorthand Reporter

There came on for consideration at a duly constituted meeting of the City Council
and Mayor of the City of Gulfport held on the _____ day of _____,
2018, the following Ordinance:

ORDINANCE NO. _____

AN ORDINANCE AMENDING THE OFFICIAL ZONING MAP OF THE COMPREHENSIVE ZONING ORDINANCE OF THE CITY OF GULFPORT, MISSISSIPPI ADOPTED THE 29TH DAY OF JUNE, 1979, AS AMENDED, TO REZONE CERTAIN PROPERTY FROM ITS PRESENT ZONING CLASSIFICATION OF B-2 (GENERAL BUSINESS) DISTRICT TO R-B (RESIDENCE-BUSINESS) DISTRICT.

WHEREAS, the Mayor and City Council of the City of Gulfport, Mississippi, find and do so determine, based upon the recommendation of the Gulfport City Planning Commission and City departments, and based upon a reasonable consideration of the character of the district and neighborhood and suitability for particular purposes, that ad valorem tax parcel number 0811B-06-025.000, which is generally described as being located north of Pass Road, south of 28th Street, east of 20th Avenue, and west of and adjacent to 19th Avenue, should be rezoned from its present classification of B-2 (General Business) District to R-B (Residence-Business) District. The Case File Number is 1712PC137.

NOW, THEREFORE, BE IT ORDAINED BY THE MAYOR AND CITY COUNCIL OF THE CITY OF GULFPORT, MISSISSIPPI, AS FOLLOWS:

SECTION 1: That the Official Zoning Map of the Comprehensive Zoning Ordinance of the City of Gulfport, adopted the 29th day of June, 1979, as amended, be and the same is hereby amended to provide that the following legally described property **be rezoned from its present classification of B-2 (General Business) District to R-B (Residence-Business) District.**

Ad valorem tax parcel number 0811B-06-025.000 is legally described as:

Lots Eleven (11), Twelve (12), Thirteen (13), and Fourteen (14), Block Eight (8), ARLINGTON HEIGHTS ADDITION, a subdivision according to the official map or plat thereof on file and of record in the office of the Chancery Clerk of the First Judicial District of Harrison County, Mississippi, in Plat Book 3 at Page 57 (Copy Book 2 at Page 104) thereof, reference to which is hereby made in aid of and as a part of this description. AND ALSO that portion of the alley and 26th Street adjacent to subject property vacated by Ordinance Number 2251 as recorded in the office of the Chancery Clerk aforesaid in Deed Book 1522 at Page 279.

SECTION 2: The rezoning of said parcel shall be further subject to the following conditions: The owner, agent or lessee who requested rezoning of the property, which was subsequently rezoned by the Mayor and City Council must secure a building permit from the Building Official and commence construction within one year from the date of approval of rezoning by the City Council. If no building permit has been obtained and said plan development is not completed according to approved plans, the rezoning of said parcel shall be null and void and automatically revert back to its original zoning classification.

See also: COMPREHENSIVE ZONING ORDINANCE {Section IX (3) (b)} Reversion.

SECTION 3: For good cause being shown and the interest and welfare of the City of Gulfport, the citizens thereof require that the said Ordinance be in full force and effect

immediately upon its passage and this Ordinance shall be in full force and effect from and after its passage, but shall nevertheless be published and enrolled as provided by law.

The above and foregoing Ordinance, after having been first reduced to writing, was introduced by _____, seconded by _____ and was adopted by the following roll call votes, to-wit:

YEAS: ABSTENTIONS: ABSENCES: NAYS:

WHEREUPON the President declared the motion carried and the Ordinance adopted, this the _____ day of _____, _____.

(SEAL:)

ATTEST: _____ ADOPT: _____

CLERK OF THE COUNCIL

PRESIDENT

The above and foregoing Ordinance, having been submitted and approved by the Mayor, this the _____ day of _____, _____.

BILLY HEWES, Mayor

**LEGAL NOTICE
PUBLIC HEARING**
In conformance with Section VIII of the Comprehensive Zoning Ordinance of the City of Gulfport, Mississippi, 1979 as amended, notice is hereby given advising that the Gulfport City Planning Commission will hold a public hearing in the City of Gulfport, Mississippi at 4:30 P.M., Thursday, December 14, 2017 in the Council Chambers of the Gulfport City Hall located at 2309 15th Street to consider the following requests. A copy of the requests will be available for public review at the office of the Department of Urban Development, Planning Division, located on first floor of the William H. Hardy Building, 1410 24th Avenue.

Zoning Map Amendment 1712PC137:
Gregory Tuckey, Attorney-in-Fact for Shannon Tuckey, property owner, requests to rezone the tax parcel 0811B-06-025.000 containing 18,333 square feet from B-2 (General Business) to R-B (Residential Business); located north of Pass Road, south of 28th Street, east of 20th Avenue, and west of and adjacent to 19th Avenue, in Ward 3.

Resubdivision 1712PC138:
J. Michael Cassidy, agent for First Pentecostal Church of Gulfport, property owner, requests to divide the tax parcel 0811B-06-009.000 containing 15,740 square feet into two parcels zoned B-2 (General Business); located north of Pass Road, south of and adjacent to 28th Street, east of 19th Avenue, and west of and adjacent to 18th Avenue, in Ward 3.

Planning Commission Approval 1712PC140:
Todd Ganker, property owner, requests an automobile sales of less than 50 vehicles use at 725 Pass Road on the tax parcel 0910M-02-008.000 containing approx. 18,799 square feet zoned B-2 (General Business); located north of Mississippi Street, south of and adjacent to Pass Road, east of Chicago Avenue, in Ward 3.

Zoning Map Amendment 1712PC142:
Atlas Real Estate Services, LLC, and RPM Investment, LLC, property owners, request to rezone the tax parcel 1008K-03-002.000 containing approx. 6,275 square feet from R-4 (General Residence) to B-2 (General Business); located north of Woodley Drive, south of and adjacent to Lorraine Road, east of Highway 605, and west of Gould Road, in Ward 8.

Zoning Map Amendment 1712PC143:
Robert G. Bailey, attorney-in-fact for Mary A. Bailey, property owner, requests to rezone the tax parcels 0911F-01-047.000, 0911F-01-048.000, 0911F-01-048.002, 0911F-01-049.000, 0911F-01-049.001, and 0911F-01-002.000 containing approx. 1.80 acres from R-1-7.5 (Single Family) to R-B (Residential Business); located north of and adjacent to East Beach Boulevard, south of and adjacent to Bouslog Street, east of Midway Avenue, and west of Arkansas Avenue, in Ward 2.

Zoning Map Amendment 1712PC144:
Virgil G. Gillespie, agent for 9P Holdings, LLC, property owner, requests to rezone the tax parcels 1010D-01-009.004, 1010D-01-009.006, 1010D-01-009.005, and 1010D-01-009.000 containing approx. 4.18 acres from R-2 (Single Family) to R-B (Residential Business); located north of Magnolia Street, south of W Taylor Road, east of Carl Leggett Road, and west of and adjacent to Lorraine Road, in Ward 4.

Planning Commission Approval 1712PC150:
Christopher F. Hall, agent for Rickey W. Anderson and Janyce Heflin, property owners, requests a DJ and graphic design home occupation at 2814 Gulf Avenue on the tax parcel 0910M-02-085.000 zoned R-2 (Single Family); located north of 27th Street, south of Georgia Street, east of and adjacent to Gulf Avenue, and west of Stokes Lane, in Ward 3.

Resubdivision 1710PC124:
J. Michael Cassidy, agent for Maritime Development Center, LLC, and Gulf Coast Shipyard Realty, LLC, property owners, requests to divide parcels 0909F-01-001.002 and 0909F-01-001.007 into two parcels containing an approx. of 117.22 acres zoned I-3 (Planned Industrial Park) and I-2 (Heavy Industry districts); located north of Bayou Circle, south of and adjacent to Seaway Road, east of Goldin Lane, and west of Logan Cline Drive, in Ward 5.

This the 22nd day of November, 2017
Keith Williams, Chairman
Gulfport City Planning Commission
ADV29

Proof of Publication

STATE OF MISSISSIPPI

COUNTY OF HARRISON

Before me, the undersigned Notary of Harrison County, Mississippi personally appeared Crista Brackett who, being by me first duly sworn, did depose and say that she is a clerk of The Sun Herald, a newspaper published in the city of Gulfport, in Harrison County, Mississippi, and the publication of the notice, a copy of which is hereto attached, has been made in said paper 1 times in the following numbers and on the following dates of such paper, viz:

Vol. 134 No., 57 dated 29 day of Nov, 2017
Vol. _____ No., _____ dated _____ day of _____, 20____
Vol. _____ No., _____ dated _____ day of _____, 20____
Affiant further states on oath that said newspaper has been established and published continuously in said county for a period of more than twelve months next prior to the first publication of said notice.

Crista Brackett


Clerk

Sworn to and subscribed before me this 29 day of Nov, A.D., 2017

Meri A. Jackson

Notary Public

*The Sun Herald has been deemed eligible for publishing legal notices in Jackson County to meet the requirements of Miss. Code 1972 Section 13-3-31 and 13-3-32

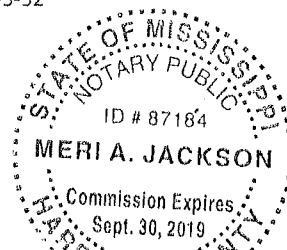

MEMORANDUM

To: Mayor Billy Hewes and
Gulfport City Council

From: Greg Holmes, Planning Administrator
Urban Development Department

Date: January 8, 2017

Re: **Zoning Map Amendment 1712PC142**

Subject: Atlas Real Estate Services, LLC, and RPM Investment, LLC, property owners, request to rezone the tax parcel 1008K-03-002.000 containing approx. 6,275 square feet from R-4 (General Residence) to B-2 (General Business): located north of Woodley Drive, south of and adjacent to Lorraine Road, east of Highway 605, and west of Gould Road, in Ward 6.

Planning Commission recommendation: To Approve

Motion: Ladner

Second: Warren

KEITH WILLIAMS – **Chairman – Absent**
MICHAEL DANIELS – **Yea**
COLETTE TOWLES – **Absent**
VIRGINIA ADOLPH – **Acting Chairperson**
CHARLIE HEWES – **Yea**
EVERETTE LADNER – **Yea**
BJ SELLERS – **Yea**
WM. PRINCE JONES - **Yea**
DOUG HANCOCK – **Absent**
MARTIN WARREN, JR – **Yea**
JOHN ANTHONY – **Yea**

Action: Motion was carried unanimously.

Speaking for the Petition: Chris Hebert

Speaking against the Petition: None

On December 14, 2017 the Planning Commission recommended approval of the above referenced case.

Please place the attached item on the Council agenda for January 16, 2018.

Technical Report

Zoning Map Amendment

GENERAL INFORMATION

Case File Number: 1712PC142

Hearing Date: December 14, 2017

Current Zoning/Use: R-4/ Vacant structure

Legal: Atlas Real Estate Services, LLC, and RPM Investment, LLC, property owners, request to rezone the tax parcel 1008K-03-002.000 containing approx. 6,275 square feet from R-4 (General Residence) to B-2 (General Business): located north of Woodley Drive, south of and adjacent to Lorraine Road, east of Highway 605, and west of Gould Road, in Ward 6.

TECHNICAL DETAILS

Amendment of the Zoning Ordinance, including the zoning map, is intended to carry out the objective of a sound, stable, and desirable environment. Casual amendment of the ordinance would be detrimental to the achievement of that objective. Therefore, the ordinance dictates that a property should be considered for rezoning only when one or more of the following conditions prevail:

- (a) *Error*. There is a manifest error in the article.
- (b) *Change in conditions*. Changed or changing conditions in a particular area or in the city or metropolitan area generally make a change in the regulations necessary and desirable.
- (c) *Increase in need for sites*. Increased or increasing needs for business or industrial sites in addition to sites that are available make it necessary and desirable to reclassify an area or to extend the boundaries of an existing area.
- (d) *Annexation*. It is necessary and desirable to reclassify territory annexed to the city.
- (e) *Ordinance changes*. Amendment to the ordinance not involving a change in classification of land is necessary.
- (f) *Change in governmental property*. It is necessary to reclassify property as a result of acquisition or disposition of such property by the United States of America, the State of Mississippi, or Harrison County.

According to the City's Legal Department:

When requesting rezoning of real property, **an applicant must prove, by clear and convincing evidence**, one of the following:

1. That there was a mistake in the original zoning, or
2. That the character of the neighborhood has changed to such an extent as to justify reclassification, **and** that there was a public need for rezoning.

Technical Report

Zoning Map Amendment

The applicants are requesting to rezone approximately 6,275 square feet of property, residentially zoned property from R-4 (General Residence – High Density) to B-2 (General Business). As presented, the applicant indicates that the property would be used as an administrative office.


Change in conditions is the applicant choice in justification for zoning change as follows:

- (b) Change in conditions is stated by the applicant as “the building [has been] operating as commercial for a very long time and being surrounded by 2 other commercial properties.” These statements provide very little substance for staff to evaluate regarding a change in conditions in the area. Gulf Regional Planning Commission indicates a change in traffic patterns in the area decreasing then increasing (see attached), but this may be more attributed to the Lorraine Road bridge road closure and rebuilding of the bridge. Additionally, a new 55-lot subdivision has opened for new single-family dwellings, and the area has the continued growth of Seashore Campgrounds retirement community.


No licenses or permits for this building are on record with Urban Development. However, aerial photography does show a multitude of cars on the site over a course of years. In addition, this building dates back to 1975 according to the tax records, which would have the structure in existence prior to annexation. It is probable that this building was zoned incorrectly after annexation when a new comprehensive plan was established. Conceivably, the applicant should have listed error as a justification for change to be considered by the Planning Commission.

DIRECTOR APPROVAL

This report has been reviewed and approved by:

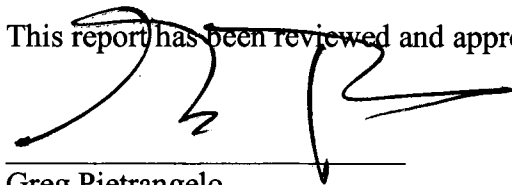

Greg Pietrangelo
Director of Urban Development Department

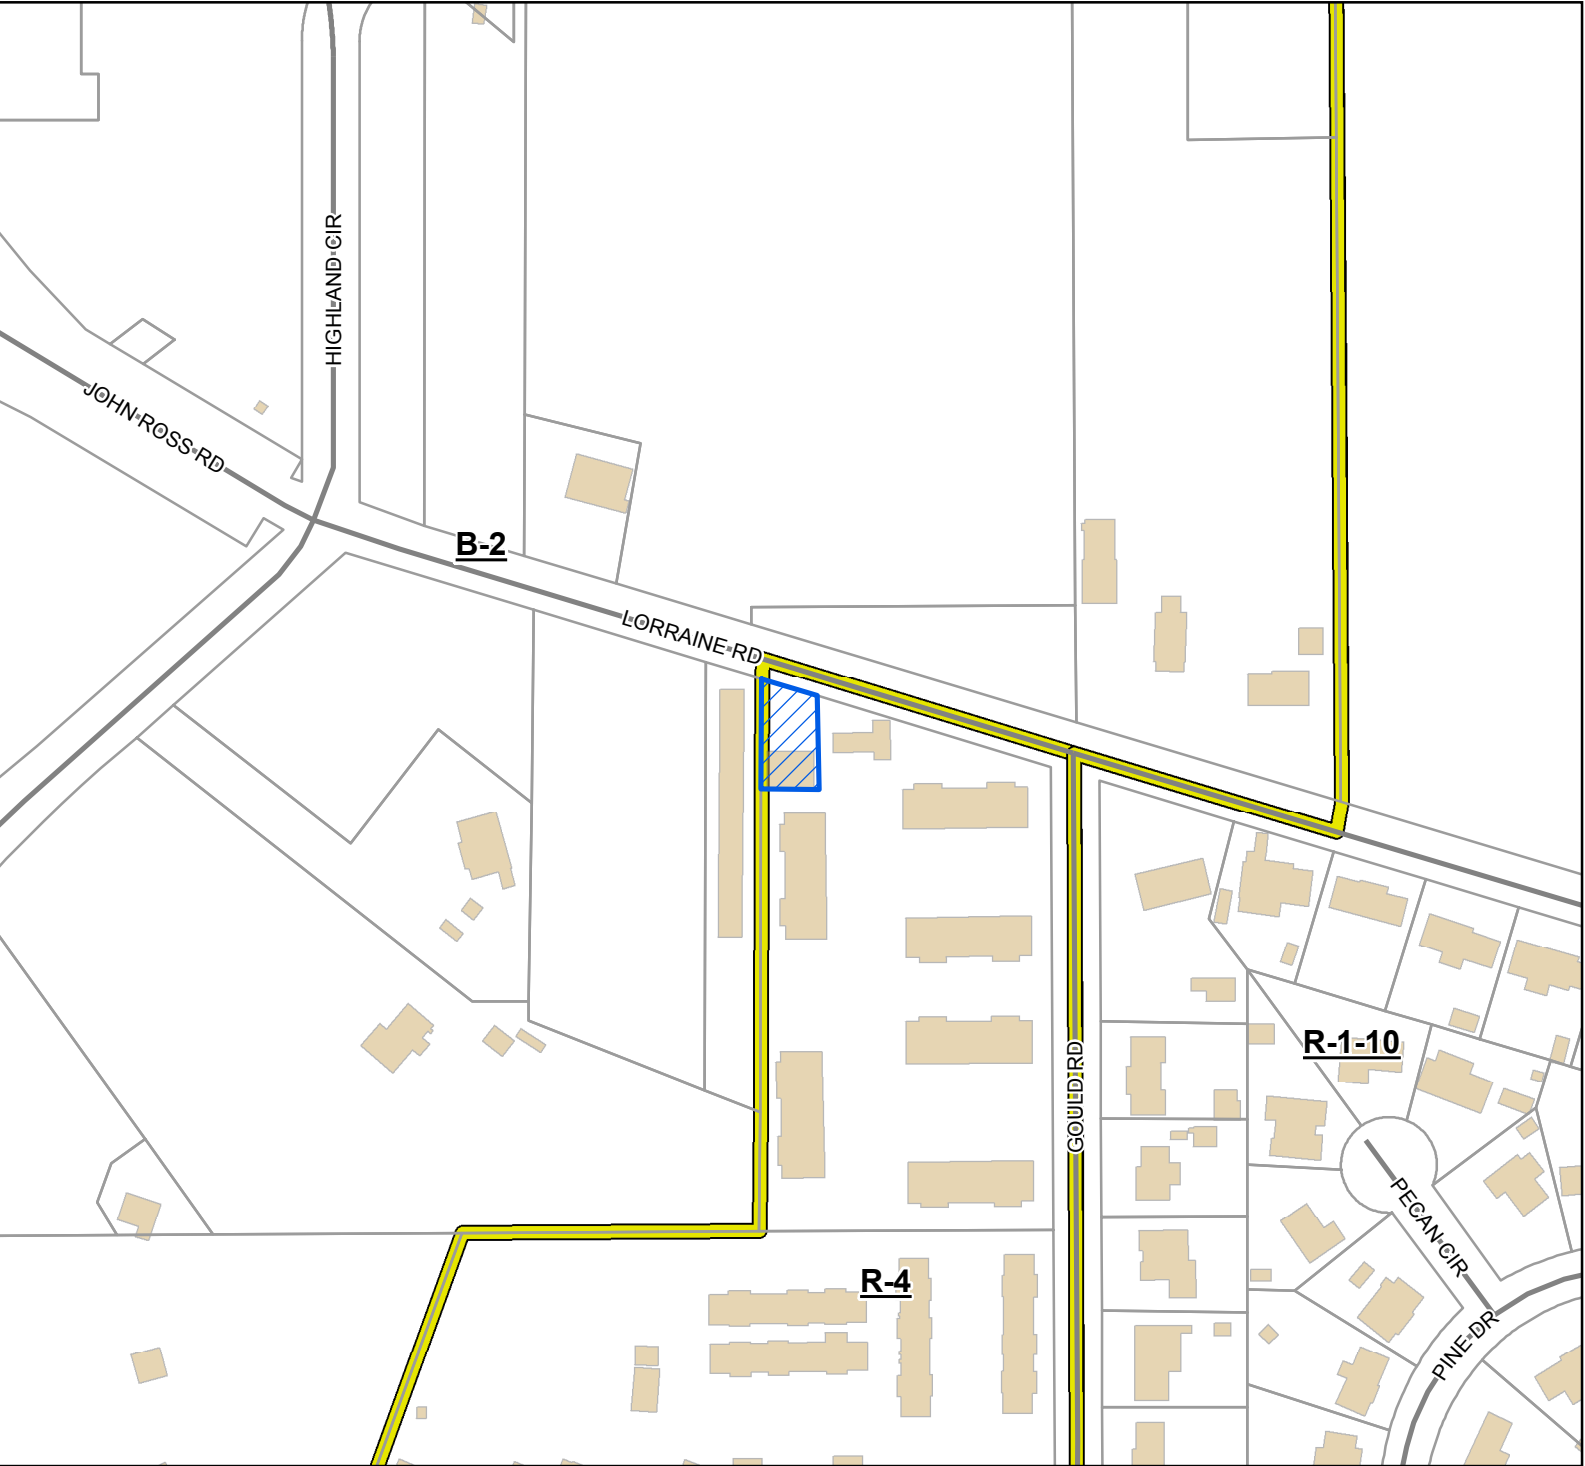

Legend

- Site
- Street
- Parcels
- Buildings
- Zoning

Site Information

1008K-03-002.000
Zoning: R-4 (General Residence - high density)
Size: 6,275 square feet

0 30 60 90
Yards

DATA DISCLAIMER: All information that is provided on this map is believed to be correct. However, no liability is assumed by the City of Gulfport for errors in substance or form of any of the materials published on this map. The GIS Division, City of Gulfport, provides the information represented on this map as a service to the community and makes every effort possible to provide quality information. However, no claims, promises, or guarantees about the accuracy, completeness, or adequacy of the information contained on this map are expressed or implied.

\$175.00



CITY OF GULFPORT
Urban Development - Planning Division
1410 24th Avenue
Gulfport, MS 39501
(228) 868-5710

For Staff Use Only

Case File #: 1712PC142

Date Received: _____

Receipt #: _____

Received By: _____

Zoning: _____

Ward: _____ Flood: _____

APPLICATION FOR ZONING MAP AMENDMENT/LAND USE RECLASSIFICATION (SMARTCODE)

Property Information

TAX PARCEL # 1008K-03-002.000

(If necessary, use separate sheet of paper)

Address of Property Involved: 11594 Lorraine Rd Gulfport, Ms 39503

Lot(s) _____, Block(s) _____, Subdivision _____

General Location: _____

GENERAL DESCRIPTION OF REQUEST:

Re-zone for Commercial Property, to be used/operated
as an administrative office. B2

OWNERSHIP AND CERTIFICATION:

I hereby certify that I have read and understand this application and that all information and attachments are true and correct. I also certify that I agree to comply with all applicable city codes, ordinances and state laws. Finally, I certify that I am the owner of the property involved in this request or have authorization to act as the owner's agent for the herein described request.

OWNER

AGENT

Atlas Real Estate Services, LLC

Printed Name Of Owner

11839 Sleeping Bear Ln.

Mailing Address

Saucier Ms 39574-6908

City

State

Zip code

(228) 297-2849

Home Phone

Work/Cell Phone

Eure@Cableone.net

Email

Signature Of Owner

Printed Name Of Agent

Mailing Address

City

State

Zip code

Home Phone

Work/Cell Phone

Email

Signature Of Agent

If the property or properties listed above have more than one owner, please check this box. In the case of multiple owners, reverse side must be completed. Each additional owner will need to complete and sign the reverse side of this application. We can only accept applications with original signatures.



SECTIONS A. THROUGH H. MUST BE SUBMITTED FOR A COMPLETE APPLICATION.

Atlas Real Estate Services, LLC.

November 6, 2017

REASONS FOR REZONING REQUEST (F)

To whom it may concern:

We are requesting a zoning change to our property at 11594 Lorraine Road, Gulfport, MS 39503. The building is currently zoned as R4, we are requesting it to become a B2. We are trying to get a business license for our company and are unable to do so with the current zoning.

Change in Conditions & Increase in need for sites:

We purchased this building in September 2015, from a Mr. Henry M Rollins. He was using the building as a commercial office at that time and the building had been operating as a business for many years. The property is sitting in between a commercial storage building and a commercial apartment complex and it is my understanding that both are zoned as a B2. Because of the building operating as commercial for a very long time and being surrounded by 2 other commercial properties, we would request for our building to be re-zoned as a B2 as well.

Thank you,



Atlas Real Estate Services, LLC.

Atlas Real Estate Services, LLC.

November 6, 2017

REQUEST FOR AMENMENT TO THE ZONING ODINANCE (G)

To whom it may concern:

We are requesting a zoning change to our property at 11594 Lorraine Road, Gulfport, MS 39503. The building is currently zoned as R4, we are requesting it to become a B2. We are trying to get a business license for our company and are unable to do so with the current zoning.

1. Interest: Atlas Real Estate Services, LLC

J. Casey Eure

11839 Sleeping Deer Lane Saucier, MS 39574

2. Condition for Change:

We purchased this building in September 2015, from a Mr. Henry M Rollins. He was using the building as a commercial office at that time and the building had been operating as a business for many years. The property is sitting in between a commercial storage building and a commercial apartment complex and it is my understanding that both are zoned as a B2. Because of the building operating as commercial for a very long time and being surrounded by 2 other commercial properties, we would request for our building to be re-zoned as a B2 as well.

3. Development Schedule:

No development being done.

4. Effects of Amendment:

Because the surrounding buildings are already zoned as B2 there should be not Effects on the other properties.

5. Error:

There is not Error.

Thank you,



Atlas Real Estate Services, LLC.

1008K-01-005.000

1008K-01-004.000



Area Map

Printed 11/6/2017

1008K-01-003.000

LORRAINE RD

B-2

1008K-03-002.000

11600 LORRAINE RD

11594 LORRAINE RD

11590 LORRAINE RD

1008K-03-004.000

1008K-03-003.000

11600 LORRAINE RD F-1

11600 LORRAINE RD F-2
11600 LORRAINE RD F-3

R-4

11600 LORRAINE RD E-1

11600 LORRAINE RD E-2

11600 LORRAINE RD E-3

11600 LORRAINE RD E-4

11600 LORRAINE RD E-5

11600 LORRAINE RD E-6

11600 LORRAINE RD E-7

11600 LORRAINE RD E-8

11600 LORRAINE RD E-9

11600 LORRAINE RD E-10

1008K-03-001.000


11600 LORRAINE RD D-1

11600 LORRAINE RD D-2
11600 LORRAINE RD D-3

● Addresspoints

~ Minor Arterial

□ Parcels

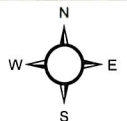

1 inch = 49 feet

DATA DISCLAIMER:

All information that is provided on this map is believed to be correct. However, no liability is assumed by the City of Gulfport for errors in substance or form of any of the materials published on this map. The GIS Division, City of Gulfport, provides the information represented on this map as a service to the community and makes every effort possible to provide quality information. However, no claims, promises, or guarantees about the accuracy, completeness or adequacy of the information contained on this map are expressed or implied.



URBAN DEVELOPMENT
PLANNING DIVISION

November 27, 2017

P.O. Box 1780
Gulfport, MS 39502
Phone: 228-868-5710
Fax: 228-868-5708

Atlas Real Estate Services, LLC
11839 Sleeping Dear LN
Saucier, MS 39574

Wm. H. Hardy Building
1410 24th Avenue
Gulfport, MS 39501

RE: Zoning Map Amendment 1712PC142: Atlas Real Estate Services, LLC, and RPM Investment, LLC, property owners, request to rezone the tax parcel 1008K-03-002.000 containing approx. 6,275 square feet from R-4 (General Residence) to B-2 (General Business): located north of Woodley Drive, south of and adjacent to Lorraine Road, east of Highway 605, and west of Gould Road, in Ward 6.

To Whom It May Concern:

The purpose of this letter is to inform you of the above referenced application. A map showing the general location of the property involved is on the back of this letter.

The City of Gulfport Planning Commission will hold a public hearing to consider the above request at 4:30 P.M. on **Thursday, December 14, 2017** in the Council Chambers at the Gulfport City Hall located at 2309 15th Street.

It is your option whether or not to appear personally or speak for or against the request at the scheduled hearing. If you are unable to attend the public hearing you may submit your opinion in writing and request that it be read into the public record. If you desire, it is also your choice to be represented by an agent or attorney.

A copy of the filed application to be considered will be available for public review at the office of the Department of Urban Development – Planning Division located at the Hardy Building, 1410 24th Avenue. Adjacent property owners will not be provided any further correspondence on the matter unless an appeal is filed but may, as stated above, contact this office for additional information.

Any interested party that may feel aggrieved by the Planning Commission's recommendation may file a written notice of objection within fifteen (15) calendar days after the date of the Planning Commission hearing. The notice of objection and reasons for objecting to the decision should be stated in writing and filed with the Department of Urban Development-Planning Division. This notice of objection shall be forwarded as part of the record with the record and recommendation from the Planning Commission to the Mayor and City Council. The City Council shall make a final decision based upon the record as submitted. No new evidence may be presented at the meeting.


If you have any questions or comments, please contact this office.

Sincerely,
City of Gulfport Planning Division

c. Agent, Adjacent Property Owners (You have been identified as owning property within 160 feet of this request)

1712PC142

Zoning Map Amendment

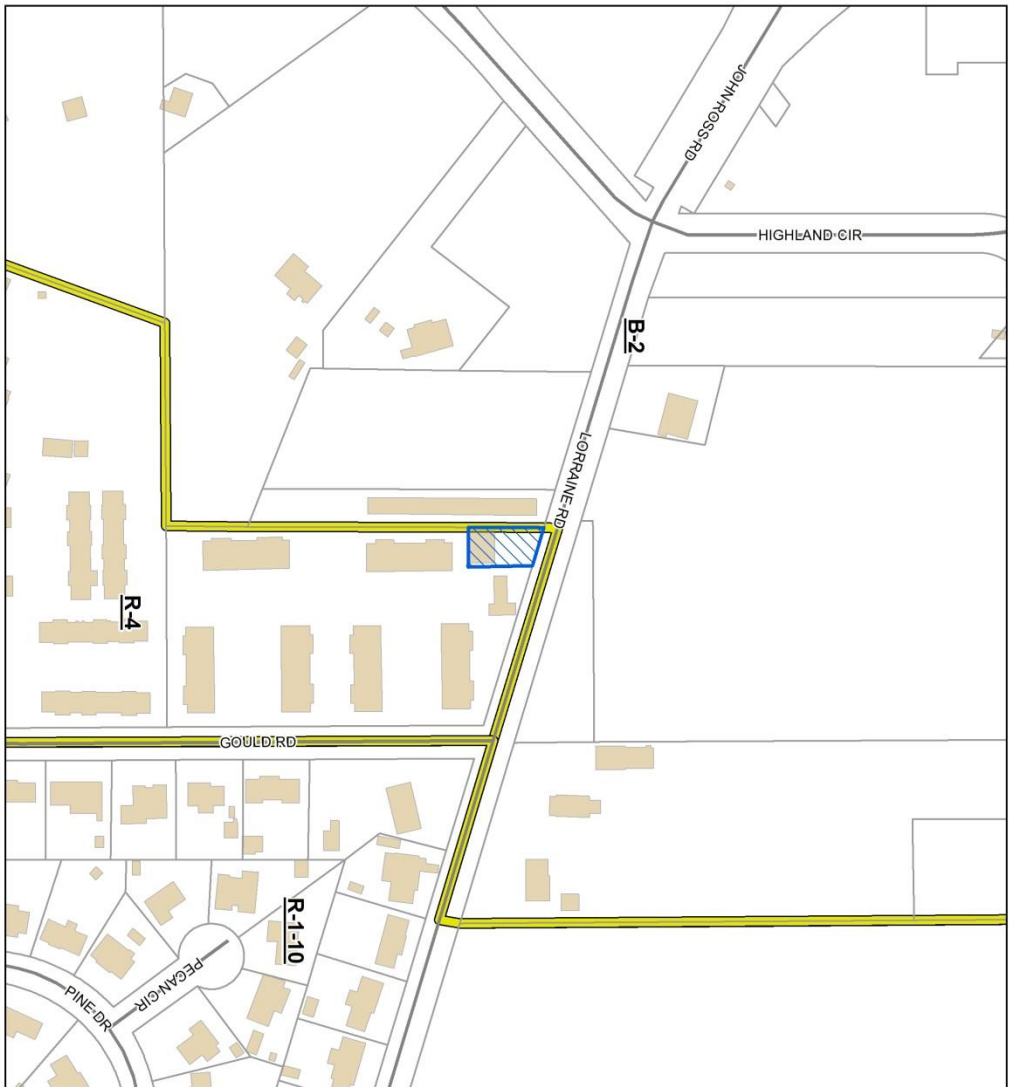

Legend

- Site
- Street
- Parcels
- Buildings
- Zoning

Site Information

1008K-03-002.000
Zoning: R-4 (General
Residence - high
density)
Size: 6,275 square feet



DATA DISCLAIMER: All information on this map is provided as a service to the community and is not intended to be used as a legal document. The City of Guilford, City of Guilford, provides the information represented on this map as a service to the community and makes every effort possible to provide quality information. However, no claims, promises, or guarantees about the accuracy, completeness, or adequacy of the information contained on this map are expressed or implied.

c. Agent, Adjacent Property Owners (You have been identified as owning property within 160 feet of this request)

PARCEL_ID 142	PPIN	NAME	ADDRESS_1	CITY	STATE	ABBR	ZIP
1008K-03-002.000	55706	ATLAS REAL ESTATE SERVICES LLC ETAL (Owner)	11839 SLEEPING DEER	SAUCIER	MS		39574
Adjacent Property Owners							
1008K-03-001.000	55705	RICHARDSON TRAVIS Q & WF	36 OLD OAK LN	GULFPORT	MS		39503
1008K-01-004.000	55707	MORRISON INVESTMENTS LLC	1200 GROVE STREET	VICKSBURG	MS		39183
1008K-03-003.000	55713	BROUSSARD INVESTMENTS LLC	PO BOX 4786	BILOXI	MS		39535

1. CITY OF GULFPORT PLANNING COMMISSION

2

3 1712PC142

4

5 TRANSCRIPT OF HEARING

6 December 14, 2017

7 *****

8 TRANSCRIPT OF HEARING HELD BEFORE THE CITY OF GULFPORT

9 PLANNING COMMISSION HELD IN THE CITY COUNCIL CHAMBERS,

10 GULFPORT, MISSISSIPPI, ON THE 14TH DAY OF DECEMBER 2017

11 COMMENCING AT 4:30 P.M. AND REPORTED BY

12 NORMA JEAN LADNER SOROE, CERTIFIED SHORTHAND REPORTER.

13 *****

14

COMMISSION MEMBERS PRESENT:

15

VIRGINIA ADOLPH, Acting President

16

WILLIAM "PRINCE" JONES

MARTY WARREN

17

B.J. SELLERS

MICHAEL DANIELS

18

EVERETT "LAD" LADNER

CHARLIE HEWES

19

JOHN ANTHONY

20

STAFF PRESENT:

21

GREG PIETRANGELO

22

GREG HOLMES

CORY LONG

23

SU-LIN BOLIN

THOMAS LANE

24

N.J. SOROE, CSR #1297

1. 4. Zoning Map Amendment 1712PC142
2. MR. LANE: Zoning Map Amendment 1712PC142 has
3. been duly and timely notified by law. The property owners
4. request to rezone a tax parcel containing 6,275 square feet
5. from R-4 general residence to B-2 general business located
6. north of Woodley Drive, south of and adjacent to Lorraine
7. Road, east of 605, and west of Gould Road, in Ward 6. A
8. copy of the packet considered is hereby offered to the
9. record.
10. MS. ADOLPH: Thank you, Thomas.
11. Anyone to speak for this request? Come on
12. up, sir.
13. MR. HEBERT: Chris Hebert, 11502 Stanton
14. Circle, Gulfport 39503.
15. And we would like to request that we go from
16. general residence to B-2 general business.
17. MS. ADOLPH: All right. Anything else you
18. want to tell us about your request?
19. MR. HEBERT: No.
20. MS. ADOLPH: Commissioners? By their
21. silence, if we have any other questions we call you back.
22. And if you'll fill out your card for us.
23. Anyone else to speak for this request?
24. Anyone else to speak for this request?
25. Anyone to speak against this request? Anyone

N.J. SOROE, CSR #1297

1. to speak against this request?
2. If not, commissioners, your pleasure?
3. MR. LADNER: Madam Chair, I move that we
4. approve Case File Number 1712PC142.
5. MR. WARREN: Second.
6. MS. ADOLPH: We have a motion and a second.
7. Is there any need for discussion?
8. If not, I would ask that those in favor of
9. Zoning Map Amendment 1712PC142 please signify by saying
aye.
10. (Unanimous vote.)
11. MS. ADOLPH: Those opposed.
12. (None.)
13. MS. ADOLPH: Motion carries.
- 14
- 15
- 16
- 17
- 18
- 19
- 20
- 21
- 22
- 23
- 24

N.J. SOROE, CSR #1297

1. BEFORE THE CITY OF GULFPORT PLANNING COMMISSION

2

3 1712PC142

4

5

6

COURT REPORTER'S CERTIFICATE

7

8 I, Norma Jean Ladner Soroe, Certified Shorthand

9 Reporter, do hereby certify that to the best of my skill

and

10 ability I have reported the hearing held before the City of
11 Gulfport Planning Commission and that the foregoing 3 pages
12 constitute a true and correct transcription of said hearing
13 held on the 14th day of December 2017.

14 I do further certify that my certificate annexed
15 hereto applies only to the original and certified
16 transcript. The undersigned assumes no responsibility for
17 the accuracy of any reproduced copies not made under my
18 control and direction.

19 Witness my signature this the 4th day of January
20 2018.

21

22

23

24

NORMA JEAN LADNER SOROE, CSR #1297
Certified Shorthand Reporter

There came on for consideration at a duly constituted meeting of the City Council
and Mayor of the City of Gulfport held on the _____ day of _____,
2018, the following Ordinance:

ORDINANCE NO. _____

AN ORDINANCE AMENDING THE OFFICIAL ZONING MAP OF THE COMPREHENSIVE ZONING ORDINANCE OF THE CITY OF GULFPORT, MISSISSIPPI ADOPTED THE 29TH DAY OF JUNE, 1979, AS AMENDED, TO REZONE CERTAIN PROPERTY FROM ITS PRESENT ZONING CLASSIFICATION OF R-4 (GENERAL RESIDENCE) DISTRICT TO B-2 (GENERAL BUSINESS) DISTRICT

WHEREAS, the Mayor and City Council of the City of Gulfport, Mississippi, find and do so determine, based upon the recommendation of the Gulfport City Planning Commission and City departments, and based upon a reasonable consideration of the character of the district and neighborhood and suitability for particular purposes, that ad valorem tax parcel number 1008K-03-002.000, which is generally described as being located north of Woodley Drive, south of and adjacent to Lorraine Road, east of Highway 605, and west of Gould Road, should be rezoned from its present classification of R-4 (General Residence) District to B-2 (General Business) District. The Case File Number is 1712PC142.

NOW, THEREFORE, BE IT ORDAINED BY THE MAYOR AND CITY COUNCIL OF THE CITY OF GULFPORT, MISSISSIPPI, AS FOLLOWS:

SECTION 1: That the Official Zoning Map of the Comprehensive Zoning Ordinance of the City of Gulfport, adopted the 29th day of June, 1979, as amended, be and the same is hereby amended to provide that the following legally described property **be rezoned from its present classification of R-4 (General Residence) District to B-2 (General Business) District.**

Ad valorem tax parcel number 1008K-03-002.000 is legally described as:

A lot or parcel of land fronting 62.5 feet on the South side of Lorraine Road lying and being situated in the Northwest Quarter (NW 1/4) of the Northeast Quarter (NE 1/4), Section 7, Township 7 South, Range 10 West, Harrison County, Mississippi, and more particularly described as:

Commencing at the intersection of the South line of said Northwest Quarter (NW 1/4) of the Northeast Quarter (NE 1/4) with the West line of Gould Road run South 88 degrees 24 minutes West along said South line 308 feet to an old buggy axle at a fence corner; thence North 00 degrees 21 minutes East along said fence line for 461.4 feet to the point of beginning of the property herein described and from said point of beginning run North 00 degrees 21 minutes East along said fence line 117.4 feet to a point on the South line of Lorraine Road; thence South 73 degrees 27 minutes East along the South line of Lorraine Road 62.5 feet to a point; thence South 00 degrees 21 minutes West 100 feet to a point; thence North 89 degrees 39 minutes West 60 feet to the point of beginning.

Tax Parcel Number: 1008K-03-002.000

SECTION 2: The rezoning of said parcel shall be further subject to the following conditions: The owner, agent or lessee who requested rezoning of the property, which was subsequently rezoned by the Mayor and City Council must secure a building permit from the Building Official and commence construction within one year from the date of approval of rezoning by the City Council. If no building permit has been obtained and

said plan development is not completed according to approved plans, the rezoning of said parcel shall be null and void and automatically revert back to its original zoning classification.

See also: COMPREHENSIVE ZONING ORDINANCE {Section IX (3) (b)} Reversion.

SECTION 3: For good cause being shown and the interest and welfare of the City of Gulfport, the citizens thereof require that the said Ordinance be in full force and effect immediately upon its passage and this Ordinance shall be in full force and effect from and after its passage, but shall nevertheless be published and enrolled as provided by law.

The above and foregoing Ordinance, after having been first reduced to writing, was introduced by _____, seconded by _____ and was adopted by the following roll call votes, to-wit:

YEAS: ABSTENTIONS: ABSENCES: NAYS:

WHEREUPON the President declared the motion carried and the Ordinance adopted, this the _____ day of _____, _____.

(SEAL:)

ATTEST:

ADOPT:

CLERK OF THE COUNCIL

PRESIDENT

The above and foregoing Ordinance, having been submitted and approved by the Mayor, this the _____ day of _____, _____.

BILLY HEWES, Mayor

**LEGAL NOTICE
PUBLIC HEARING**

In conformance with Section VIII. of the Comprehensive Zoning Ordinance of the City of Gulfport, Mississippi, 1979 as amended, notice is hereby given advising that the Gulfport City Planning Commission will hold a public hearing in the City of Gulfport, Mississippi at 4:30 P.M., Thursday, December 14, 2017 in the Council Chambers of the Gulfport City Hall located at 2309 15th Street to consider the following requests. A copy of the requests will be available for public review at the office of the Department of Urban Development, Planning Division, located on first floor of the William H. Hardy Building, 1410 24th Avenue.

Zoning Map Amendment 1712PC137:
Gregory Tuckey, Attorney-in-Fact for Shannon Tuckey, property owner, requests to rezone the tax parcel 0811B-06-025.000 containing 18,333 square feet from B-2 (General Business) to R-B (Residential Business); located north of Pass Road, south of 28th Street, east of 20th Avenue, and west of and adjacent to 19th Avenue, in Ward 3.

Resubdivision 1712PC138:
J. Michael Cassidy, agent for First Pentecostal Church of Gulfport, property owner, requests to divide the tax parcel 0811B-06-009.000 containing 15,740 square feet into two parcels zoned B-2 (General Business); located north of Pass Road, south of and adjacent to 28th Street, east of 19th Avenue, and west of and adjacent to 18th Avenue, in Ward 3.

Planning Commission Approval 1712PC140:
Todd Ganker, property owner, requests an automobile sales of less than 50 vehicles use at 725 Pass Road on the tax parcel 0910M-02-008.000 containing approx. 18,799 square feet zoned B-2 (General Business); located north of Mississippi Street, south of and adjacent to Pass Road, east of Gulf Avenue, and west of Chicago Avenue, in Ward 3.

Zoning Map Amendment 1712PC142:
Atlas Real Estate Services, LLC, and RPM Investment, LLC, property owners, request to rezone the tax parcel 1008K-03-002.000 containing approx. 6,275 square feet from R-4 (General Residence) to B-2 (General Business); located north of Woodley Drive, south of and adjacent to Lorraine Road, east of Highway 605, and west of Gould Road, in Ward 8.

Zoning Map Amendment 1712PC143:
Robert G. Bailey, attorney-in-fact for Mary A. Bailey, property owner, requests to rezone the tax parcels 0911F-01-047.000, 0911F-01-048.000, 0911F-01-048.002, 0911F-01-049.000, 0911F-01-049.001, and 0911F-01-002.000 containing approx. 1.80 acres from R-1-7.5 (Single Family) to R-B (Residential Business); located north of and adjacent to East Beach Boulevard, south of and adjacent to Bouslog Street, east of Midway Avenue, and west of Arkansas Avenue, in Ward 2.

Zoning Map Amendment 1712PC144:
Virgil G. Gillespie, agent for 9P Holdings, LLC, property owner, requests to rezone the tax parcels 1010D-01-009.004, 1010D-01-009.006, 1010D-01-009.005, and 1010D-01-009.000 containing approx. 4.18 acres from R-2 (Single Family) to R-B (Residential Business); located north of Magnolia Street, south of W Taylor Road, east of Carl Leggett Road, and west of and adjacent to Lorraine Road, in Ward 4.

Planning Commission Approval 1712PC150:
Christopher F. Hall, agent for Rickey W. Anderson and Janyce Heflin, property owners, requests a DJ and graphic design home occupation at 2814 Gulf Avenue on the tax parcel 0910M-02-085.000 zoned R-2 (Single Family); located north of 27th Street, south of Georgia Street, east of and adjacent to Gulf Avenue, and west of Stokes Lane, in Ward 3.

Resubdivision 1710PC124:
J. Michael Cassidy, agent for Maritime Development Center, LLC, and Gulf Coast Shipyard Realty, LLC, property owners, requests to divide parcels 0909F-01-001.002 and 0909F-01-001.007 into two parcels containing an approx. of 117.22 acres zoned I-3 (Planned Industrial Park) and I-2 (Heavy Industry districts); located north of Bayou Circle, south of and adjacent to Seaway Road, east of Goldin Lane, and west of Logan Cline Drive, in Ward 5.

This the 22nd day of November, 2017
Keith Williams, Chairman
Gulfport City Planning Commission
ADV29

Proof of Publication

STATE OF MISSISSIPPI

COUNTY OF HARRISON

Before me, the undersigned Notary of Harrison County, Mississippi personally appeared Crista Brackett who, being by me first duly sworn, did depose and say that she is a clerk of The Sun Herald, a newspaper published in the city of Gulfport, in Harrison County, Mississippi, and the publication of the notice, a copy of which is hereto attached, has been made in said paper 1 times in the following numbers and on the following dates of such paper, viz:

Vol. 134 No., 57 dated 29 day of Nov, 2017
Vol. _____ No., _____ dated _____ day of _____, 20____
Vol. _____ No., _____ dated _____ day of _____, 20____
Affiant further states on oath that said newspaper has been established and published continuously in said county for a period of more than twelve months next prior to the first publication of said notice.

Crista Brackett


Clerk

Sworn to and subscribed before me this 29 day of Nov, A.D., 2017

Meri A. Jackson

Notary Public

*The Sun Herald has been deemed eligible for publishing legal notices in Jackson County to meet the requirements of Miss. Code 1972 Section 13-3-31 and 13-3-32

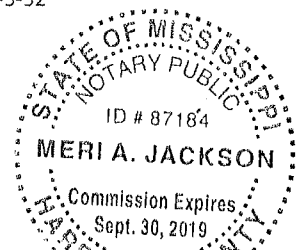



Memorandum

To: Mayor Billy Hewes and
Gulfport City Council

From: Dustin Uselton, Assistant Attorney
Economic Development

Date: 01/02/2018

Subject: Order - by the Gulfport City Council, pursuant to Miss. Code Ann. §17-21-5(2), (rev. 2003, as amended), authorizing an exemption from municipal ad valorem taxes, excluding school district taxes, based on the increase in assessed value for qualifying capital improvement investments in qualifying structures in the designated redevelopment district, south of the CSX railroad tracks extending from the western city boundary to the eastern city boundary of the newly constructed structure located at 521 Second Street, Gulfport, Mississippi, in the first judicial district of Harrison County, and identified as parcel number 0911F-01-017.000.

Recommendation:

There came on for consideration at a duly constituted meeting of the Mayor and Members of the City Council of the City of Gulfport, Mississippi, held on the ____ day of _____, 2018, the following Order:

AN ORDER BY THE GULFPORT CITY COUNCIL, PURSUANT TO MISS. CODE ANN. §17-21-5(2), (REV. 2003, AS AMENDED), AUTHORIZING AN EXEMPTION FROM MUNICIPAL AD VALOREM TAXES, EXCLUDING SCHOOL DISTRICT TAXES, BASED ON THE INCREASE IN ASSESSED VALUE FOR QUALIFYING CAPITAL IMPROVEMENT INVESTMENTS IN QUALIFYING STRUCTURES IN THE DESIGNATED REDEVELOPMENT DISTRICT, SOUTH OF THE CSX RAILROAD TRACKS EXTENDING FROM THE WESTERN CITY BOUNDARY TO THE EASTERN CITY BOUNDARY OF THE NEWLY CONSTRUCTED STRUCTURE LOCATED AT 521 SECOND STREET, GULFPORT, MISSISSIPPI, IN THE FIRST JUDICIAL DISTRICT OF HARRISON COUNTY, AND IDENTIFIED AS PARCEL NUMBER 0911F-01-017.000

WHEREAS, Miss. Code Ann. §17-21-5(2) (Rev. 2003, as amended) provides authority for the Mayor and City Council “in their discretion [to] exempt from any or all municipal ad valorem taxes, excluding ad valorem taxes for school district purposes, for a period of not more than seven (7) years, any privately owned new structures and any new renovations to structures lying within a designated business improvement district, urban renewal district or redevelopment district, as determined by the municipality, but only in the event such structure shall have been constructed, renovated or improved pursuant to the requirements of an approved project of the municipality for the development of the business improvement district, urban renewal district or redevelopment district. The tax exemption authorized herein may be granted only after written application has been made to the governing authorities of the municipality by any person, firm or corporation claiming the exemption, and an order passed by the governing authorities of such municipality finding that the construction, renovation or improvement of said property is for the promotion of business, commerce or industry in the designated business improvement district, urban renewal district or redevelopment district”; and

WHEREAS, on December 2, 2014, pursuant to this authority, and for the purposes of promoting restoration, revitalization, and preservation in the southern most portion of the City, ravaged by Hurricane Katrina, the Governing Authority of the City of Gulfport adopted Ordinance No. 2805 establishing a “Tax Incentive Program for Redevelopment District to Promote Commercial and Residential Redevelopment and Revitalization” (herein after “Program”), which provided for the application and approval of ad valorem tax exemptions on the increase in assessed value related to building improvements, excluding taxes for school district purposes for a designated historic district that includes the area south of the CSX railroad tracks extending from the western city boundary to the eastern city boundary in the City of Gulfport; and

WHEREAS, for purposes of the Program, the District Boundaries were identified, and previously approved by the Governing Authority as follows:

“Properties south of the CSX railroad track, from the Western City Boundary to the Eastern City Boundary, in Gulfport, Mississippi. The District shall exclude the Downtown District and the property identified as Centennial Plaza.”;

and

WHEREAS, Valencia Daniels, owner of the property located at 521 Second Street, Gulfport, Mississippi, in the First Judicial District of Harrison County, and identified as Parcel Number 0911F-01-017.000, has completed the construction of a new residence by and through Elliot Homes, LLC, and has requested, through written application, abatement of the Municipal ad valorem taxes for the increase in assessed value caused by renovation and improvements to the building, which application and supporting documentation is attached hereto collectively as

Exhibit “A”; and

WHEREAS, Article III, Section 3.3 of Ordinance No. 2805 establishes the procedure for calculating the increase in assessed value qualifying for tax exemption as the “assessed value of

the improvements (if any) on the parcel for the year prior to the renovation, restoration, or new construction being completed and assessed, and subtracting that from the assessed value of the improvements completed and assessed on the parcel for the then current year (after completion and re-assessment) and the tax rate applicable to the land, and the assessed value of the land for any individual year shall not be affected by the exemption of the increased value of improvements”; and

WHEREAS, the Economic Development Department has recommended full abatement of taxes on the assessed value of the improvements to the building/structure for the maximum statutory allowable period of seven years, which improved value shall be determined by the Office of the Harrison County Tax Assessor, and subsequently presented to the Governing Authority by the Economic Development Department; and

WHEREAS, Miss. Code Ann. §17-21-7 (Rev. 2003, as amended) gives the Board of Supervisors of Harrison County the same authority to exempt ad valorem taxes upon receipt of the exemption Order by the municipality under Miss. Code Ann. §17-21-5(2) (Rev. 2003, as amended) and the Harrison County Board of Supervisors shall be requested to grant the same exemptions.

NOW, THEREFORE, BE IT ORDAINED BY THE CITY COUNCIL OF THE CITY OF GULFPORT, MISSISSIPPI, AS FOLLOWS:

SECTION 1. That the matters, facts and things recited in the above and foregoing Preamble to this Order be, and they are hereby adopted as the official findings of the Governing Authority of the City of Gulfport.

SECTION 2. That, pursuant to Miss. Code Ann. §17-21-5(2) (Rev. 2003, as amended), the Governing Authority hereby finds that the “construction, renovation, or improvements” to the structure at 521 Second Street, Gulfport, Mississippi, in the First Judicial District of Harrison

County, and which property is identified as Parcel Number 0911F-01-017.000, were done for the “promotion of business, commerce or industry in the designated. . . redevelopment district.”

SECTION 3. That the Owner of the above referenced property, Valencia Daniels, has presented proof of ownership and eligibility to the City of Gulfport, and has submitted an application, attached hereto as **Exhibit “A”**, requesting municipal tax abatement on the increase of the assessed value of the structure, including supporting documentation to show construction work performed on the structure in the amount of Four Hundred Twenty One Thousand, Three Hundred Forty Three and 00/100 Dollars (\$421,343.00) for the new residence and have requested abatement of the Municipal ad valorem taxes for the increase in the assessed value of the property.

SECTION 4. That the increase in assessed value of the property, once determined by Harrison County Tax Assessor shall be presented to the Governing Authority by the Economic Development Department, and after recordation in the Official Minutes, the Municipal ad valorem taxes assessed for the increase in value should be and hereby is approved for abatement for a period of seven (7) consecutive years, contingent on final approval from the Harrison County Tax Assessor.

SECTION 5. That a copy of this Order, including the Owner’s application, should be transmitted to the Harrison County Tax Assessor for final approval.

SECTION 6. This Order shall be published according to law, and in the best interest of revitalization and restoration of the City of Gulfport, it shall take effect immediately upon passage, except that if it passes by less than seven (7) unanimous votes of the City Council, then it shall take effect thirty (30) calendar days after passage.

THE ABOVE AND FOREGOING ORDER, after having been first reduced to writing and read by the Clerk, was introduced by _____, seconded by _____, and was adopted by the following roll call vote:

AYES

NAYS

ABSENT/ABSTAIN

WHEREUPON, the President declared the motion carried and the Order adopted, this the ____ day of _____, 2018.

(SEAL)

ATTEST:

ADOPTED:

CLERK OF THE COUNCIL

PRESIDENT

The above and foregoing Order submitted to and approved by the Mayor, this the ____ day of _____, 2018.

APPROVED:

MAYOR



October 10, 2017

City of Gulfport Administration and City Council
City Hall
2309 15th St.
Gulfport, MS 39501

RE: Tax Abatement qualification for Valencia Daniels

Dear Administration and City Council:

On behalf of the Economic Development Department, I want to confirm that Valencia Daniels has met all qualifications and processes for the Hwy. 90 Tax Abatement at her new home at 521 2nd Street, Gulfport, MS and recommend full abatement of taxes on the assessed value of the improvements to the building/structure for the maximum statutory allowable period of seven years. All necessary fees and applications are received and attached.

Sincerely,

A handwritten signature in blue ink, appearing to read "David L. Parker", is written over a horizontal line.

David L. Parker, CEcD
Economic Development Director

**ECONOMIC
DEVELOPMENT**

P.O. Box 1780
Gulfport, MS 39502
Phone: 228-868-5700
Fax: 228-868-5800

City Hall
2309 15th St.
Gulfport, MS 39501

Application Checklist

Please complete and sign this document with submittal of the documents listed below.

- _____ Resolution from board of directors authorizing application (if corporate entity) or letter from all owners of applicant property requesting consideration.
- _____ Proof of Ownership (must include names of all members of partnerships and LLC's)
- _____ Asset list, itemized construction contract, or project financial summary and payment documentation for applicant project
- _____ Most recent property assessment

Application Summary

Applicant Name*: Valencia Daniels
Applicant Property Address: 521 Second Street
Applicant Mailing Address: Gulfport MS 39507
Applicant Phone Number: 931-472-5686 Email: mrsdaniels616@gmail.com

Please select one: Renovation Project New Construction Project

Estimated Project Amount: 421,343.00 Application Submission Date: 25 Sep 17
Estimated Project Start Date: Sep 29, 2016 Project Completion Date**: 16 Jun 17

*Include Company or LLC name as well as the name of the designated primary contact if applicant is not sole-owner of the applicant property.

**Project completion date is the date of issuance for the certificate of occupancy.

By signing this application, the undersigned acknowledges that the above information and information within the application for ad valorem tax abatement is true, correct and complete to the best of his/her knowledge.

25 Sep 17
Date

Valencia Daniels
Applicant Signature

Gulfport Tax Abatement Program

Mississippi Code Annotated Section 17-21-5 provides the Mayor, City Council and Board of Supervisors authority to abate ad valorem taxes for a period of not more than seven (7) years for any privately owned new structures and any renovations to structures lying within a designated district.

Projects are reviewed and eligibility is determined on an individual basis.

Project submission guidelines:

- (1) For projects owned by corporations, a resolution from the board of directors authorizing the company to make the abatement request and designation of a primary contact, as well as an asset list or itemized construction contract with payment documentation for the project must be submitted once the project is complete*. For projects owned by individuals or non-corporate partnerships, a letter from all owners requesting an application for abatement for a project and designation of a primary contact, as well as an asset list or construction contract for the applicant project must be submitted once the project is complete. In all cases, submissions must be received prior to March 1 for consideration for the following year's exemption.
- (2) Applications are submitted in triplicate, after which they are forwarded (prior to June 1 for following year's tax exemption) to the governing bodies (Gulfport City Council and Harrison County Board of Supervisors) with a recommendation** that the project has been (1) approved by the organization and meets the state statute, (2) approved by the organization and is recommended for approval by the governing bodies, or (3) denied by the organization and is recommended for denial by the governing bodies. Recommendations are based on an established set of criteria (attached) by which all projects are evaluated. Recommendations are not binding; governing authorities have the right to accept or reject any recommendation made by the organization.
- (3) Once approved by governing bodies, the requests for exemption are forwarded to the Mississippi State Tax commission, at which point the Commission responds to the board officially approving or denying the application based on the state statute
- (4) Once approved by the Mississippi State Tax Commission, the governing bodies must officially grant the abatement.
- (5) Final approvals are forwarded to the Tax Assessor, at which point tax bills are adjusted for the appropriate period of time.

In the event that a project is presented prior to the commencement of construction, the governing bodies may consider entering into a Memorandum of Understanding regarding the potential abatement of taxes for the subject project. If such consideration is requested, please contact the Gulfport Economic Development office for instructions regarding required documentation and procedures.

*Project completion is defined by issuance of a certificate of occupancy for the applicant project. Asset lists or construction contracts are used to determine level of investment (financial) of the applicant project.

**Recommendations may be for any percentage of abatement and period of time less than seven years. Recommendations may also be for less than seven years with a provision that the project must be resubmitted for the remaining eligible term, at which time the project will be re-evaluated.

Renovation Project Abatement Criteria

Please mark the blank beside each option which applies to your project and provide supporting documentation.

Historical relevance and adherence to Secretary of Interiors Guidelines and Occupancy Plan:

- ☐ National Register status, historic property or contributing to historic district designation AND renovation design meets Secretary of Interior Standards for Rehabilitation
- ☐ National Register status historic property or contributing to historic district designation AND renovation design does not meet Secretary of Interior Standards for Rehabilitation but renovations are approved by design review committee
- ☐ Property has not received National Register status, historic property or contributing to historic district designation but renovations are approved by design review committee

If a partial abatement* is granted with opportunity allowed for consideration for full abatement, the following criteria may be considered in addition to other factors not specified within this document.

Occupancy:

- ☐ Percentage of occupancy at time of re-submittal
- ☐ Number of occupants at time of re-submittal

New Construction Project Abatement Criteria

Adherence to SmartCode Standards:

- ☐ Certified by City of Gulfport Urban Development Department as a SmartCode project
- ☐ Meets basic requirements and principles of SmartCode
- ☒ Determination by City of Gulfport Urban Development Department that the project is not a SmartCode Project

If a partial abatement* is granted with opportunity allowed for consideration for full abatement, the following criteria may be considered in addition to other factors not specified within this document.

Occupancy:

- ☐ Percentage of occupancy at time of re-submittal
- ☐ Number of occupants at time of re-submittal

*Eligibility duration may be comprised of two terms which may include a requirement for re-submittal and evaluation of the project for continued eligibility.

Certificate of Occupancy
Department of Urban Development
BUILDING CODE SERVICES
1410 24th Avenue
William H. Hardy Building
Gulfport, MS 39501

☒ Permanent ☐ Temporary

This Certificate issued pursuant to the requirements of the International Residential Code 2012 Edition certifying that at the time of issuance this structure was in compliance with the various ordinances of the jurisdiction regulating building construction or use. For the following:

Use Classification NEW SF DWELLING

Occupancy Classification RESIDENTIAL

Building Permit Number 201602882

Group R3 Type Construction VB

Fire District ☐ Yes ☒ No

Owner of Bldg. ELLIOTT HOMES

Owner's Mailing Address 1520 29TH AVENUE

Owner's City, State, Zip GULFPORT, MS 39501

Building Address 521 2ND STREET

Date: 05/31/2017


Building Official

(BC)

POST IN A CONSPICUOUS PLACE

State of Mississippi Real Property

ALLEN MARY JANE ETAL
Tax Year 2016

LRMMODP 24-1

DR: 2008-0008023-D-J1 09/23/2008-SW
N 140 FT OF LOTS 5 & 6 BLK 3 HEWES
ADD SEC 2-8-11
HEWES ADDHarrison
DAVID V. LAROSA, SR.
POST OFFICE BOX 1270
GULFPORT MS 39502
Paid by: SCHWARTZ ORGLER & JORDANDrawer: 8
User: NIT
Paid: Chk# 136047

PPIN 30108-00	Receipt # 1586520	Date: 12/28/2016
Tax District 2G JD 1	Total Acres	Forest Acres

Parcel Number 0911F-01-017.000 PROP ADDR: 521 2ND ST	Sec. Twn. Rng. 02 08 11
--	----------------------------

Class 1 Value	Class 2 Value	Total Value
True Assessed	64,484 9,673	64,484 9,673

170925 1016 SLD GCDSP204A

Type of Tax	Millage	Gross Tax Amount	Regular Homestead	Special Exemption	Net Tax
COUNTY	36.4200	352.29			352.29
CITY	34.0000	328.88			328.88
SCHOOL	64.8500	627.29			627.29
ACCOUNT PAID IN FULL		Total Tax Due			\$1,308.46

ALLEN MARY JANE ETAL
112 SUNRIDGE PARK
GULFPORT, MS 39507

Tax Amount Paid	\$1,308.46
Penalty Paid	
Printer Fee Paid	
Excess Bid Paid	
Total Paid this Receipt	1,308.46
Other Tax Payments	
Grand Total Paid	1,308.46

Received by: _____



ADDENDUM/ENDORSEMENT TO AGREEMENT OF SALE

DEV: On Your Lot	HOUSE: 00001604	CHANGE ORDER#: 001
SELLERS: Elliott Homes	CASE: 000001982	ENTERED: 09/23/2016
BUYERS: Valencia Parker	ADDRESS: TBD	AGREEMENT DATE: 09/23/2016
MODEL: A3B / Alton 3BR 2 FL		EST SETTL DATE:
ELEVATION: D /D		

SALES PRICE: \$329,325.00

1. This agreement of sale shall be amended as follows:

Qty	Option	Description	Sales Price
1	15011	C-Cabinet Doors/Corbels on Backside of Kit Island	
1	15100	C-Cabinets above Washer/ Dryer	\$1,075.00
1	16025	A-Gourmet Kitchen Gas - Gas Cooktop - Double Oven (Elec Oven / Microwave)	\$750.00
1	16075	HV-Vent to exterior over stove	\$4,750.00
2	22500	E-Flood Light	\$250.00
		one on each back corner of the home.	\$320.00
5	22501	E-Soffit light (per light)	
		1 light over front bedroom single window, 1 light centered between the two arched windows, one light on each side next to bonus room window and 1 light above other garage section.	\$875.00
1	22590	E-Under Cabinet Light with switch= 2 lights max	
		One on each side of the cooktop	\$398.00
1	22610	E-Floor Outlet	
1	35502	FP-Simplifire 58 Elec Wall Mounted FP	\$250.00
1	35510	T-Built-Ins Beside Fireplace	\$3,250.00
1	39080	F-Side Entry Garage	\$2,500.00
1	40100	W-Iron Entry Door	\$5,000.00
1	41100	ET-Stained or Painted Shutters (Each Pair) [NOT Operational]	\$2,800.00
2	41500	F-Opt Dormers Per Plan Each Dormer	\$425.00
1	43110	f-Sun Room and covered porch extension	\$3,000.00
1	52501	T-Coffered/Tray Ctg Main Great Room w/ 1 Piece Crown (per plan)	\$8,675.00
1	52508	T-Crown Moulding - 5 1/4" train - 3 piece	\$2,500.00
1	52510	T-Custom Wood Shelving in Master Closet	\$2,500.00
1	52517	T-Add 6'8" Interior Door - PER DOOR	\$1,750.00
		Door to laundry.	\$150.00
1	72019	PL-Master Bath option 4	
1	72052	F-Optional game room 2 (In-law Suite)	\$1,425.00
1	80002	PL-Gas rough in with 3 drops - Natural Gas ONLY	\$47,500.00
			\$1,875.00

2. Total of any previous addendums:

Additions/Credits selections as noted above:

\$0.00


\$92,018.00

CONTINUED....

SELLER: MLL SELLER: _____ DATE: _____

BUYER: Valencia Parker BUYER: 23 Sep 16 DATE: _____

ADDENDUM/ENDORSEMENT TO AGREEMENT OF SALE

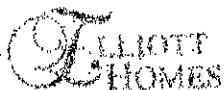

DEV: On Your Lot	HOUSE: 00001604	CHANGE ORDER#: 001
SELLERS: Elliott Homes	CASE: 000001982	ENTERED: 09/23/2016
BUYERS: Valencia Parker	ADDRESS: TBD	AGREEMENT DATE: 09/23/2016
MODEL: A3B / Alton 3BR 2 FL		EST SETTL DATE:
ELEVATION: D / D		

New Options Total: \$92,018.00


3. The sales price of this Agreement of Sale shall be changed as follows:

Base Sales Price:	\$284,900.00
Less Incentives:	\$5,575.00-
Lot Premium:	\$50,000.00
Options Total:	\$92,018.00
Total Sales Price:	\$421,343.00

4. Buyers deposit amount shall be increased by: \$0.00

All other terms and conditions of the said Agreement shall remain unchanged and in full force and effect.

WITNESS MAA CFO BUYER Val Parker
 DATE 28 Sep 2016 BUYER _____
 DATE 03 Sep 16

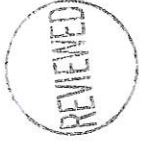

SCANNED



J. Henderson
1st Judicial District
Instrument 2017 3912 D -J1
Filed/Recorded 6/19/2017 04:08 P
Total Fees \$ 13.00
2 Pages Recorded

Prepared By & Return To:

Schwartz, Orgler & Jordan, PLLC
12206 Hwy 49

Gulfport, MS 39503

(228) 832-8550

Our File: 170401

Index As: North 140' of Lots 5 & 6 Hewes
Addition, Block 3, Harrison

**STATE OF MISSISSIPPI
COUNTY OF HARRISON**

WARRANTY DEED

FOR AND IN CONSIDERATION of the sum of Ten Dollars (\$10.00), cash in hand paid, and other good and valuable consideration, the receipt and sufficiency of all of which is hereby acknowledged, the undersigned,

**Elliott Homes, LLC,
A Mississippi Limited Liability Company
Po Box 7299
D'Iberville, MS 39540
(228) 257-9914**

does hereby sell, convey and warrant unto

**Valencia Yolanda Daniels, an unmarried woman
521 2nd Street
Gulfport, MS 39507
(931) 472-5686**

the following described land and property being located in Harrison County, Mississippi, being more particularly described as follows, to-wit:

The North 140 feet of Lots Five (5) and Six (6), Block Three (3), Hewes Addition, in the City of Gulfport, a subdivision according to the official map or plat thereof on file and of record in the Office of the Chancery Clerk of the First Judicial District of Harrison County, Mississippi, in Plat Book 3 at Page 10 (Copy Book 5A at Page 476B) thereof, reference to which is hereby made in aid of and as a part of this description.

LESS AND EXCEPT: An easement on, over and across a portion of the East 10 feet to the North 140 feet of said Lot Six (6), Block Three (3), established by the continuation of the existing alley, the North right-of-way of which is 120 feet South of the South right-of-way of Second Street. Said Alley being 15 feet wide. Said property to be used as a right-of-way for a driveway for purposes of ingress and egress.

2

THE ABOVE described property is no part the homestead of the Grantor herein.

THIS CONVEYANCE is subject to any and all recorded restrictive covenants, rights-of-way and easements applicable to subject property, and subject to any and all prior recorded reservations, conveyances and leases of oil, gas and minerals by previous owners.

TAXES for the current year have been pro-rated as of this date and are hereby assumed by the Grantee herein.

IN WITNESS WHEREOF, Elliott Homes, LLC has caused this conveyance to be executed by its duly authorized officer, having first been duly authorized to do so, on this the 16th day of June, 2017.

Elliott Homes, LLC

Maegan Harder
By: Maegan Harder, Agent

STATE OF MISSISSIPPI
COUNTY OF HARRISON

THIS DAY PERSONALLY CAME AND APPEARED BEFORE ME, the undersigned authority in and for the jurisdiction aforesaid, Maegan Harder, who acknowledged that she is an Agent of Elliott Homes, LLC, and as its act and deed, signed, sealed and delivered the above and foregoing instrument of writing on the day and in the year therein mentioned, for and on behalf of said entity, having been first duly authorized to do so.

GIVEN UNDER MY HAND AND OFFICIAL SEAL OF OFFICE, this the 16th day of June, 2017.



My Commission Expires: 10557

Ashley Zimmerman
NOTARY PUBLIC



Memorandum

To: Mayor Billy Hewes and
Gulfport City Council

From: Veronica Weaver, Assistant Budget Analyst
Public Works

Date: 01/03/2018

Subject: Resolution - approving award to Citysourced, Inc., and approving Agreement between the City of Gulfport and Citysourced, Inc., for Software Development Application Services, and authorizing the Mayor (or designee) to execute the same.

Recommendation:

There came on for consideration at a duly constituted meeting of the Mayor and Members of the City Council of the City of Gulfport, Mississippi, held on the _____ day of _____, 2018, the following Resolution:

A RESOLUTION BY THE GULFPORT CITY COUNCIL TO APPROVE AWARD TO CITYSOURCED, INC., TO APPROVE AGREEMENT CONTRACT BETWEEN THE CITY OF GULFPORT AND CITYSOURCED, INC., FOR SOFTWARE DEVELOPMENT APPLICATION SERVICES, TO AUTHORIZE THE MAYOR (OR DESIGNEE) TO EXECUTE THE SAME ON BEHALF OF THE CITY, AND FOR RELATED PURPOSES

WHEREAS, the City desires to undertake a project to develop a smartphone app and website to facilitate the ability of citizens to report certain issues with City services; and

WHEREAS, pursuant to authority of this City Council, the City solicited proposals for Software Development Application Services in connection with the aforementioned project and received proposals from four (4) vendors; and

WHEREAS, a selection committee was convened, and on August 18, 2017, the committee graded and scored the submittals received and, as a result of their work grading and scoring the submittals, the selection committee has recommended the award of the contract for construction engineering and inspection services to Citysourced, Inc. ; and

WHEREAS, the Council finds that it is in the best interest of the City to award the contract for the aforementioned services to Citysourced, Inc., and to approve a contract with Citysourced, Inc., concerning the same (see Exhibit “A” attached hereto).

NOW THEREFORE, BE IT RESOLVED BY THE MAYOR AND CITY COUNCIL OF GULFPORT, MISSISSIPPI, AS FOLLOWS:

SECTION 1. That the matters, facts, and things recited in the Preamble hereto are hereby adopted as the official findings of the Governing Authority.

SECTION 2. That the award of the contract for construction engineering and inspection services to Citysourced, Inc., be approved and the proposed Contract between Citysourced, Inc., and the City of Gulfport be and it is hereby approved and found to be in the best interest of the City, and the Mayor is, hereby, authorized to execute the same on behalf of the City of Gulfport.

SECTION 3. That this Resolution be, and it is hereby ordered to be spread on the minutes of the governing Authority, and to be in full force and effect immediately upon its passage and enactment according to law.

The above and foregoing Resolution, after having been first reduced to writing and read by the Clerk, was introduced by _____, seconded by _____, and was adopted by the following roll call vote:

AYES

NAYS

ABSENT

WHEREUPON, the President declared the motion carried and the Resolution adopted this the _____ day of _____, 2018.

(SEAL)

ATTEST:

ADOPTED:

CLERK OF THE COUNCIL

PRESIDENT

The above and foregoing Ordinance was submitted to and approved by the Mayor, this

the _____ day of _____, 2018.

APPROVED:

MAYOR



OFFICE OF COUNCILMAN
R.LEE FLOWERS

P.O. Box 1780
Gulfport, MS 39502
Phone: 228-868-5848
Fax: 228-868-3856

December 28, 2017

City Hall
2309 15th St.
Gulfport, MS 39501

Honorable Rusty Walker, Council President
P.O. Box 1780
Gulfport, MS 39502

Via electronic delivery.

Dear Mr. Walker,

At the September 19, 2017 Council meeting, the Council voted to move the CitySourced application project to a special committee to review the application before moving forward. This committee consisted of the following council members: Councilman Flowers (Chair), Councilwoman Holmes-Hines, and Councilman Roland. The committee met and discussed this project with the major parties involved. Key stakeholders included department directors and employees as well as representatives from City of Longview, TX, City of Mobile, AL, Tyler Technologies, Cityworks, CitySourced, and New Edge Services, Inc.

ACR, the current 311 Call Center software, is being phased-out and no longer supported by Active Network, its parent company. It is still functional for our use on their network, but we need implement a replacement plan to ensure continuous call center operations.

Committee Recommendations to Council:

- 1. Purchase CitySourced Application (\$20,800 with Google Geocoding; \$16,100 annually)**
 - a. Hosted Solution with Tech Support
 - b. Smart Phone App
 - c. Citizen Portal – Web Console
 - d. Administration and Council Access to Reports
 - e. API – Bi-directional Sync with Cityworks
- 2. Phased Implementation over Four Years**
 - a. Start with Public Works and 311
 - b. Future Phases include Leisure Services, Water Billing, Urban Development, and other departments as per the Administration's priorities.
- 3. Eliminate Superseded and Obsolete Software Packages**
 - a. Geocast Web, NotifyMe, and NXT (\$16,500)
 - b. ACR – Active Network
 - c. Other workflows, tally sheets, and redundant processes as identified

The committee submits these recommendations for consideration by the City Council on January 2, 2018 meeting. Pertinent documentation supporting our recommendations is attached to this letter.

Furthermore the committee wishes to thank Ryan Merrill for his efforts and contributions to this project. If you would like to further discuss this matter with me, please call my office at (228)868-5848.

Sincerely,



R. Lee Flowers
Councilman, Ward 6

Enclosures:

1. Recommendation to Approve CitySourced Contract & Mobile App Purchase, October 23, 2017
2. Email from Erik Sickinger with CitySourced to Ryan Merrill, Re: CitySourced Revised Quote, December 01, 2017
3. Deliverables and Milestones Quick Checklist
4. Customer Onboarding Guide
5. Responses to 311 Memo

Cc: Council Clerk Ronda Cole [via e-mail]
Deputy Council Clerk Brittany Rodgers [via e-mail]
Councilwoman Ella Holmes-Hines [via e-mail]
Councilman Ron Roland [via e-mail]

CITYSOURCED, INC.

MOBILE APPLICATION CUSTOMER AGREEMENT

This Mobile Application Customer Agreement (this “**Agreement**”) is entered into by and between CitySourced, Inc. (“**Provider**”), having a principal place of business at 1545 Sawtelle Blvd., Suite 36, Los Angeles, CA 90025 and Gulfport, Mississippi, a municipal corporation (“**Subscriber**”) and is effective upon signature by the Subscriber (the “Effective Date”). In consideration of the mutual agreements contained herein, the parties hereto agree as follows:

1. Software, Support Services.

1.1 General. Provider is an application services provider that has developed a mobile application that allows end users to send messages to Subscriber via a mobile device (the “**Application**”). Provider has developed associated software that allows Subscriber the ability to receive and respond to such messages (together with future versions of such software made by Provider from time to time, collectively the “**Software**”), as further described on Schedule A.

1.2 Access, Fees. Commencing no later than sixty (60) days after the Effective Date, and provided that the Subscriber has delivered all necessary assets to Provider for deployment, Provider shall provide to Subscriber access to the Software at the level described in the attached Schedule A via an Internet web browser under the terms and conditions of this Agreement and in consideration of the fees described in Schedule A.

1.3 Support Services. Subscriber acknowledges and agrees that Provider does not provide custom development for the Software, except pursuant to a separate, written support and custom development agreement and at Provider’s hourly charges as defined in Schedule A.

1.4 No Consulting or Advisory Services. Subscriber acknowledges and agrees that Provider is not providing any consulting or advisory services to Subscriber, legal or otherwise, in connection with the Software or Application.

1.5 Geographical Files. Promptly following the Effective Date, Subscriber shall provide to Provider the geographic boundary file for the applicable covered area (the “**Area**”) in the form of an ESRI shape file. Additionally, any geographic data including, but not limited to, municipal district boundaries, school board boundaries, shall be provided by the Subscriber at the Provider’s request if such data exists.

1.6 Promotion. In consideration for the rights granted hereunder by Provider, Subscriber agrees to use its reasonable, good faith efforts to promote the Application in the Area, which includes without limitation (a) posting a link on Subscriber’s main website page to Provider’s website for the downloading of the Application, (b) emailing or otherwise notifying the residents in the Area of the availability of the Application and associated services, and (c) contacting local news and media outlets about the availability of the Application and associated services.

1.7 Third Party Providers. In addition to the Application and the Software and at the request of the Subscriber, Provider may make available to Subscriber additional software products licensed by third party provider(s) (each a “Third Party Provider”) to be integrated with the Application and/or Software. Such third party’s software is provided “As Is”. The use of such software shall be governed by the terms and conditions provided by the respective Third Party Provider. Subscriber will be required to accept such terms and conditions prior to their use of the additional software

products. Subscriber is responsible for reviewing and complying with any licenses necessary to use any such third-party software.

2. Intellectual Property Rights. Subject to the terms and conditions of this Agreement, Provider hereby grants to Subscriber a limited, non-exclusive, non-transferable, non-sublicensable license to access and use the versions of the Software indicated on Schedule A as specifically permitted hereunder. The Subscriber hereby grants to Provider an irrevocable, perpetual, royalty-free license to all information stored by the Software and Application as assigned and used by the Subscriber (“**Data**”). Other than the rights expressly granted in this Agreement, each party retains all of its rights to its trademarks, logos, trade names, and service marks (collectively, “**Brands**”), Web site(s), technologies, patents, copyrights, trade secrets, know-how, and other intellectual property and proprietary rights. Without limiting the generality of the foregoing, (i) Provider shall at all times solely and exclusively own all rights, title, and interest in and to the Software and Application, and all intellectual property rights therein; and (ii) Subscriber shall at all times solely and exclusively own all rights, title, and interest in and to the Data, and all intellectual property rights therein. No implied licenses are granted herein. Subscriber agrees not to use any reverse compilation, reverse engineering, decompilation or disassembly techniques or similar methods to determine any design structure, concepts and construction method of the Application or Software or replicate the functionality of the Application or Software for any purpose. Subscriber shall not remove, modify, or obscure any Provider or other copyright, trademark, and other proprietary notices affixed to or displayed on the Application or Software, and shall not allow any third party to take any such action.

3. Term and Termination.

3.1 Term. This Agreement shall commence on the Effective Date and continue until the “Termination Date” listed on Schedule A, or terminated in the manner provided in Section 3.2 Below.

3.2 Termination. Either party may terminate this Agreement at any time upon written notice in the event the other party has committed a material breach of this Agreement which remains uncured forty-five (45) days after written notice of such breach, except that Provider may terminate this Agreement immediately upon written notice for failure by Subscriber to pay the required fees or breach of Sections 2 or 4.

3.3 Effect of Termination. Upon termination for any reason, Subscriber shall cease all use of the Software and Application.

4. Confidential Information.

4.1 Definition of Confidential Information. Provider and Subscriber understand and agree that in the performance of this Agreement, each party may have access to or may be exposed to, directly or indirectly, proprietary or confidential information of the other party, including, but not limited to, trade secrets, Web site usage statistics, marketing and business plans and technical information (“Confidential Information”).

4.2 Protection of Confidential Information. Each party agrees that it shall not, during the term of this Agreement and after its termination, use (except as expressly authorized by this Agreement) or disclose Confidential Information of the other party without the prior written consent of the other party, unless the receiving party can prove such Confidential Information (i) was

known to the receiving party prior to the Effective Date of this Agreement, or (ii) is or becomes publicly available without breach of this Agreement, or (iii) becomes known to the receiving party after rightful disclosure from a third party not under an obligation of confidentiality; or (iv) was independently developed by the receiving party without the use of the disclosing party's Confidential Information. The receiving party will have the right to disclose Confidential Information without being in breach of this Agreement to the minimum extent necessary to comply with a lawful court order or government regulation, provided that the receiving party provide the disclosing party with advance written notice thereof, and reasonably cooperates with the disclosing party to seek confidential or protective treatment of such Confidential Information. In addition, the receiving party agrees to take all reasonable measures to protect and maintain in confidence the Confidential Information received from the disclosing party. With respect to Confidential Information disclosed by a party under this Agreement, this Section 4 shall supersede any existing agreement relating to confidential treatment and/or non-disclosure of Confidential Information.

5. Warranties.

5.1 By Both Parties. Each party represents and warrants to the other party that (i) it has the right to enter into this Agreement and perform its obligations hereunder in the manner contemplated by this Agreement, and (ii) this Agreement shall not conflict with any other agreement entered into by it.

5.2 By Subscriber. Subscriber represents, warrants, and covenants that it shall comply with all applicable laws of the United States of America, any State thereof, and any other applicable rules, ordinances, and regulations in connection with the performance of Subscriber's obligations under this Agreement.

6. Disclaimer. THE SOFTWARE AND APPLICATION ARE PROVIDED "AS IS" WITHOUT ANY WARRANTY, AND SUBSCRIBER'S USE OF THE SOFTWARE AND APPLICATION OR ANY DATA ACCESSED OR OBTAINED THEREFROM IS SOLELY AT SUBSCRIBER'S OWN RISK. PROVIDER DOES NOT WARRANT THAT THE SOFTWARE OR APPLICATION WILL MEET SUBSCRIBER'S REQUIREMENTS OR THAT THE OPERATION WILL BE UNINTERRUPTED OR ERROR-FREE. TO THE FULLEST EXTENT PERMISSIBLE UNDER APPLICABLE LAW, PROVIDER DISCLAIMS ALL REPRESENTATIONS AND WARRANTIES, EXPRESS, IMPLIED, AND STATUTORY, CONCERNING THE SOFTWARE AND APPLICATION, OR OTHERWISE RELATED TO THIS AGREEMENT, INCLUDING, BUT NOT LIMITED TO, THE IMPLIED WARRANTIES OF MERCHANTABILITY AND FITNESS FOR A PARTICULAR PURPOSE, AND ANY STATUTORY WARRANTIES OF NON-INFRINGEMENT.

7. Limitation of Liability. EXCEPT FOR A BREACH OF SECTIONS 2 OR 4, IN NO EVENT SHALL EITHER PARTY BE LIABLE TO THE OTHER PARTY OR TO ANY THIRD PARTY FOR ANY INDIRECT, INCIDENTAL, SPECIAL, EXEMPLARY OR CONSEQUENTIAL DAMAGES, INCLUDING, BUT NOT LIMITED TO, LOST PROFITS, ARISING OUT OF OR IN RELATION TO THIS AGREEMENT. PROVIDER'S AGGREGATE LIABILITY AND THAT OF ITS AFFILIATES AND SUPPLIERS UNDER OR IN CONNECTION WITH THIS AGREEMENT SHALL BE LIMITED TO THE AMOUNT PAID FOR THE SOFTWARE, IF ANY. THIS LIMITATION WILL APPLY EVEN IN THE EVENT OF A FUNDAMENTAL OR MATERIAL BREACH OR A BREACH OF THE FUNDAMENTAL OR MATERIAL TERMS OF THIS AGREEMENT. THE PROVISIONS OF THIS SECTION APPLY ONTO TO THE EXTENT ALLOWED BY AND/OR PERMISSIBLE UNDER APPLICABLE LAW.

8. Force Majeure. Provider shall not be liable to Subscriber or any other person or entity for any delay or failure in the performance of this Agreement or for loss or damage of any nature whatsoever suffered by such party due to disruption or unavailability of communication facilities, utility or Internet service provider failure, acts of war, acts of vandalism, terrorism, lightning,

fire, strike or any other causes beyond Provider's reasonable control.

9. Verification. Provider may, at its expense, automatically audit Subscriber's use of the Software and Application, provided that any such audit shall not interfere with Subscriber's business activities. Provider shall be permitted to conduct automated audits at its discretion, provided that such automated audits take place without accessing Subscriber's internal information technology networks and do not materially interfere with Subscriber's use of the Software. If an audit reveals that Subscriber has utilized more users than authorized or otherwise underpaid fees to Provider, Subscriber shall pay Provider applicable fees based upon Provider's then-current fee schedule.

10. Independent Contractor. The relationship of Parties is solely that of independent contractors. Nothing contained in this Agreement shall be construed to give either party the power to direct or control the activities of the other or constitute either party as the other's partner, joint venturer, co-owner, agent, franchisee or employee.

11. Billing:

11.1 Fees. All Fees listed on Schedule A are exclusive of all taxes; billed on an annual basis in advance; and, due upon receipt of invoice. This secures site, servers and resources necessary to begin project. Payments over 45 days from initial contract start date will accrue interest at a rate of one (1%) per month. Renewal payments made after contract renewal date will accrue interest at a rate of one (1%) per month.

11.2 Taxes. Our fees do not include any taxes, levies, duties or similar governmental assessments of any nature, including, for example, value-added, sales, use or withholding taxes, assessable by any jurisdiction whatsoever (collectively, "Taxes"). You are responsible for paying all Taxes associated with Your purchases hereunder. If We have the legal obligation to pay or collect Taxes for which You are responsible under this Section 12, We will invoice You and You will pay that amount unless You provide Us with a valid tax exemption certificate authorized by the appropriate taxing authority. For clarity, we are solely responsible for taxes assessable against us based on our income, property and employees.

11.3 Payments. All payments should be made directly to CitySourced, Inc. and will not be deemed received until actually received in Provider offices. Provider mailing address for all payments is:

CitySourced, Inc.
1545 Sawtelle Blvd., Suite 36
Los Angeles, CA 90025

12. Miscellaneous. This Agreement contains the entire agreement of the parties, and supersedes (i) any and all previous or contemporaneous agreements with respect to the subject matter hereof, whether oral or written and (ii) the End User Agreement contained on the Application. In addition, any purchase orders issued by any entity other than Provider shall be valid only for the purpose of identifying this contract for reference purposes only, and any terms included in such purchase orders are void and shall be of no effect. This Agreement shall be binding and shall inure to the benefit of the parties hereto and their respective successors and permitted assigns. This Agreement may not be assigned by Subscriber without Provider's prior written consent, such consent not to be unreasonably withheld. Provider may assign, delegate and/or subcontract any or all of its rights or obligations hereunder. Any attempted assignment in violation of

the foregoing shall be null and void. All notices and consents required or permitted to be given under this Agreement shall be in writing to the parties at the addresses designated herein or to such other address as either party may designate to the other by written notice, and shall be effective upon receipt. Written notice shall be made in the form of a certified letter, confirmed facsimile transmission or acknowledged receipt of electronic mail. Receipt shall be deemed to have occurred: four days following mailing of a certified letter; upon receipt of confirmation of fax; and upon receipt of confirmation of receipt of e-mail. This Agreement shall be governed in all respects, including validity, interpretation and effect, by the laws of the State of Mississippi, without reference to the conflicts of laws rules or any other rules that would result in the application of a different body of law. If any part of this Agreement shall be held to be void or unenforceable, such part will be treated as severable, leaving valid the remainder of this Agreement notwithstanding the part or parts found to be void or unenforceable. No waiver shall be effective unless it is in writing and signed by an authorized representative of the waiving party, and any such waiver shall only be applicable to the specific instance referenced in such writing. This Agreement may be executed in two counterparts, each of which shall be deemed to be an original, and both of which together shall constitute one contract. Fax copies of signatures shall also be treated as originals for purposes of this Agreement. Subscriber acknowledges and agrees that Provider retains the right at any time to change the features, functionality and look-and-feel of the Software and Application. The headings in this Agreement are for purposes of reference only and shall not limit or otherwise affect the meaning hereof. Any outstanding payment obligation of Subscriber, the restrictions and ownership provisions of Section 2, and all of Sections 3.3, 4, 7 and 12, and any other term hereof which contemplates continuing effectiveness, shall survive the termination or expiration of this Agreement for any reason.

13. Referral. Subscriber may know of some organization, municipality, government or other entity that may benefit from Provider's services ("Referred Party"), which Subscriber wishes to refer to Provider (a "Referral"). A Two Hundred and Fifty Dollar (\$250) credit (the "Referral Credit") will be applied toward Subscriber's next subscription billing cycle for each such Referral provided that the following conditions are met: (i) the Subscriber

notifies Provider of a Referral via an email to 'info@citysourced.com' ("Referral Notice), which will also include a carbon copy (cc:) to the Referred Party; (ii) the Referral Notice must proceed any written or verbal confirmation by the Referred Party to Provider to engage its services; (iii) Provider and the Referred Party must enter into a contract for the Provider's services within twelve (12) months of the Referral Notice; and (iv) the initial fee to be paid by the Referred Party to Provider for the engaged services has been received. Subscriber shall not be entitled to any additional compensation or expense reimbursement with regard to the Referral. In the event that Provider and Subscriber have terminated their engagement, no Referral Credit will be owed or due to Subscriber.

14. Acceptance. IN WITNESS WHEREOF, the parties have caused this Agreement to be executed by their duly authorized representatives effective as of the Effective Date.

PROVIDER:

Signature: _____

Name: _____

Title: _____

Date: _____

SUBSCRIBER:

Signature: _____

Name: _____

Title: _____

Date: _____

SCHEDULE A

1. SOFTWARE SUBSCRIPTION PACKAGE

Software Package Name	Fee	Term
☒ Enterprise Plus Mobile PaaS	See below.	The "Initial Term" shall be for three (3) calendar years from the Effective Date (the "Termination Date"). Upon the expiration of Initial Term, the term will continue to auto-renew to subsequent annual terms subject to any fee increases implemented by the Provider unless Subscriber notifies Provider in writing of its intention not to extend the term at least thirty (30) days prior to the Termination Date.
For a full listing of software features:	Contact CitySourced Sales	

2. SOFTWARE FEES: Fees are locked in for Initial Term. After Initial Term, the Annual Recurring fees will increase three percent (3%) annually. Additionally, fees may be modified by Provider by written notice to subscriber thirty (30) days in advance of such modification. If Subscriber requests an integration or an integration is included as part of the Software Subscription Package, Subscriber must provide Provider the necessary publicly accessible web service endpoint(s) ("**Endpoints**"). The Endpoints must be standard, based on an official software release by the third party vendor, and cannot be modified in any way. If the Endpoints have been modified, additional fees may apply as determined by Provider.

Any and all custom software development performed by Provider not included in the fees below are billed at current hourly rates and subject to an agreed upon statement of work. All prices below are in US Dollars. *All checked apply:*

Product	One Time Setup	Annual Recurring
☒ CitySourced Service Requests	\$3,500	\$14,000
☒ Add On: Knowledge Base	\$1,200	\$2,100
☒ Native iPhone Application	\$0	\$0
☒ Native Android Application	\$0	\$0
☒ Mobile Optimized HTML5 Application	\$0	\$0

3. PRICING SUMMARY:

Initial Term Setup Costs	\$4,700
Initial Term Annual Recurring Costs	\$16,100
Initial Term Year One (1) Total	\$20,800

4. MILESTONE PAYMENT TERM SCHEDULE:

	Deliverable/ Milestone	Acceptance Criteria	Payment
1	Customer Kick Off Call Completed	None	\$4,700
2	Administrative Console Access	Subscriber has been provided access to the Administrative Console.	\$14,000
3	Knowledge Base Access	Subscriber has been provided: 1) access to Knowledge Base Console; and 2) embeddable source code for website	\$2,100

^A Deliverable is dependent on Subscriber's responsibility to make required geocoding / reverse geocoding services publicly accessible and delivered in the standard published by ESRI on their website. At the time of this Agreement, that standard can be found at the URLs below:

<https://developers.arcgis.com/rest/geocode/api-reference/geocoding-find-address-candidates.htm>
<https://developers.arcgis.com/rest/geocode/api-reference/geocoding-reverse-geocode.htm>



Memorandum

To: Mayor Billy Hewes and
Gulfport City Council

From: Karen McCarty, Grants Management
Community Development

Date: 01/08/2018

Subject: Resolution - approving and accepting the 2017 Funding and Grant Agreements for CDBG and HOME Entitlement from the U.S. Dept. of HUD and authorizing the Mayor to execute the same.

Recommendation:

There came on for consideration at a duly constituted meeting of the Mayor and Members of the City Council of the City of Gulfport, Mississippi, held on the ____ day of _____, 2018, the following Resolution:

**A RESOLUTION BY THE GULFPORT CITY COUNCIL
TO APPROVE AGREEMENTS BETWEEN THE U.S. DEPARTMENT OF HOUSING AND
URBAN DEVELOPMENT AND THE CITY OF GULFPORT, FOR CDBG AND HOME
INVESTMENT PARTNERSHIPS FUNDING, TO PROVIDE AFFORDABLE HOUSING IN THE
CITY OF GULFPORT AND TO AUTHORIZE THE MAYOR TO EXECUTE SAID
AGREEMENT**

WHEREAS, the U.S. Department of Housing and Urban Development (HUD) approved the City of Gulfport's Action Plan for Fiscal Year 2017 and authorized the City of Gulfport to receive an allocation of \$655,571.00 in Community Development Block Grant (CDBG) funding and \$326,615.00 in HOME Investment Partnerships funds; and

WHEREAS, the CDBG program and the HOME program provide annual grants to States and local units of government to develop viable urban communities by providing decent housing and a suitable living environment, and by expanding economic opportunities, principally for low and moderate income persons; and

WHEREAS, attached hereto as a part of Exhibit "A" is the proposed Grant Agreement and Funding Approvals between the U.S. Department of Housing and Urban Development and City of Gulfport for the CDBG (HUD-7082) and HOME (HUD-40093) programs necessary to establish a Line of Credit for the Program Year 2017 CDBG and HOME grants.

NOW THEREFORE, BE IT RESOLVED BY THE MAYOR AND CITY COUNCIL OF GULFPORT, MISSISSIPPI, AS FOLLOWS:

SECTION 1. That the matters, facts, and things recited in the Preamble hereto are hereby adopted as the official findings of the Governing Authority.

SECTION 2. That the Grant Agreement and Funding Approvals between the U.S. Department of Housing and Urban Development and City of Gulfport for the CDBG (HUD-7082) and HOME (HUD-

40093) programs be and the same are hereby approved in the form as is found in Exhibit "A" to this resolution, and the Mayor is, hereby, authorized to execute the same on behalf of the City of Gulfport.

SECTION 3. That this Resolution shall be in effect immediately upon its passage and enactment according to law, and shall be spread upon the minutes of the Gulfport City Council.

The above and foregoing Resolution, after having been first reduced to writing and read by the Clerk, was introduced by _____, seconded by _____, and was adopted by the following roll call vote:

AYES

NAYS

ABSENT

WHEREUPON, the President declared the motion carried and the Resolution adopted, this the _____ day of _____, 2018.

(SEAL)

ATTEST:

ADOPTED:

CLERK OF THE COUNCIL

PRESIDENT

The above and foregoing Resolution submitted to and approved by the Mayor, this the _____ day of _____, 2018.

MAYOR

Memorandum – *City of Gulfport...*

Community Development Department

To: Mayor Billy Hewes
John Kelly, Chief Administrative Officer
Council Members—Kenneth 'Truck' Casey, Jr., Ron Roland, Ella Holmes-Hines,
R. B. 'Rusty' Walker, IV, Myles Sharp, Robert 'R. Lee' Flowers, Cara L. Pucheu

CC: Linda Elias, Comptroller

From: Karen C. McCarty,
Federal Programs Administrator *KCM*

Date: January 8, 2018

Please place the following items on the January 16, 2018 Council Agenda;

Resolution to accept the 2017 Funding and Grant Agreements for CDBG and HOME Entitlement from the U. S. Department of Housing and Urban Development and authorize the Mayor to sign all required documents.

2017 CDBG Funding Allocation	\$655,571.00
2017 HOME Funding Allocation	\$326,615.00



U. S. Department of Housing and Urban Development

Gulfport Field Office, Southeast / Caribbean
Dr. A. H. McCoy Federal Building, Room 910
100 West Capitol Street
Gulfport, Mississippi 39269-1096

December 11, 2017

Ms. Karen McCarty
Federal Programs Administrator
City of Gulfport
P.O. Box 59
Gulfport, Mississippi 39205-0017

Dear Ms. McCarty:

On behalf of the U.S. Department of Housing and Urban Development (HUD), I am pleased to announce the City of Gulfport's Action Plan for Fiscal Year 2017 has been approved. The City of Gulfport has been authorized to receive an allocation of **\$655,571** in Community Development Block Grant (CDBG) funding and **\$326,615** in HOME Investment Partnerships funds. The Action Plan covers the 12-month period from January 1, 2017, through December 31, 2017. The Program Year start date is January 1, 2017.

The Community Development Block Grant (CDBG) program provides annual grants to States and local units of government to develop viable urban communities by providing decent housing and a suitable living environment, and by expanding economic opportunities, principally for low- and moderate-income persons.

A primary goal of the Department is to reduce housing discrimination, affirmatively further fair housing through Community Planning and Development (CPD) programs and promote diverse, inclusive communities. To that end, we encourage your community to take all measures necessary to ensure compliance with the Fair Housing requirements associated with these funds.

The HOME program helps to expand the supply of decent, affordable housing to low- and very low-income families by providing grants to States and local governments to fund housing programs that meet local needs and priorities. The Gulfport, Mississippi Community Planning and Development Office (CPD) has approved the Resale/Recapture provisions for the City of Gulfport.

Enclosed are three copies of the Grant Agreement and Funding Approvals for the CDBG (HUD-7082) and HOME (HUD-40093) programs, which constitute the contracts between the U.S. Department of Housing and Urban Development (HUD) and the City of Gulfport for the CDBG and HOME programs. In order to establish a Line of Credit for the Program Year 2017 CDBG and HOME grants, it will be necessary for you to execute and return two copies of the Grant Agreements, retaining one copy of each for your files. Failure to execute and return the Grant Agreements within 30 days of the transmittal date may be deemed a rejection of the grant and cause for HUD to determine that the funds are available for reallocation to other grantees.

HUD's mission is to increase homeownership, support community development and increase access to affordable housing free from discrimination.

You should note particularly any special conditions included in Item 8 of the Funding Approval.

All funds to alleviate drainage problems, including planning, replacement of storm drainage, and construction of streets and sewer facilities, are subject to review under Executive Order (E.O.) 12372, Intergovernmental Review of Federal Programs, and HUD's implementing regulations at 24 CFR Part 52. The Grant Agreement and Funding Approval include special conditions, which also apply to water or sewer activities that you may add by amendment or other revision.

Please note that the 2017 CDBG agreement has seven special conditions included in an addendum. The first identifies the period of performance; the second provides guidance for the applicability of indirect cost payments if requested; the third details the requirement for grantees to comply with the Office of Management and Budget (OMB); the fourth prohibits the use of CDBG funds to support eminent domain unless eminent domain is employed for public use only; the fifth establishes limits on selling, trading or other transference of CDBG funds; the sixth special condition establishes protocol for the planning and/or construction of water or sewer facilities; and the seventh condition identifies conditions under which CDBG funds may be provided to for-profit entities.

Certain activities are subject to the provisions of 24 CFR Part 58 (Environmental Review Procedures for the Community Development Block Grant Program). Funds for such activities may not be obligated or expended, unless HUD has approved the release of funds in writing. A request for the release of funds must be accompanied by an environmental certification. This HUD Form 7015.15 can be completed on line and printed out at HUDClips: <https://www.hud.gov/sites/documents/7015.15.PDF>.

Please remember that all HOME funds must be committed in the Integrated Disbursement and Information System (IDIS) within 24 months and expended within 5 years from the last day of the month in which HUD notifies the City that it has executed the HOME Investment Partnerships Agreement. The Participating Jurisdiction (PJ) must also reserve and commit their 15% set-aside for Community Housing Development Organizations (CHDOs) within 24 months. Please note the change in the definition of commitments. Commitments must be *project specific* for a specified amount of HOME funds within those 24 months. Funds not expended within 5 years, or committed within 2 years, can be recaptured by HUD and will no longer be available to the PJ or the CHDO.

Beginning with FY 2015 formula allocations, funding/commitments and disbursements are made against specific user-defined grant years. This accounting practice will strengthen the linkage between an annual grant allocation and the actual expenditures of those funds, streamlining year-end reconciliation between IDIS and local financial systems.

The CDBG timeliness test date is November 2, 2018. A grantee is considered to be in non-compliance with CDBG timeliness standard, if 60 days prior to the end of its program year there is more than 1.5 times its most recent entitlement grant remaining in the line-of-credit. With the addition of the 2017 funding, the City will have a total of \$1,413,288 in LOCCS, with a ratio of 2.15 percent. Therefore, the City will need to spend at least \$429,931 to

meet the November 2, 2018, timeliness test and remain compliant with CDBG regulations at 24 CFR 570.902(a). Please be advised that 100% of all CDBG funds over the 1.5 performance standard are subject to recapture.

You are reminded that program progress must be recorded in the Integrated Disbursement and Information System (IDIS) on a regular basis, daily, if at all possible. Performance Measurement Indicators must be given and all beneficiary data entered before project completion. Please be sure completion data is recorded in IDIS when a project has been completed. HUD uses this system to obtain beneficiary data and monitor the City's program implementation, progress and performance.

The Jackson, Mississippi Office of Community Planning and Development has approved the City of Gulfport's HOME Resale/Recapture provisions.


If there is a need to delete or add individuals authorized to access the Integrated Disbursement and Information System (IDIS) or make changes, an IDIS Security Access Authorization Form must be prepared, notarized, and returned to this office with the Grant Agreement. You may access and complete the form at:
<http://portal.hud.gov/hudportal/documents/huddoc?id=27055.PDF>.

If there is need to establish or change the depository account to which these grant funds are to be wired, a Direct Deposit Sign-Up Form (SF-1199A) must be completed by you and your financial institution and mailed to this office.

You are reminded the City's Consolidated Annual Performance and Evaluation Report (CAPER) for Program Year 2017 is due in this office by March 30, 2018.

We continue to look forward to working with you and your staff throughout the year. If you have any questions or require any assistance, please contact Claudine Ervin, Community Planning and Development Representative, at 601-608-1793.

Sincerely,

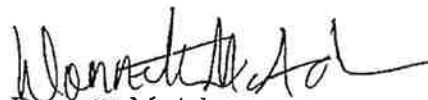

Donnetta McAdoo

Director

Community Planning and
Development Division

Enclosures

cc: The Honorable Billy Hewes, III, Mayor

**Funding Approval and HOME
Investment Partnerships Agreement**
Title II of the National Affordable Housing Act

U.S. Department of Housing and Urban Development
Office of Community Planning and Development

1. Participant Name and Address City Of Gulfport P. O. Box 1780 Gulfport, MS 39501-2025		2. Grant Number: M17-DC280200	
		3a. Tax Identification Number: 646000413	3b. Unique Entity Identifier (formerly DUNS): 083441931
		4. Appropriation Number 86 7/0 0205	5. FY 2017
6. Previous Obligation (Enter "0" for initial FY allocation)			\$0.00
a. Formula Funds		\$326,615.00	
b. Community Housing Development Org. (CHDO) Competitive		\$	
7. Current Transaction (+ or -)			\$326,615.00
a. Formula Funds		\$326,615.00	
1. CHDO (For deobligations only)		\$	
2. Non- CHDO (For deobligations only)		\$	
b. CHDO Competitive Reallocation or Deobligation		\$	
8. Revised Obligation			\$
a. Formula Funds		\$	
b. CHDO Competitive Reallocation		\$	
9. Special Conditions (check applicable box) ☒ Not applicable ☐ Attached		10. Date of Obligation (Congressional Release Date) 12/11/2017	
11. Indirect Cost Rate*		12. Period of Performance: 12/11/2017 - 09/01/2025	


Administering Agency/Dept.	Indirect Cost Rate	Direct Cost Base
—	—%	
—	—%	
—	—%	
—	—%	

* If funding assistance will be used for payment of indirect costs pursuant to 2 CFR 200, Subpart E-Cost Principles, provide the name of the department/agency, its indirect cost rate (including if the de minimis rate is charged per 2 § CFR 200.414), and the direct cost base to which the rate will be applied. Do not include cost rates for subrecipients.

This Agreement between the Department of Housing and Urban Development (HUD) and the Participating Jurisdiction/Entity is made pursuant to the authority of the HOME Investment Partnerships Act (42 U.S.C. 12701 et seq.). The Participating Jurisdiction's /Entity's approved Consolidated Plan submission/Application and the HUD regulations at 24 CFR Part 92 (as is now in effect and as may be amended from time to time) and this HOME Investment Partnership Agreement, form HUD-40093, including any special conditions, constitute part of this Agreement. Subject to the provisions of this Agreement, HUD will make the funds for the Fiscal Year specified, available to the Participating Jurisdiction/Entity upon execution of this Agreement by the parties. All funds for the specified Fiscal Year provided by HUD by formula reallocation are covered by this Agreement upon execution of an amendment by HUD, without the Participating Jurisdiction's execution of the amendment or other consent. HUD's payment of funds under this Agreement is subject to the Participating Jurisdiction's/Entity's compliance with HUD's electronic funds transfer and information reporting procedures issued pursuant to 24 CFR 92.502. To the extent authorized by HUD regulations at 24 CFR Part 92, HUD may, by its execution of an amendment, deobligate funds previously awarded to the Participating Jurisdiction/Entity without the Participating Jurisdiction's/Entity's execution of the amendment or other consent. The Participating Jurisdiction/Entity agrees that funds invested in affordable housing under 24 CFR Part 92 are repayable when the housing no longer qualifies as affordable housing. Repayment shall be made as specified in 24 CFR Part 92. The Participating Jurisdiction agrees to assume all of the responsibility for environmental review, decision making, and actions, as specified and required in regulation at 24 CFR 92.352 and 24 CFR Part 58.

The Grantee shall comply with requirements established by the Office of Management and Budget (OMB) concerning the Universal Numbering System and System for Award Management (SAM) requirements in Appendix A to 2 CFR part 25, and the Federal Funding Accountability and Transparency Act (FFATA) in Appendix A to 2 CFR part 170.

The Period of Performance for the funding assistance shall begin on the date specified in item 12 and shall end on September 1st of the 5th fiscal year after the expiration of the period of availability for obligation. Funds remaining in the account will be cancelled and thereafter not available for obligation or expenditure for any purpose. Per 31 U.S.C. 1552. The grantee shall not incur any obligations to be paid with such assistance after the end of the Period of Performance.

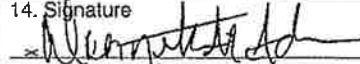13. For the U.S. Department of HUD (Name and Title of Authorized Official) Donnetta McAdoo - HUD Community Planning and Development Director		14. Signature 	15. Date 12/11/17
16. For the Participating Jurisdiction/Entity (Name and Title of Authorized Official) Billy Hewes, III Mayor		17. Signature	18. Date / /

19. Check one:

☒ Initial Agreement ☐ Amendment #

20. Funding Information:	HOME		
Source of Funds	Appropriation Code	PAS Code	Amount
2017	867/00205	HMF	\$322,973.00
2015	865/80205	HMF	\$1,263.00
2016	866/90205	HMF	\$1,924.00
2016x	86X0205 - 16	HMF	\$ 388.00
2017x	86X0205 - 17	HMF	\$ 67.00

Funding Approval/Agreement


Title I of the Housing and Community
Development Act (Public Law 930383)
HI-00515R of 20515R

U.S. Department of Housing and Urban Development
Office of Community Planning and Development
Community Development Block Grant Program

OMB Approval No. 2506-0193
exp 5/31/2018

1. Name of Grantee (as shown in item 5 of Standard Form 424) City Of Gulfport	3a. Grantee's 9-digit Tax ID Number 646000413	3b. Grantee's 9-digit DUNS Number 083441931
2. Grantee's Complete Address (as shown in item 5 of Standard Form 424) P. O. Box 1780 Gulfport, MS 39501-2025 HUD Appropriation: 866/60162 & 867/90162	4. Date use of funds may begin	6a. Amount Approved \$655,571.00
	5a. Project/Grant No. 1 B-17-MC-28-0002	6b. Amount Approved
	5b. Project/Grant No. 2	

Grant Agreement: This Grant Agreement between the Department of Housing and Urban Development (HUD) and the above named Grantee is made pursuant to the authority of Title I of the Housing and Community Development Act of 1974, as amended. (42 USC 5301 et seq.). The Grantee's submissions for Title I assistance, the HUD regulations at 24 CFR Part 570 (as now in effect and as may be amended from time to time), and this Funding Approval, including any special conditions, constitute part of the Agreement. Subject to the provisions of this Grant Agreement, HUD will make the funding assistance specified here available to the Grantee upon execution of the Agreement by the parties. The funding assistance specified in the Funding Approval may be used to pay costs incurred after the date specified in item 4 above provided the activities to which such costs are related are carried out in compliance with all applicable requirements. Pre-agreement costs may not be paid with funding assistance specified here unless they are authorized in HUD regulations or approved by waiver and listed in the special conditions to the Funding Approval. The Grantee agrees to assume all of the responsibilities for environmental review, decision making, and actions, as specified and required in regulations issued by the Secretary pursuant to Section 104(g) of Title I and published in 24 CFR Part 58. The Grantee further acknowledges its responsibility for adherence to the Agreement by sub-recipient entities to which it makes funding assistance hereunder available.

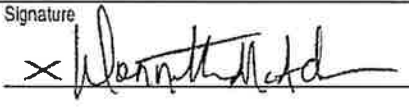U.S. Department of Housing and Urban Development (By Name) Donnetta McAdoo	Grantee Name City Of Gulfport, Billy Hewes, III
Title CPD Director	Title Mayor
Signature 	Signature
Date (mm/dd/yyyy) 12/11/17	Date (mm/dd/yyyy)

7. Category of Title I Assistance for this Funding Action: Entitlement, Sec 106(b)	8. Special Conditions (check one) ☐ None ☒ Attached	9a. Date HUD Received Submission 11/15/2016 9b. Date Grantee Notified 12/11/2017 9c. Date of Start of Program Year 01/01/2017	10. check one ☒ a. Orig. Funding Approval ☐ b. Amendment Amendment Number
11. Amount of Community Development Block Grant			
a. Funds Reserved for this Grantee		FY (2017) \$608,953.00	FY (2016) \$46,618.00
b. Funds now being Approved			
c. Reservation to be Cancelled (11a minus 11b)			

12a. Amount of Loan Guarantee Commitment now being Approved N/A	12b. Name and complete Address of Public Agency City Of Gulfport P. O. Box 1780 Gulfport, MS 39501-2025
Loan Guarantee Acceptance Provisions for Designated Agencies: The public agency hereby accepts the Grant Agreement executed by the Department of Housing and Urban Development on the above date with respect to the above grant number(s) as Grantee designated to receive loan guarantee assistance, and agrees to comply with the terms and conditions of the Agreement, applicable regulations, and other requirements of HUD now or hereafter in effect, pertaining to the assistance provided it.	12c. Name of Authorized Official for Designated Public Agency
	Title
	Signature

HUD Accounting use Only

Batch	TAC	Program	Y	A	Reg	Area	Document No.	Project Number	Category	Amount	Effective Date (mm/dd/yyyy)	F
	153											
	176											
			Y					Project Number		Amount		
			Y					Project Number		Amount		

Date Entered PAS (mm/dd/yyyy)	Date Entered LOCCS (mm/dd/yyyy)	Batch Number	Transaction Code	Entered By	Verified By
-------------------------------	---------------------------------	--------------	------------------	------------	-------------

8. Special Conditions.

- (a) The period of performance for the funding assistance specified in the Funding Approval ("Funding Assistance") shall begin on the date specified in item 4 and shall end on September 1, 2024. The Grantee shall not incur any obligations to be paid with such assistance after September 1, 2024.
- (b) If Funding Assistance will be used for payment of indirect costs pursuant to 2 CFR 200, Subpart E - Cost Principles, attach a schedule in the format set forth below to the executed Grant Agreement that is returned to HUD. The schedule shall identify each department/agency that will carry out activities with the Funding Assistance, the indirect cost rate applicable to each department/agency (including if the de minimis rate is charged per 2 CFR §200.414), and the direct cost base to which the rate will be applied. Do not include indirect cost rates for subrecipients.

<u>Administering Department/Agency</u>	<u>Indirect cost rate</u>	<u>Direct Cost Base</u>
_____	_____ %	_____
_____	_____ %	_____
_____	_____ %	_____

- (c) In addition to the conditions contained on form HUD 7082, the grantee shall comply with requirements established by the Office of Management and Budget (OMB) concerning the Dun and Bradstreet Data Universal Numbering System (DUNS), the System for Award Management (SAM.gov), and the Federal Funding Accountability and Transparency Act as provided in 2 CFR part 25, Universal Identifier and Central Contractor Registration, and 2 CFR part 170, Reporting Subaward and Executive Compensation Information.
- (d) The grantee shall ensure that no CDBG funds are used to support any Federal, State, or local projects that seek to use the power of eminent domain, unless eminent domain is employed only for a public use. For the purposes of this requirement, public use shall not be construed to include economic development that primarily benefits private entities. Any use of funds for mass transit, railroad, airport, seaport or highway projects as well as utility projects which benefit or serve the general public (including energy-related, communication-related, water-related and wastewater-related infrastructure), other structures designated for use by the general public or which have other common-carrier or public-utility functions that serve the general public and are

subject to regulation and oversight by the government, and projects for the removal of an immediate threat to public health and safety or brownfield as defined in the Small Business Liability Relief and Brownfields Revitalization Act (Public Law 107-118) shall be considered a public use for purposes of eminent domain.

- (e) The Grantee or unit of general local government that that indirectly receives CDBG funds may not sell, trade, or otherwise transfer all or any such portion of such funds to another such entity in exchange for any other funds, credits or non-Federal considerations, but must use such funds for activities eligible under title I of the Act.
- (f) E.O. 12372-Special Contract Condition - Notwithstanding any other provision of this agreement, no funds provided under this agreement may be obligated or expended for the planning or construction of water or sewer facilities until receipt of written notification from HUD of the release of funds on completion of the review procedures required under Executive Order (E.O.) 12372, Intergovernmental Review of Federal Programs, and HUD's implementing regulations at 24 CFR Part 52. The recipient shall also complete the review procedures required under E.O. 12372 and 24 CFR Part 52 and receive written notification from HUD of the release of funds before obligating or expending any funds provided under this agreement for any new or revised activity for the planning or construction of water or sewer facilities not previously reviewed under E.O. 12372 and implementing regulations.
- (g) CDBG funds may not be provided to a for-profit entity pursuant to section 105(a)(17) of the Act unless such activity or project has been evaluated and selected in accordance with Appendix A to 24 CFR 570 - "Guidelines and Objectives for Evaluating Project Costs and Financial Requirements." (Source - P.L. 113-235, Consolidated and Further Continuing Appropriations Act, 2015, Division K, Title II, Community Development Fund).



Memorandum

To: Mayor Billy Hewes and
Gulfport City Council

From: Ronda Cole, Clerk of Council
Legal

Date: 01/11/2018

Subject: Resolution - approving Memorandum of Understanding with Langley Productions, Inc., and authorizing the Mayor (or designee) to execute the same.

Recommendation:

There came on for consideration at a duly constituted meeting of the Mayor and Members of the City Council of the City of Gulfport, Mississippi, held on the ____ day of _____, 2018, the following Resolution:

**A RESOLUTION BY THE GULFPORT CITY COUNCIL
TO APPROVE THE EXECUTION OF MEMORANDUM OF UNDERSTANDING AND
AGREEMENT WITH LANGLEY PRODUCTIONS, INC. AND TO AUTHORIZE
THE MAYOR AND/OR CHIEF OF POLICE TO EXECUTE SAID AGREEMENT**

WHEREAS, Langley Productions, Inc. (“Langley”) desires to consider filming and production of one or more episodes of “COPS” within the City of Gulfport, Mississippi but in order to do so, Langley requires that the City of Gulfport execute the Memorandum of Understanding/Agreement attached hereto as Exhibit “A” or one in substantive form similar to this; and

WHEREAS, the proposed Memorandum of Understanding/Agreement with Langley, to the extent that is approved by the City of Gulfport’s Legal Department, is hereby approved and the Mayor and/or the City’s Chief of Police is authorized to execute the same on behalf of the City.

NOW THEREFORE, BE IT RESOLVED BY THE MAYOR AND CITY COUNCIL OF GULFPORT, MISSISSIPPI, AS FOLLOWS:

SECTION 1. That the matters, facts, and things recited in the Preamble hereto are hereby adopted as the official findings of the Governing Authority.

SECTION 2. That the Memorandum of Understanding/Agreement as approved by Langley Productions, Inc., be and it is hereby approved in substantially the same form as is found in Exhibit “A” to this Resolution, provided the same is approved by the City’s Legal Department, and the Mayor and/or the City’s Chief of Police is, hereby, authorized to execute the same on behalf of the City of Gulfport.

SECTION 3. That this Resolution shall be in effect immediately upon its passage and enactment according to law, or at the earliest date of effect under law, and shall be spread upon the minutes of the Gulfport City Council.

The above and foregoing Resolution, after having been first reduced to writing and read by the Clerk, was introduced by _____, seconded by _____, and was adopted by the following roll call vote:

AYES

NAYS

ABSENT

WHEREUPON, the President declared the motion carried and the Resolution adopted, this the _____ day of _____, 2018.

(SEAL)

ATTEST:

ADOPTED:

CLERK OF THE COUNCIL

PRESIDENT

The above and foregoing Resolution submitted to and approved by the Mayor, this the _____ day of _____, 2018.

MAYOR



December 20, 2017

Leonard Papania, Chief of Police
%: Sgt. Clayton Fulks
Gulfport Police Department
2220 15th Street
Gulfport, MS 39501

Chief Papania,

This letter will confirm our understanding of conditions under which Langley Productions, Inc. ("LP") will produce episodes of COPS with the cooperation of the **Gulfport Police Department** ("Department"):

1. The Department will be fully consulted in advance of LP filming, after which the Department will allow LP reasonable access to officers and situations such officers encounter.
2. All LP film activity will be subject to and under control of the Department officer in charge. LP agrees that it will not interfere with the officers' regular work obligations and/or the efficient operation of the Department. LP, its agents and employees, will at all times obey the commands and directions of any Department officer for health, safety, security or operational reasons.
3. LP recognizes that some officers and citizens may refuse to be filmed and that the Department has no obligation to compel them to do so. LP agrees that all filming of Department personnel will be undertaken with the employees' consent and that no employee will be compensated by LP for any time, effort or other cooperation expended on the program.
4. LP grants Department the right to review and comment on completed rough cuts prior to "on-lining" for broadcast for purposes of accuracy, protection of nonpublic information and investigatory techniques and otherwise for the protection of the public trust. LP agrees to provide the Department's Designated Officer with copies of each segment no less than twenty (20) working days prior to segment on-lining. In consideration of the time-sensitive nature of LP delivery requirements, Department agrees to provide any notes regarding substantive segment content within ten (10) working days of receipt of the proposed segment. LP agrees to abide by the determination of the Department and to remove or revise portions of the segment as the Department deems necessary.



5. LP understands that it is operating as an independent contractor and is not an employee or agent of the Department. LP agrees that it shall indemnify, defend and hold harmless, the Department, its officers, agents, employees and administrators from and against any and all claims for damage and liability for injury to or death of persons and for damage to or destruction of property arising out of the acts or omissions of LP, its employees and/or agents with regard to LP's filming, and shall pay the reasonable cost of defending lawsuits resulting therefrom, including, but not limited to, reasonable attorneys' fees, court costs and any judgment awarded to a third party as the result of such suit. In accordance with the foregoing, LP also agrees to indemnify, defend and hold harmless the Department from and against all claims related to intellectual property claims arising out LP's filming activities. Notwithstanding the foregoing, LP shall not be responsible for any claims, damage, destruction or other liability arising from the acts or omissions of Department, its officers, agents or administrators or any other act or omission outside of its control.

6. The City of Gulfport, Mississippi shall be named an additional insured on LP's Comprehensive General Liability Insurance Policy, which shall be written up to a minimum of \$1,000,000.00 in coverage with respect to federal law claims and those claims under state law that may be outside the scope of Miss. Code Ann. § 11-46-1, et seq. (Rev. 2012), it being the intention of the parties not to exceed or increase the applicable statutory cap of recovery/damages under Mississippi's Tort Claims Act (Miss. Code Ann. § 11-46-1, et seq. (Rev. 2012)). LP's insurance coverage shall be primary insurance with respect to the Department, its officers, agents, employees and administrators. Any insurance or self-insurance maintained by the Department, its officers, agents, employees or administrators shall be, where applicable, in excess of LP's insurance, and shall not contribute with it.

7. It is understood, agreed, and acknowledged that nothing in this agreement in any way waives, limits, or precludes any defense, exemption from liability, or immunity conferred upon or provided or available to the City of Gulfport, Mississippi or any of its employees, officials, or agents, including, but not limited to, those set forth in Miss. Code Ann. § 11-46-9(1) (Rev. 2012), qualified immunity, etc. It is further understood, agreed, and acknowledged that no such waiver, limitation, or preclusion to any extent or effect shall occur notwithstanding the fact that individuals may be requested to sign, and in fact do execute, any separate release (e.g., form "Personal Release") or similar agreement for LP or its agents or representatives.

Accepted and Agreed:

Zach Ragsdale
Producer, COPS
LANGLEY PRODUCTIONS, INC.

Leonard Papania, Chief of Police
Gulfport Police Department



Memorandum

To: Mayor Billy Hewes and
Gulfport City Council

From: Margaret Murdock, Assistant Attorney
Leisure Services

Date: 01/04/2018

Subject: Resolution - approving public display of fireworks at the culmination of the Sounds by the Sea, Harrison County concert event, and for related purposes.

Recommendation:

There came on for consideration at a duly constituted meeting of the Mayor and Members of the City Council of the City of Gulfport, Mississippi, held on the ____ day of _____, 2018, the following Resolution:

**A RESOLUTION BY THE GULFPORT CITY COUNCIL APPROVING
PUBLIC DISPLAY OF FIREWORKS AT THE CULMINATION
OF THE SOUNDS BY THE SEA HARRISON COUNTY CONCERT
EVENT, AND FOR RELATED PURPOSES**

WHEREAS, the Gulf Coast Symphony Orchestra is hosting the Sounds by the Sea Harrison County concert event in Jones Park in the City of Gulfport, Mississippi on May 26, 2018; and

WHEREAS, this event, which is free to attend, is open to the general public, provides a public good to the citizens of the City of Gulfport and the entire Gulf Coast and culminates with a public display of fireworks; and

WHEREAS, the City Council finds that it is in the best interest of the City to approve, and permit this public display of fireworks.

NOW THEREFORE, BE IT RESOLVED BY THE MAYOR AND CITY COUNCIL OF THE CITY OF GULFPORT, MISSISSIPPI, AS FOLLOWS, TO WIT:

Section 1. That the matters, facts and things recited in the Preamble hereto are hereby adopted as the official findings of the Governing Authority.

Section 2. That, pursuant to Code of Ordinances, Section 10-55(c), the Gulf Coast Symphony Orchestra is granted this written permit for a public display of fireworks at the culmination of the Sounds by the Sea Harrison County concert event on May 26, 2018, at or near Jones park in the City of Gulfport.

Section 3. That this Resolution be, and it is hereby ordered to be spread on the minutes of the governing Authority, and to be in full force and effect immediately upon its passage and enactment according to law.

The above and foregoing Resolution, after having been first reduced to writing and ready by the Clerk, was introduced by _____, seconded by _____, and was adopted by the following roll call vote:

AYES

NAYS

ABSENT

WHEREUPON, the President declared the motion carried and the Resolution adopted this the _____ day of _____, 2018.

(SEAL)

ATTEST:

ADOPTED:

CLERK OF THE COUNCIL

PRESIDENT

The above and foregoing Ordinance was submitted to and approved by the Mayor, this the _____ day of _____, 2018.

APPROVED:

MAYOR



Memorandum

To: Mayor Billy Hewes and
Gulfport City Council

From: Margaret Murdock, Assistant Attorney
Police Department

Date: 01/08/2018

Subject: Resolution - declaring certain and various firearms and other items of personal property to be surplus property which is no longer used or needed by the municipality and declared to have no value to the municipality and authorizing trade of said items of municipal personal property and for related purposes.

Recommendation:

There came on for consideration at a duly constituted meeting of the Mayor and Members of the City Council of the City of Gulfport, Mississippi, held on the ____ day of _____, 2018, the following Resolution:

**A RESOLUTION BY THE GULFPORT CITY COUNCIL DECLARING
CERTAIN AND VARIOUS FIREARMS AND OTHER ITEMS OF PERSONAL
PROPERTY TO BE SURPLUS PROPERTY WHICH IS NO LONGER USED OR
NEEDED BY THE MUNICIPALITY AND DECLARED TO HAVE NO VALUE TO THE
MUNICIPALITY AND AUTHORIZING TRADE OF SAID ITEMS OF MUNICIPAL
PERSONAL PROPERTY**

WHEREAS, the City of Gulfport is in possession of certain and various firearms (200 Glock Generation 4 Model 17 with Trijicon night sights as more fully outlined, described and delineated in the asset list attached hereto that it desires to dispose of via trade (please note, the night sights are not separately listed as they came as a part of the weapons); and

WHEREAS, the aforementioned firearms and sights are no longer of any use to the City of Gulfport because of their age, condition or other factors specific to each firearm and it would promote the best interest of the City of Gulfport to dispose of the listed firearms by trade; and

WHEREAS, the Governing Authority of the City of Gulfport according to § 21-17-1 and of the Mississippi Code of 1972, as amended, is vested with authority to determine when personal property belonging to the municipality is surplus, and to make disposition thereof; and

WHEREAS, the City of Gulfport proposes to trade the aforementioned firearms for 200 new Glock Generation 5 Model 17 via a firearm for firearm exchange at no cost to the City; and

WHEREAS, the Generation 4 Model 17 weapons are equipped with Trijicon fixed night sights for Glock weapons, and Glock proposed to provide, with the General 5 Model 17 weapons, Ameri-Glo Bold night sights cost of \$15,000.00 less trade in credit of \$9,000.00 for a total final cost of \$6,000.00; and

WHEREAS, the Governing Authority of the City of Gulfport finds that the listed weapons as found in Exhibit “A” hereto are of no further value to the City of Gulfport due to their condition, age or other factors specific to each weapon and that disposal of the same via trade as

set forth herein would promote the best interest of the City of Gulfport and further finds that the City of Gulfport is authorized to trade the 200 Glock Generation 4 Model 17 weapons for 200 Glock Generation 5 Model 17 weapons at no cost to the City and trade 200 Trijicon night sights for 200 Ameri-Glo Bold night sights at a final cost of \$6,000.00 (which takes into account trade credit) and further finds that it is in the best interest of the City of Gulfport that the aforementioned weapons and other items of personal property be hereby conveyed, sold and assigned as the same is surplus personal property belonging to the City of Gulfport.

**NOW THEREFORE, BE IT RESOLVED BY THE MAYOR AND CITY
COUNCIL OF THE CITY OF GULFPORT, MISSISSIPPI, AS FOLLOWS, TO WIT:**

Section 1. That the matters, facts and things recited in the Preamble hereto are hereby adopted as the official findings of the Governing Authority.

Section 2. That the listed weapons and other items of municipal personal property, due to their age, condition, or other factors specific to each piece of personal property are hereby declared to be surplus personal property of the City of Gulfport, having no value to the City and being a burden to the City of Gulfport.

Section 3. That the weapons and other items of Municipal personal property be, and they are hereby authorized for trade in, as set forth herein, and the Mayor is hereby authorized and empowered to sign and execute any and all documents that may be required to record such transfer of the ownership of the various pieces of personal property.

Section 4. That this Resolution be, and it is hereby ordered to be spread on the minutes of the governing Authority, and to be in full force and effect immediately upon its passage and enactment according to law.

The above and foregoing Resolution, after having been first reduced to writing and ready by the Clerk, was introduced by _____, seconded by _____, and was adopted by the following roll call vote:

AYES

NAYS

ABSENT

WHEREUPON, the President declared the motion carried and the Resolution adopted
this the _____ day of _____, 2018.

(SEAL)

ATTEST:

ADOPTED:

CLERK OF THE COUNCIL

PRESIDENT

The above and foregoing Resolution submitted to and approved by the Mayor, this the
_____ day of _____, 2018.

MAYOR

Department Property Report - GULFPORT POLICE DEPARTMENT

Sorted by Item, Description
Agency : GPT POLICE

Sub-Category : GLOCK 17

Description	Inv. #	Ser. #
GLOCK 17 SN/BERK433	19000	BERK433
GLOCK 17 SN/BERK434	19001	BERK434
GLOCK 17 SN/BERK435	19002	BERK435
GLOCK 17 SN/BERK436	19003	BERK436
GLOCK 17 SN/BERK437	19004	BERK437
GLOCK 17 SN/BERK438	19005	BERK438
GLOCK 17 SN/BERK439	19006	BERK439
GLOCK 17 SN/BERK440	19007	BERK440
GLOCK 17 SN/BERK441	19008	BERK441
GLOCK 17 SN/BERK442	19009	BERK442
GLOCK 17 SN/BERK443	19010	BERK443
GLOCK 17 SN/BERK444	19011	BERK444
GLOCK 17 SN/BERK445	19012	BERK445
GLOCK 17 SN/BERK446	19013	BERK446
GLOCK 17 SN/BERK447	19014	BERK447
GLOCK 17 SN/BERK448	19015	BERK448
GLOCK 17 SN/BERK449	19016	BERK449
GLOCK 17 SN/BERK450	19017	BERK450

GLOCK 17	SN/BERK451	19018	BERK451
GLOCK 17	SN/BERK452	19019	BERK452
GLOCK 17	SN/BERK453	19020	BERK453
GLOCK 17	SN/BERK454	19399	BERK454
GLOCK 17	SN/BERK455	19021	BERK455
GLOCK 17	SN/BERK456	19022	BERK456
GLOCK 17	SN/BERK457	19023	BERK457
Description Inv. # Ser. #			
GLOCK 17	SN/BERK458	19024	BERK458
GLOCK 17	SN/BERK459	19025	BERK459
GLOCK 17	SN/BERK460	19026	BERK460
GLOCK 17	SN/BERK461	19027	BERK461
GLOCK 17	SN/BERK463	19028	BERK463
GLOCK 17	SN/BERK464	19029	BERK464
GLOCK 17	SN/BERK465	19030	BERK465
GLOCK 17	SN/BERK466	19031	BERK466
GLOCK 17	SN/BERK467	19032	BERK467
GLOCK 17	SN/BERK468	19033	BERK468
GLOCK 17	SN/BERK469	19034	BERK469
GLOCK 17	SN/BERK470	19035	BERK470
GLOCK 17	SN/BERK471	19036	BERK471

GLOCK 17 SN/BERK472 19037 BERK472

GLOCK 17 SN/BERK473 19038 BERK473

GLOCK 17 SN/BERK474 19039 BERK474

GLOCK 17 SN/BERK475 19040 BERK475

GLOCK 17 SN/BERK476 19041 BERK476

GLOCK 17 SN/BERK477 19042 BERK477

GLOCK 17 SN/BERK478 19043 BERK478

GLOCK 17 SN/BERK479 19044 BERK479

GLOCK 17 SN/BERK481 19045 BERK481

GLOCK 17 SN/BERK482 19046 BERK482

GLOCK 17 SN/BERK483 19047 BERK483

GLOCK 17 SN/BERK484 19048 BERK484

GLOCK 17 SN/BERK485 19049 BERK485

GLOCK 17 SN/BERK486 19050 BERK486

GLOCK 17 SN/BERK487 19051 BERK487

GLOCK 17 SN/BERK488 19052 BERK488

Description **Inv. #** **Ser. #**
GLOCK 17 SN/BERK489 19053 BERK489

GLOCK 17 SN/BERK490 19054 BERK490

GLOCK 17 SN/BERK491 19055 BERK491

GLOCK 17 SN/BERK492 19056 BERK492

GLOCK 17	SN/BERK493	19057	BERK493
GLOCK 17	SN/BERK494	19058	BERK494
GLOCK 17	SN/BERS165	19059	BERS165
GLOCK 17	SN/BERS166	19060	BERS166
GLOCK 17	SN/BERS167	19061	BERS167
GLOCK 17	SN/BERS168	19062	BERS168
GLOCK 17	SN/BERS169	19063	BERS169
GLOCK 17	SN/BERS170	19064	BERS170
GLOCK 17	SN/BERS171	19065	BERS171
GLOCK 17	SN/BERS172	19066	BERS172
GLOCK 17	SN/BERS173	19067	BERS173
GLOCK 17	SN/BERS174	19068	BERS174
GLOCK 17	SN/BERS175	19069	BERS175
GLOCK 17	SN/BERS176	19070	BERS176
GLOCK 17	SN/BERS177	19071	BERS177
GLOCK 17	SN/BERS178	19072	BERS178
GLOCK 17	SN/BERS179	19073	BERS179
GLOCK 17	SN/BERS180	19074	BERS180
GLOCK 17	SN/BERS181	19075	BERS181
GLOCK 17	SN/BERS182	19076	BERS182
GLOCK 17	SN/BERS183	19077	BERS183

GLOCK 17	SN/BERS184	19078	BERS184
GLOCK 17	SN/BERS185	19079	BERS185
GLOCK 17	SN/BERS186	19080	BERS186
GLOCK 17	SN/BERS187	19081	BERS187
Description Inv. # Ser. #			
GLOCK 17	SN/BERS188	19082	BERS188
GLOCK 17	SN/BERS189	19083	BERS189
GLOCK 17	SN/BERS190	19084	BERS190
GLOCK 17	SN/BERS191	19085	BERS191
GLOCK 17	SN/BERS192	19086	BERS192
GLOCK 17	SN/BERS193	19087	BERS193
GLOCK 17	SN/BERS194	19088	BERS194
GLOCK 17	SN/BERS195	19089	BERS195
GLOCK 17	SN/BERS196	19090	BERS196
GLOCK 17	SN/BERS197	19091	BERS197
GLOCK 17	SN/BERS198	19092	BERS198
GLOCK 17	SN/BERS199	19093	BERS199
GLOCK 17	SN/BERS200	19094	BERS200
GLOCK 17	SN/BERS201	19095	BERS201
GLOCK 17	SN/BERS202	19096	BERS202
GLOCK 17	SN/BERS203	19097	BERS203

GLOCK 17	SN/BERS822	19098	BERS822
GLOCK 17	SN/BEZM748	19099	BEZM748
GLOCK 17	SN/BEZM821	19100	BEZM821
GLOCK 17	SN/BEZM822	19101	BEZM822
GLOCK 17	SN/BEZM823	19102	BEZM823
GLOCK 17	SN/BEZM824	19103	BEZM824
GLOCK 17	SN/BEZM825	19104	BEZM825
GLOCK 17	SN/BEZM826	19105	BEZM826
GLOCK 17	SN/BEZM827	19106	BEZM827
GLOCK 17	SN/BEZM828	19107	BEZM828
GLOCK 17	SN/BEZM829	19108	BEZM829
GLOCK 17	SN/BEZM830	19109	BEZM830
GLOCK 17	SN/BEZM831	19110	BEZM831
Description			
		Inv. #	Ser. #
GLOCK 17	SN/BEZM832	19111	BEZM832
GLOCK 17	SN/BEZM833	19112	BEZM833
GLOCK 17	SN/BEZM834	19113	BEZM834
GLOCK 17	SN/BEZM835	19114	BEZM835
GLOCK 17	SN/BEZM836	19115	BEZM836
GLOCK 17	SN/BEZM837	19116	BEZM837
GLOCK 17	SN/BEZM838	19117	BEZM838

GLOCK 17	SN/BEZM839	19118	BEZM839
GLOCK 17	SN/BEZM840	19119	BEZM840
GLOCK 17	SN/BEZM841	19120	BEZM841
GLOCK 17	SN/BEZM842	19121	BEZM842
GLOCK 17	SN/BEZM843	19122	BEZM843
GLOCK 17	SN/BEZM844	19123	BEZM844
GLOCK 17	SN/BEZM845	19124	BEZM845
GLOCK 17	SN/BEZM846	19125	BEZM846
GLOCK 17	SN/BEZM847	19126	BEZM847
GLOCK 17	SN/BEZM848	19127	BEZM848
GLOCK 17	SN/BEZM849	19128	BEZM849
GLOCK 17	SN/BEZM850	19129	BEZM850
GLOCK 17	SN/BEZP275	19130	BEZP275
GLOCK 17	SN/BEZP276	19131	BEZP276
GLOCK 17	SN/BEZP277	19132	BEZP277
GLOCK 17	SN/BEZP278	19133	BEZP278
GLOCK 17	SN/BEZP279	19134	BEZP279
GLOCK 17	SN/BEZP280	19135	BEZP280
GLOCK 17	SN/BEZP281	19136	BEZP281
GLOCK 17	SN/BEZP282	19137	BEZP282
GLOCK 17	SN/BEZP283	19138	BEZP283

Description	Inv. #	Ser. #
GLOCK 17 SN/BEZP284	19139	BEZP284
GLOCK 17 SN/BEZP286	19140	BEZP286
GLOCK 17 SN/BEZP287	19141	BEZP287
GLOCK 17 SN/BEZP288	19142	BEZP288
GLOCK 17 SN/BEZP289	19143	BEZP289
GLOCK 17 SN/BEZP290	19144	BEZP290
GLOCK 17 SN/BEZP291	19145	BEZP291
GLOCK 17 SN/BEZP292	19146	BEZP292
GLOCK 17 SN/BEZP294	19147	BEZP294
GLOCK 17 SN/BEZP295	19148	BEZP295
GLOCK 17 SN/BEZP296	19149	BEZP296
GLOCK 17 SN/BEZP297	19150	BEZP297
GLOCK 17 SN/BEZP298	19151	BEZP298
GLOCK 17 SN/BEZP299	19152	BEZP299
GLOCK 17 SN/BEZP300	19153	BEZP300
GLOCK 17 SN/BEZP301	19154	BEZP301
GLOCK 17 SN/BEZP302	19155	BEZP302
GLOCK 17 SN/BEZP303	19156	BEZP303
GLOCK 17 SN/BEZP304	19157	BEZP304
GLOCK 17 SN/BEZP305	19158	BEZP305

GLOCK 17 SN/BEZP306 19159 BEZP306

GLOCK 17 SN/BEZP307 19160 BEZP307

GLOCK 17 SN/BEZP308 19161 BEZP308

GLOCK 17 SN/BEZP309 19162 BEZP309

GLOCK 17 SN/BEZP310 19163 BEZP310

GLOCK 17 SN/BEZP311 19164 BEZP311

GLOCK 17 SN/BEZP312 19165 BEZP312

GLOCK 17 SN/BEZP313 19166 BEZP313

GLOCK 17 SN/BEZP314 19167 BEZP314

GLOCK 17 SN/BEZP315 19168 BEZP315

Description	Inv. #	Ser. #
GLOCK 17 SN/BEZP316	19169	BEZP316

GLOCK 17 SN/BEZP317 19170 BEZP317

GLOCK 17 SN/BEZP318 19171 BEZP318

GLOCK 17 SN/BEZP319 19172 BEZP319

GLOCK 17 SN/BEZP320 19173 BEZP320

GLOCK 17 SN/BEZP321 19174 BEZP321

GLOCK 17 SN/BEZP322 19175 BEZP322

GLOCK 17 SN/BEZP323 19176 BEZP323

GLOCK 17 SN/BEZP324 19177 BEZP324

GLOCK 17	SN/BEZP325	19178	BEZP325
GLOCK 17	SN/BEZP326	19179	BEZP326
GLOCK 17	SN/BEZP327	19180	BEZP327
GLOCK 17	SN/BEZP328	19181	BEZP328
GLOCK 17	SN/BEZP329	19182	BEZP329
GLOCK 17	SN/BEZP330	19183	BEZP330
GLOCK 17	SN/BEZP331	19184	BEZP331
GLOCK 17	SN/BEZP332	19185	BEZP332
GLOCK 17	SN/BEZP333	19186	BEZP333
GLOCK 17	SN/BEZP334	19187	BEZP334
GLOCK 17	SN/BEZP335	19188	BEZP335
GLOCK 17	SN/BEZP336	19189	BEZP336
GLOCK 17	SN/BEZP337	19190	BEZP337
GLOCK 17	SN/BEZP338	19191	BEZP338
GLOCK 17	SN/BEZP339	19192	BEZP339
GLOCK 17	SN/BEZP340	19193	BEZP340
GLOCK 17	SN/BEZP341	19194	BEZP341
GLOCK 17	SN/BEZP342	19195	BEZP342
GLOCK 17	SN/BEZP343	19196	BEZP343
GLOCK 17	SN/BEZP495	19197	BEZP495

Description
GLOCK 17 SN/BEZP496

Inv. #
19198

Ser. #
BEZP496

Company/Firm Name	GLOCK Inc.
Authorized Representative-sign	
Authorized Representative-print	Charles A. Sumner
Phone Number	662-255-1873
Facsimile Number	
Email	Charles A. Sumner



218 FOUR PARK RD
LAFAYETTE LA 70507
337-896-3667

www.barneypolicesupplies.com

QUOTE

Page 1 of 1

ORIG DATE: 12-20-2017 09:20:31
QUOTE: 00121777
Order/4473#:

STORE/REG: 1-LAF / 119
CLERK: CALEB M.

Customer Bill To:

CITY OF GULFPORT PD
CITY OF GULFPORT PD
2220 15TH STREET

GULFPORT MS 39501
Phone: 228-868-5919
Email: CNECAISE@GULFPORT-MS.GOV
Cust. Acct # 100725

Sales Person Name
CHRISTOPHER

Customer Ship/Deliver to:



6

Terms
NET 30

Ship/Deliver Via
In Store

Req. Ship Date

Purchase Order

NICS/CCW/FFL #
DLOF

NICS/FFL DATE
08/31/2020

Item Number Brand	Size Item Description	Attr1	Color	Unit Price	QTY	Total \$'s Extended	Qty OnHand	NOTE: Quantities on Hand are estimates and NOT guaranteed due to on going sales and computer errors.
----------------------	--------------------------	-------	-------	------------	-----	------------------------	---------------	---

AGGL352-2 \$75.00 200 \$15,000.00 0

AMERIGLO SITE,NIGHT,BOLD,3-DOT,U-NOTCH,SERRATED REAR

Brand: AMERIGLO Style: AGGL352-2 Desc: SITE,NIGHT,BOLD,3-DOT,U-NOTCH,SERRATED REAR Size: Attr1: Attr2:

Total Units: 200

Total Weight (lbs.): 0.00

Sub total: \$15,000.00

Shipping: \$0.00

State Tax1: \$0.00

Local Tax2: \$0.00

Total: \$15,000.00

This QUOTE is valid for 30 days!

*** OFFICE Original ***

PLEASE NOTE In the event ordered quantities are lower this may
affect customer pricing and freight charges!

Charge Accounts are due per the terms at top of page. If no terms are listed then terms are DUE ON RECEIPT. Invoices not paid within terms are subject 1.8% finance charge per month, late fees and all reasonable collection costs.

Returns after 2 days will be given store credit and original packaging and receipt MUST accompany item. Fired guns cannot be returned. Other policies apply. BODY ARMOR: Due to the nature of body armor and liability issues, there can be NO returns on body armor. ALL SALES ARE FINAL!! We urge the officer to be IN UNIFORM for fitting. If not, then it is at the officers risk for fit requirements!

VEHICLE UPFIT WARRANTY: EQUIPMENT = Manufacturer warranty only. LABOR = 90 days from install date. Customer is responsible for all labor, supplies, freight and other charges of non-warranted items.

TERMS & CONDITIONS: Quote valid for 30 days. Net 30 days - No further discounts. The agency understands trade-in firearms, if any, must be in working condition, and will be shipped with the type and number of magazines specified. Barneys will reduce the trade value by \$20 per missing magazine. Defective, non-working firearms or firearms with missing parts will incur a 75% decrease in the quoted value. The agency agrees to forward trades to Barneys at its expense, within 30 days of receipt of new product. The agency further understands Barneys will resell traded firearms in full compliance of federal, state and local laws.

BARNEYS, INC. (EIN #72-1491003)

Locations: Lafayette, Lake Charles, Metairie, Gulfport, Bossier City, Pearl

Rev 10/11/17

Printed on 12/20/2017 @ 9:20:50AM

Company/Firm Name	The Southern Connection Police Supplies, LLC
Authorized Representative-sign	
Authorized Representative-print	Bryan L. Wheeler
Phone Number	601-853-3106
Facsimile Number	601-856-6714
Email	tscps@bellsouth.net



Memorandum

To: Mayor Billy Hewes and
Gulfport City Council

From: Margaret Murdock, Assistant Attorney
Administration

Date: 01/08/2018

Subject: Resolution - authorizing an expenditure for advertising and bringing into favorable notice the opportunities, possibilities and resources of the City of Gulfport at the 2018 Krewe of Gemini Mardi Gras parades and for related purposes.

Recommendation:

There came on for consideration at a duly constituted meeting of the Mayor and Members of the City Council of the City of Gulfport, Mississippi, held on the ____ day of _____, 2018, the following Resolution:

A RESOLUTION BY THE GULFPORT CITY COUNCIL TO AUTHORIZE AN EXPENDITURE FOR ADVERTISING AND BRINGING INTO FAVORABLE NOTICE THE OPPORTUNITIES, POSSIBILITIES AND RESOURCES OF THE CITY OF GULFPORT AT THE 2018 KREWE OF GEMINI MARDI GRAS PARADES

WHEREAS, the Gulfport based Krewe of Gemini, which is approaching its 50th Anniversary, will once again hit the streets of Gulfport, Mississippi, on Mardi Gras weekend of 2018; and

WHEREAS, the City of Gulfport receives valuable advertising thru the advance public relations and press coverage afforded these annual parades, which attract tens of thousands to downtown Gulfport each year during the Saturday Day and Tuesday Night parades; and

WHEREAS, the Governing Authority of the City of Gulfport is of the opinion that the City of Gulfport benefits from such advertising of the event by having an opportunity to promote the City of Gulfport to individuals from around the Gulf South; and it finds that pursuant to the authority of Miss. Code Ann. §17-3-1 (Rev. 2003) and Miss. Code Ann. §17-3-3 (Rev.2003) that an expenditure of \$750.00 to the Krewe of Gemini in support of the 2018 Mardi Gras Weekend parades serves the purposes of advertising and bringing into favorable notice the opportunities, possibilities and resources of the municipality, and shall constitute a form of advertising or publicity that will be helpful toward advancing the moral, financial and other interests of the City of Gulfport.

NOW THEREFORE, BE IT RESOLVED BY THE MAYOR AND CITY COUNCIL OF THE CITY OF GULFPORT, MISSISSIPPI, AS FOLLOWS, TO WIT:

Section 1. That the matters, facts and things recited in the Preamble hereto are hereby adopted as the official findings of the Governing Authority.

Section 2. That the City of Gulfport, by and through its Mayor, is hereby authorized to expend, via special check, if necessary, municipal funds in the amount of Seven Hundred and Fifty Dollars (\$750.00) payable to the Krewe of Gemini to be used to advertise the 2018 Krewe of Gemini Mardi Gras parades and the City of Gulfport.

The above and foregoing Resolution, after having been first reduced to writing and read by the Clerk, was introduced by _____, seconded by _____, and was adopted by the following roll call vote:

AYES

NAYS

ABSENT

WHEREUPON, the President declared the motion carried and the Resolution adopted this the _____ day of _____, 2018.

(SEAL)

ATTEST:

ADOPTED:

CLERK OF THE COUNCIL

PRESIDENT

The above and foregoing Resolution was submitted to and approved by the Mayor, this the _____ day of _____, 2018.

APPROVED:

MAYOR



Memorandum

To: Mayor Billy Hewes and
Gulfport City Council

From: Terri Goad, Purchasing
Purchasing

Date: 01/02/2018

Subject: Resolution - authorizing an expenditure for advertising and bringing into favorable notice the opportunities, possibilities and resources of the City of Gulfport Leisure Service Department and for related purposes.

Recommendation:

Memorandum - City of Gulfport

Purchasing

To: The Honorable Mayor and City Council

From: Connie Debenport, Purchasing Manager

Date: January 2, 2018

**Re: Request Permission to Purchase Promotional Items
Department of Leisure Services**

The Department of Leisure Services frequently sponsors activities for the citizens of Gulfport such as the refreshments, handouts, beads, throws, decorations, handheld flags etc. with the approximate total cost of \$20,000.00

Request City Council makes a finding that the purchase of such promotional items be spread across the minutes in accordance with the following provision in the MS Code. (See attached resolution).

Miss. Code Ann. §17-3-3 (Rev. 2003) provides,

“Advertising pursuant to Section 17-3-1 shall include newspaper and magazine advertising and literature, publicity, expositions, public entertainment or other form of advertising or publicity, which in the judgment of such board or boards will be helpful toward advancing the moral, financial and other interests of such municipality or county.”

There came on for consideration at a duly constituted meeting of the Mayor and Members of the City Council of the City of Gulfport, Mississippi, held on the ____ day of _____, 2018, the following Resolution:

A RESOLUTION BY THE GULFPORT CITY COUNCIL TO AUTHORIZE AN EXPENDITURE FOR ADVERTISING AND BRINGING INTO FAVORABLE NOTICE THE OPPORTUNITIES, POSSIBILITIES AND RESOURCES OF THE CITY OF GULFPORT AND FOR RELATED PURPOSES

WHEREAS, the City of Gulfport regularly participates in functions, recruiting and community outreach efforts promoting a good relationship between the City and the community that it serves; and

WHEREAS, the Governing Authority of the City of Gulfport is of the opinion that the City of Gulfport benefits from such advertising in the event by having an opportunity to promote the City of Gulfport to individuals from around the Gulf South; and it finds that pursuant to the authority of Miss. Code Ann. §17-3-1 (Rev. 2003) and Miss. Code Ann. §17-3-3 (Rev.2003) that an expenditure of approximately \$20,000.00 for the purchase of decorations, supplies, handouts, flags, throws and refreshments for events such as Earth Day, Sr. Spring Fling, Sr. Fourth of July BBQ and World Series Baseball Parades. The items identified hereto serves the purposes of advertising and bringing into favorable notice the opportunities, possibilities and resources of the municipality, and shall constitute a form of advertising or publicity that will be helpful toward advancing the moral, financial and other interests of the City of Gulfport.

NOW THEREFORE, BE IT RESOLVED BY THE MAYOR AND CITY COUNCIL OF THE CITY OF GULFPORT, MISSISSIPPI, AS FOLLOWS, TO WIT:

Section 1. That the matters, facts and things recited in the Preamble hereto are hereby adopted as the official findings of the Governing Authority.

Section 2. That the City of Gulfport, by and through the City Council and Administration, is hereby authorized to expend municipal funds in the approximate amount of \$20,000.00 for decorations, supplies, handouts and refreshments for events such as Earth Day, Sr. Spring Fling, Sr. Fourth of July BBQ and World Series Baseball Parades.

The above and foregoing Resolution, after having been first reduced to writing and read by the Clerk, was introduced by _____, seconded by _____, and was adopted by the following roll call vote:

AYES

NAYS

ABSENT

WHEREUPON, the President declared the motion carried and the Resolution adopted this the _____ day of _____, 2018.

(SEAL)

ATTEST:

ADOPTED:

CLERK OF THE COUNCIL

PRESIDENT

The above and foregoing Resolution was submitted to and approved by the Mayor, this the _____ day of _____, 2018.

APPROVED:

MAYOR



Memorandum

To: Mayor Billy Hewes and
Gulfport City Council

From: Margaret Murdock, Assistant Attorney
Administration

Date: 01/03/2018

Subject: Resolution - reconfirming and extending the status of a State of Emergency due to the impacts of Hurricane Nate on the City of Gulfport, and for related purposes.

Recommendation:

There came on for consideration at a duly constituted meeting of the Mayor and Members of the City Council of the City of Gulfport, Mississippi, held on the _____ day of _____, 2018, the following Resolution:

**A RESOLUTION OF THE GULFPORT CITY COUNCIL RECONFIRMING
AND EXTENDING THE STATUS OF A STATE OF EMERGENCY DUE
TO THE IMPACTS OF HURRICANE NATE ON THE CITY OF GULFPORT, AND
FOR RELATED PURPOSES**

WHEREAS, by virtue of a Proclamation executed on Friday, October 6, 2017, the Mayor proclaimed a “local emergency” pursuant to *Miss. Code Ann.* § 33-15-17(d) and a “civil emergency” pursuant to *Miss. Code Ann.* § 45-17-3, et seq., due to an imminent threat of a "natural disaster" resulting from tropical rains and winds and/or Tropical Storm/Hurricane Nate and related conditions (rain, wind, lightening, hail, flooding, etc.) projected to commence in the area on or about October 7-8, 2017; and

WHEREAS, at its meeting on October 17, 2017, the Gulfport City Council ratified the aforementioned actions of the Mayor, thereby approving the need for continuing the local emergency, and at its meetings on November 7 and December 4, 2017, and January 2, 2018, the Gulfport City Council recognized the need for continuing the local emergency/state of emergency.

WHEREAS, further, due to said local/civil emergency, and the need to commit resources deemed necessary for protection of the City and the residents, citizens and all people and property in the City of Gulfport and Harrison County, the Mayor invoked the powers of “emergency management” and invoked special emergency authority, including, but not limited to Sections 45-17-1, et seq., Sections 33-15-1, et seq., and Sections 21-35-19, et seq., *Mississippi Code of 1972, Annotated*, and any amendments thereto; and invoked emergency measures according to authority of Sec. 1-70 and Sec. 7-19, *Code of Ordinances of the City of Gulfport, Mississippi*; and

WHEREAS, the Governing Authority having reviewed the existing needs, including those stated above, for continuing a state of emergency, finds that the need for continuing local emergency management and associated relief from Federal and State governments to prepare for and respond to the impact and effects of Hurricane Nate, and shall continue until the governing body terminates the local emergency once conditions warrant.

NOW THEREFORE, BE IT RESOLVED BY THE CITY COUNCIL OF THE CITY OF GULFPORT, MISSISSIPPI, AS FOLLOWS:

SECTION 1. That the matters, facts, and things set forth and recited in the Preamble hereto are hereby adopted as the official findings of the Governing Authority.

SECTION 2. That the City Council recognizes that there is a continuing need to commit resources deemed necessary for protection of the City and the residents, citizens and all people and property in the City of Gulfport and Harrison County and a continuing need to prepare for and respond to the impact and effects of Hurricane Nate.

SECTION 3. That a state of civil emergency continues within the City of Gulfport, and Mayor Billy Hewes is authorized to continue to invoke emergency management authority, including coordination of assistance and relief with state and federal authorities and private corporations and the use of municipal personnel and equipment as deemed necessary and proper as a result of said emergency until the earliest time as conditions warrant the termination of the state of local emergency by the Governing Authority.

SECTION 5. This Order shall not limit the authority hereby confirmed of the Mayor and City Council to make such orders or take such actions as is vested in them as the chief executive/administrative officer, and as the governing authority, respectively, of the City of Gulfport by the Laws of the State of Mississippi and the Ordinances of the City of Gulfport.

SECTION 6. This Resolution shall be in full force and effect on and after passage, and shall remain in full force and effect until the Governing Authority terminates the local emergency in the City of Gulfport, or until otherwise terminated according to law.

SECTION 7. The Clerk of the Council is instructed to publish this Resolution and make it available for public notice and after its adoption, this Resolution shall be spread upon the minutes of the Governing Authority.

The above and foregoing Resolution, after having been first reduced to writing and read by the Clerk, was introduced by Councilman _____, seconded by Councilman _____, and was adopted by the following roll call vote:

AYES

NAYS

ABSENT

WHEREUPON, the President declared the motion carried and the Resolution adopted, this the _____ day of _____, 2018.

(SEAL)

ATTEST:

ADOPTED:

CLERK OF THE COUNCIL

PRESIDENT

The above and foregoing Resolution submitted to and approved by the Mayor, this the _____ day of _____, 2018.

MAYOR



Memorandum

To: Mayor Billy Hewes and
Gulfport City Council

From: Leah Holland, Manager
General Finance

Date: 01/08/2018

Subject: Request - from Finance Department to appropriately classify all existing capital related accounts within the same category of the budget (i.e. reclassifying any capital related accounts currently included in Other Services (62) to Capital Projects (64)).

Recommendation:



Comptroller

P.O. Box 1780
Gulfport, MS 39502
Phone: 228-868-5705

MEMORANDUM

City Hall
2309 15th St.
Gulfport, MS 39501

To: Mayor Billy Hewes
Council President F.B. 'Rusty' Walker, IV
Councilman Kenneth L. Casey, Sr.
Councilman Robert 'R. Lee' Flowers
Councilwoman Ella Holmes-Hines
Councilwoman Cara L. Pucheu
Councilman Ronald "Ron" Roland
Councilman Myles Sharp

CC: Dr. John Kelly, CAO

From: Linda Elias, Comptroller

Date: January 8, 2018

Re: Memorandum to Revise Budget Classifications

The Finance Department is requesting permission to more appropriately classify all existing capital related accounts within the same category of the budget. This revision complies with the Municipal and Fixed Assets Guides and produces compatible project accounts for the Fixed Asset's Module in Munis.

Object codes will continue to separate expenditures by type, as this revision is solely to classify expenditures within the same budget category (e.g. Construction will remain separate from Engineering within the Capital Projects budget category). This allows departments to conduct internal transfers within the Capital Projects accounts as needed; relieving timing, compliance and coding concerns.

If additional funding is required over the contracted amounts, approval will continue to go before Council per the standard operating procedures.

As always, please do not hesitate to call me if I can be of further assistance.



Memorandum

To: Mayor Billy Hewes and
Gulfport City Council

From: Natasha Tate, Assistant to the Fire Chief
Fire Department

Date: 01/08/2018

Subject: Request - for permission to accept Grant Funding from State Farm Insurance - Arson
Detection Canine Program - Gulfport Fire Department.

Recommendation:



FIRE DEPARTMENT

P.O. Box 1780
Gulfport, MS 39502
Phone: 228-868-5950
Fax: 228-868-5808

Central Station
1515 23rd Avenue
Gulfport, MS 39501

Memorandum

To: Mayor Billy Hewes: Attention Dr. John Kelly, CAO
Council President F.B. "Rusty" Walker, IV
Councilman Kenneth L. Casey, Sr.
Councilwoman Ella Holmes-Hines
Councilman Ron Roland
Councilman Myles Sharp
Councilman R. Lee Flowers
Councilwoman Cara Pucheu

From: Fire Chief Mike Beyerstedt

Date: January 8, 2018

Re: **Permission to Accept Grant Funding from the State Farm Insurance - Arson Detection Canine Program.**

Please place the item described below on the January 16, 2018, Council agenda.

Subject: **Permission to Accept Grant Funding from State Farm Insurance - Arson Detection Canine Program.**

The Gulfport Fire Department respectfully requests permission to accept grant funding from State Farm Insurance for the purchase of the canine, and the training of the canine and its handler. The Gulfport Fire Department has a large volume of arson and suspicious fires. (118 in the last year) This will allow us to more efficiently and quickly determine when accelerants are at play in fires.

These assets will be the property of the City of Gulfport, and will be subject for use in our city and throughout the state. There are no matching funds required for this grant. 100% will come from State Farm Insurance Company.

Thank you for your consideration in this matter,
Michael Beyerstedt
Fire Chief, City of Gulfport

Approve

Disapprove

Comptroller's Office _____

City Attorney's Office _____

CAO _____ or Mayor _____

From: Heather Paul [<mailto:heather.paul.jaw8@statefarm.com>]

Sent: Friday, January 5, 2018 12:20 PM

To: johnstadlock@saginawfire.us; Jon fehr <cbfd911@gmail.com>; Sells, Mark (NFD-FMO) <Mark.Sells@nashville.gov>; Rice, Matthew D. <RiceMa@HorryCounty.org>; Burns, Michael <michael.burns@pittsburghpa.gov>; Carter, Michael E <mcarter@honolulu.gov>; Gray, Wes <wes.gray@guymonok.org>; Ashley Bowen <abowen@myspi.org>; Gregory L. Marks <glmarks@gulfport-ms.gov>; Nothstein, Douglas J <DNothstein@bethlehem-pa.gov>; jfabrizio@belleville.net; jason.revoldt@cityoforlando.net

Subject: Welcome to the State Farm Arson Dog Program!

Happy New Year! I would like to officially welcome each of you to the State Farm Arson Dog Program! You have all been chosen to be part of an elite program. Since 1993, the State Farm Arson Dog Program has been providing funding for the acquisition and training of accelerant detection canine teams in the U.S. and Canada. Since that time, over 380 arson dogs have been trained through our program – more than any other program in the world.

In April 2018, all of you will travel to Concord, NH and receive premiere training from Paul Gallagher and Maine Specialty Dogs. Paul has been training all of the teams in the State Farm program since the very first class in Feb. 1993. This will be the 25th year of the State Farm Arson Dog Program and you will all be in the 50th class!

- Your class will be from April 3-27, 2018 and there will be 14 new handlers in the class. Please be aware that you will need to arrive in New Hampshire on April 2 at which time you will be introduced to your canine partner. The first day of training is Monday, April 3, 2017.
- Lodging is already arranged for your training class. You will be staying at the Richard M. Flynn Fire Academy in Concord, NH. (98 Smokey Bear Blvd, Concord, NH 03301).
- Paul Gallagher will be mailing information to each of you in February about how to prepare for the training class.
- I will send additional information in February about arranging for travel to the training class but for now, here is what I will need to know:
 1. Please let me know if you plan to **FLY** or **DRIVE** to training class.
 2. If you plan to **FLY**, State Farm will work with you to arrange your flight. I will need:
 - a. Your legal name
 - b. Home address
 - c. Date of birth

- d. Email to send your flight confirmation to
- 3. If you plan to **DRIVE**, State Farm will reimburse you or your department for mileage, food, and hotel expenses for the trip to and from training class.

Now for the fun stuff...here is who will be in your class! Feel free to begin emailing each other now because you will be spending 4 weeks together starting in April. There are still two handlers who are being selected with the New Hampshire State Fire Marshal and the North Carolina State Fire Marshal. As soon as they are confirmed, I will forward their emails to you all to begin communicating with them as well.

Fire Investigator Jon Fehr
Whitesville Fire Department
Moncks Corner, SC
cbfd911@gmail.com

Fire Investigator Gregory Marks
City of Gulfport Fire Department
Gulfport, MS
glmarks@gulfport-ms.gov

Fire Investigator Mark Sells
Nashville Fire Department
Nashville, TN
Mark.Sells@nashville.gov

Detective/Fire Investigator Michael Burns
Pittsburgh Police/Fire Department
Pittsburgh, PA
michael.burns@pittsburghpa.gov

Fire Investigator Michael Carter
Honolulu Fire Department
Honolulu, HI
mcarter@honolulu.gov

Fire Marshal Wesley Gray
Guymon Fire Department
Guymon, OK
wes.gray@guymonok.org

Firefighter Ashley Bowen
South Padre Fire Department
South Padre Island, TX
abowen@myspi.org

Lieutenant John Tadlock
Saginaw Fire Department
Saginaw, TX
johntadlock@saginawfire.us

Fire Investigator Mathew Rice
Horry County Fire Rescue
Conway, SC
RiceMa@HorryCounty.org

Captain Jeff Fabrizio
Belleville Fire Department
Belleville, IL
jfabrizio@belleville.net

Lieutenant Jason Revoldt
Orlando Fire Department
Orlando, FL
jason.revoldt@cityoforlando.net

Detective/Deputy Fire Marshal Douglas Nothstein
Bethlehem City Police Department
Bethlehem, PA
DNothstein@bethlehem-pa.gov

Handler TBD
New Hampshire State Fire Marshal's Office
Concord, NH

Handler TBD
North Carolina State Fire Marshal's Office
Raleigh, NC

Heather Paul
State Farm®, Safety & Innovation
Public Affairs Specialist
Bloomington, IL 61710
Desk (309) 766-0922
Cell (309) 826-7899
heather.paul.jaw8@statefarm.com

ARSON CANINE TRAINING SCHOLARSHIP APPLICATION

Funded by State Farm Insurance®



GENERAL INFORMATION:

Each year, billions of dollars worth of property and hundreds of lives are lost as a result of fires set by arsonists.

State Farm® has been a sponsor of the program since 1993 and works in conjunction with Maine Specialty Dogs and the Maine Criminal Justice Academy to train ten canines and handlers a year. Over 350 teams have been placed in departments and law enforcement agencies throughout the U.S. and Canada.

State or local governmental agencies responsible for arson/fire investigations may apply for participation in the program. All applications are reviewed to determine eligibility and suitability to handle arson dogs.

Once eligibility is determined, accepted applicants will be notified of the dates for the five-week training program. The application deadline for next year's class is August 1st. The application review process will be completed by October 31st. All applicants will be notified by November 30th if they have been selected for the program. There are two, five-week training sessions conducted annually. One in April and May and one in August and September.

TRAINING AND CERTIFICATION:

The training is conducted by Maine Specialty Dogs located in Gray, Maine. Maine Specialty Dogs develops the curriculum and oversees all training and instruction for the program. The highly intensive five-week course includes classroom instruction, fire scene investigation, as well as various physically demanding training exercises. The canines are trained to work around physical obstacles and discriminate scents of various accelerants used to set fires during the intensive training.

At the end of the five-week course, the teams are evaluated by the Maine Criminal Justice Academy and a chemist certifies that each canine is capable of discriminating a variety of scents from substances used to start fires. This certification is crucial because the evidence uncovered by the canine and handler may become a key point in subsequent criminal and civil trials. A five-year commitment by the department to the program is required.

After completing the initial five-week training, the canine and the handler become a team. Each team must recertify annually at one of the recertification locations. If the canine is not recertified yearly or the department doesn't complete the five year commitment, the canine will be returned to the program or retired to the agency/handler. This decision will be made by Maine Specialty Dogs.

SCHOLARSHIP INFORMATION:

State Farm underwrites the program due to the problem of arson in our society. Arson dogs provide an invaluable tool for law enforcement officials to combat the costly and deadly crime of arson.

State Farm pays for:

- The canine,
- Training fees,
- Room and board during training,
- Certification by chemist and evaluation by the Maine Criminal Justice Academy and
- Reimbursement of transportation for the initial five-week class.

APPLICATION:

First name: **GREGORY**

Last name: **MARKS**

Full Title, Rank or Position: **Fire Inspector/Investigator**

AGENCY INFORMATION:

Name of Employing Agency: **City of Gulfport**

Phone: **(228) 868-5950**

Street: **1515 23rd Ave**

Fax: **(228) 868-5989**

City, State, ZIP: **Gulfport, Mississippi 39501**

E-mail: **GLMARKS@Gulfport-MS.GOV**

Website: **http://gfd1.k-lundy.com/**

HOME INFORMATION:

Street: **11399 Landon Lake Blvd**

Phone: **(228)234-1262**


City, State, ZIP: **Gulfport, MS 39503**

REQUIRED INFORMATION:

- Is there an accelerant dog in your area? Yes ☒ No ☐ Don't know ☐ If yes, where is the team located: If the canine team went through the Maine Specialty Dogs school you will need to attach a recommendation from that team.
- Attach fire load numbers for the previous two years for all areas the canine team will be responding, breaking down the types of fires into suspicious, incendiary and other, excluding EMS runs. Out of the number of types of fires how many are structure fires.
- Attach a current resume of the applicant describing their job and training history including a list of certifications and agency/department work experience.

APPLICANT MUST COMPLETE THE FOLLOWING:

I, Gregory L. Marks, in consideration of my participation in the Arson Dog Program, do hereby release State Farm Mutual Automobile Insurance Company, Maine Specialty Dogs, and any and all other departments or agencies associated with the Arson Dog Program, from any and all liability for any illness or other bodily injury sustained by, or alleged to have been sustained by me arising in any way from my participation in the Arson Dog Program.

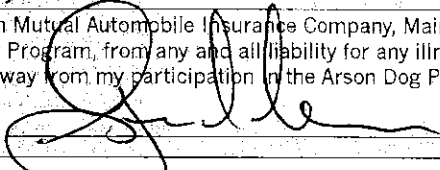Signature: Date: 15 December 2016**AGENCY/DEPARTMENT MUST COMPLETE THE FOLLOWING:**

- The applicant is a full-time employee of the agency named above, in good health and can complete all phases of training.
 - Ability to walk three to four miles a day.
 - Ability to walk backwards bent over in order to throw targets.
- The agency named above
 - Is responsible for arson/fire investigations,
 - Supports the applicant named above,
 - Five-year commitment to the program and
 - Will be responsible for the K-9s care which includes but not limited to veterinarian care, food, yearly recertification at one of the sites designated by Maine Specialty Dogs and general care for the K-9.
- If the canine is not recertified annually or the department does not fulfill the five year commitment requirement, the canine will be returned to the program. This decision will be made by Maine Specialty Dogs.
- Maine Specialty Dogs recommends that the canine lives at the handler's personal residence.

I, Michael Beyerstedt, the Chief/Department Head of the Department noted above, in consideration of the participation by Gregory Marks (here give the name of the applicant) ("Applicant") in the Arson Dog Program, do hereby on behalf of the Department release State Farm Mutual Automobile Insurance Company, Maine Specialty Dogs, and any and all other departments or agencies associated with the Arson Dog Program, from any and all liability for any illness or other bodily injury sustained by, or alleged to have been sustained by Applicant arising in any way from her/his participation.

Signature: _____

Date: 15 December 2016Title: **FIRE CHIEF**Printed name: **MICHAEL BEYERSTEDT**Address: **1515 23rd Ave**City, State, ZIP: **Gulfport, MS 39501**Phone: **(228) 868-5950 X 6673**E-mail: **MBeyerstedt@gulfport-ms.gov****SUBMIT APPLICATION TO:**

Arson Dog Program
PR/Marketing Unit, B-4
State Farm Insurance Companies
One State Farm Plaza
Bloomington, IL
61710-0001

Phone: 309-766-0922
Fax: 309-766-7861
E-mail: heather.paul.jaw8@statefarm.com

There came on for consideration at a duly constituted meeting of the Mayor and Members of the City Council of the City of Gulfport, Mississippi, held on the _____ day of _____, 2018, the following Resolution:

**A RESOLUTION BY THE GULFPORT CITY COUNCIL
TO ACCEPT A GRANT FROM THE STATE FARM INSURANCE – ARSON
DETECTION CANINE PROGRAM AND TO AUTHORIZE THE MAYOR AND OTHER
REQUIRED CITY OFFICIALS TO EXECUTE ANY AND ALL DOUCMENTS
REQUIRED TO ACCEPT SAID GRANT AND FOR RELATED PURPOSES**

WHEREAS, the City of Gulfport, by and thru the Gulfport Fire Department, applied for a grant from the State Farm Insurance – Arson Detection Canine Program, for funds to purchase a canine and the training of the canine and it's handler, to aid the Fire Department to more efficiently and quickly determine the use of accelerants in arson and suspicious fires; and

WHEREAS, having applied for the said grant, the Fire Department has been advised that a grant has been awarded to provide payment in full the costs for a canine, training fees, room and board during training, Certification by chemist and evaluation by the Maine Criminal Justice Academy, and reimbursement of transportation for the initial five-week class, with no specific designation of amount to be funded, as set forth in the memorandum by Fire Chief Mike Beyerstedt, attached herein as Exhibit A.

NOW THEREFORE, BE IT RESOLVED BY THE MAYOR AND CITY COUNCIL OF GULFPORT, MISSISSIPPI, AS FOLLOWS:

SECTION 1. That the matters, facts, and things recited in the Preamble hereto are hereby adopted as the official findings of the Governing Authority.

SECTION 2. That the City be and the same is hereby authorized to accept the herein referenced grant funding; and that Grant Documents as may be required to effectuate the acceptance of the grant funding be and the same is hereby; and that the Mayor and any other required City officials are hereby authorized to execute any documents as may be required to effectuate the acceptance of the grant on behalf of the City of Gulfport.

SECTION 3. That this Resolution shall be in effect immediately upon its passage and enactment according to law, and shall be spread upon the minutes of the Gulfport City Council.

The above and foregoing Resolution, after having been first reduced to writing and read by the Clerk, was introduced by _____, seconded by _____, and was adopted by the following roll call vote:

AYES

NAYS

ABSENT

WHEREUPON, the President declared the motion carried and the Resolution adopted, this the _____ day of _____, 2018.

(SEAL)

ATTEST:

ADOPTED:

CLERK OF THE COUNCIL

PRESIDENT

The above and foregoing Resolution submitted to and approved by the Mayor, this the _____ day of _____, 2018.

MAYOR



Memorandum

To: Mayor Billy Hewes and
Gulfport City Council

From: Ronda Cole, Clerk of Council
Leisure Services

Date: 01/10/2018

Subject: Request - for permission to accept Community Grant Funding from Walmart for Daddy Daughter Dance Event - Leisure Services Department.

Recommendation:



**DEPARTMENT OF
LEISURE SERVICES**

P.O. Box 1780
Gulfport, MS 39502
Phone: 228-868-5881
Fax: 228-868-5883

Joseph T. Jones
1422 23rd Avenue
Gulfport, MS 39502

To: City Council
Mayor Billy Hewes
Dr. John Kelly

From: Gus Wesson, Director Leisure Services

Date: January 3, 2018

Re: Letter Requesting Acceptance of Funds from The Walmart Foundation Community Grant

The Walmart Foundation has approved a Community Grant in the amount of \$500.00. This money will be used to pay for the photographer at our 1st Annual Be Mine Daddy Daughter Dance to be held on February 3rd, 2018 at the Lyman Community Center. We are requesting Council to accept these funds.

A handwritten signature in black ink, appearing to read "Gus Wesson", is written over a thin horizontal line.

Gus Wesson, Director
Department of Leisure Services

[Our Focus](#)[Apply For Grants](#)[Associate Scholarships](#)[Our Volunteers](#)[International Giving](#)

Community Grant Program

[LOGOUT](#)

Confirmation of Application Receipt:

Your proposal was successfully submitted to Walmart. No further action on your part is required. A confirmation email will be sent to the email address provided during registration. Please ensure that your email client is not sending email from Cybergrants to a spam or junk email folder.

Please note: Applications are generally reviewed within 90 days of the submission date. Once funding decisions have been made, you will receive a follow up status email.
To print a copy of this completed application go to 'File', then 'Print' on your browser toolbar. Click here to [return to the homepage](#) when you are finished.

Contact Information

* First Name Brittany
* Last Name Dyess
* Contact Title Special Events Manager
* Address 1422 23rd Ave.
* City Gulfport
* State Mississippi
* Zip 39501
* Telephone 228-868-5881
* E-mail Address bdyess@gulfport-ms.gov
* Contact Type Program Lead

Program Information

* Grant Type Local Community Contribution
* Program Name Be Mine Daddy Daughter Dance
* Requested Grant Amount \$1,150.00
* International Funding No
* Focus Area Quality of Life

You have selected: Quality of Life

Agreement

* MOU Applicant's Name Brittany Dyess
* MOU Applicant's Title Special Events Manager
* Acknowledgement of Terms and Conditions AGREE

Need Support?

BILLY HEWES
Mayor



JOHN R. KELLY
Chief Administrative Officer

CITY *of* GULFPORT

December 12, 2017

To Whom it May Concern,

This letter is to verify that the town of Gulfport, MS is a certified agency as recognized by the State of Mississippi. The town of Gulfport was officially incorporated on July 28, 1898, by Chapter 93 of the Annotated Code of Mississippi of 1892, and amendatory acts thereto. The City of Gulfport Department of Leisure Services is authorized by the town to request funding.

I authorize the City of Gulfport Department of Leisure Services to apply for funding from Walmart and the Walmart Foundation for the betterment of the community.

Sincerely,

John R. Kelly
Chief Administrative Officer

IN PAYMENT
OF INVOICES TO

Walmart
702 S.W. 8th ST.
BENTONVILLE, AR 72716

*** INCLUDES**
AIDCO
SAM'S CLUB
BUD'S OUTLET STORES
CMAAUSA

NORTH ARKANSAS WHOLESALE CO., INC.
BEAVER LAKE AVIATION, INC.
PHILLIPS COMPANIES, INC.
WALMART PHARMACY OF MICHIGAN, INC.
WALMART PUERTO RICO, INC.

DATE			INVOICE NUMBER	STORE NUMBER	DOCUMENT NUMBER	TYPE CODE*	GROSS AMOUNT	DISCOUNTS/ ALLOWANCES	NET AMOUNT
12	25	17	45748667	05-09000	68806172		500.00	0.00	500.00
							500.00	0.00	500.00
VENDOR NO. /9999999975 OTV WMF-Giving Non-Emergency							500.00	0.00	500.00
							TOTAL	0.00	500.00

STATEMENT OF REMITTANCE

* VENDOR: Deduction codes are described on the reverse side of this statement.

Walmart

702 S.W. 8th ST. BENTONVILLE, ARKANSAS 72716

Walmart

WELLS FARGO BANK, N.A.
CHARLOTTE, NC 28288-0013

66-156
531

SEQ: D425817

DATE OF CHECK
VENDOR NUMBER MO DAY YR
999999997 12 27 17

CHECK NUMBER
1834143

1834143

PAY
FIVE HUNDRED DOLLARS AND NO CENTS

TO THE
ORDER
OF
CITY OF GULFPORT DEPARTMENT
WALMART# 969
1422 23RD AVE
GULFPORT MS 39501

\$
DOLLARS CENTS
*****500.00
NET AMOUNT OF CHECK

WAL★MART STORES, INC.

M. Brett Biggs

Executive VP, Chief Financial Officer

"THIS DOCUMENT CONTAINS A COLORED BACKGROUND ON FACE - AND ARTIFICIAL WATERMARK ON BACK - HOLD AT AN ANGLE TO VIEW."

⑈ 1834143 ⑈ ⑆053101561⑆ 2079900136854⑈



Memorandum

To: Mayor Billy Hewes and
Gulfport City Council

From: Pam Winston, Grants
Police Department

Date: 01/04/2018

Subject: Budget Amendment # 16 - for permission to increase to FY17 H.I.D.T.A. budget in operating supplies for the Police Department.

Recommendation:

City of Gulfport Budget Amendment Request
--

Fund Name	General Fund	Date	01/04/18
Department #	214	Budget Entry #	2018-16
Department Name	Police Grants		
	HIDTA - 95439		

The following budget amendment was requested by MS HIDTA Director in order to more effectively use funds. The additional funds will be used for operating equipment in 214-610700-95439.

Amendment # 2018-16

Memo

Gulfport Police Department

To: Mayor Billy Hewes
From: Leonard Papania, Chief of Police
Date: January 4, 2018
Re: **HIDTA G-17-GC-0003A**

The following budget amendment was requested MS HIDTA Director in order to more effectively use funds. The funds will be used for equipment.

This will not affect Gulfport's HIDTA program.

Line Item	Original Budget	Increase	New Budget
Overtime 214-600400-95439	13,900.32	0.00	13,900.32
FICA 214-602200-95439	1,063.38	0.00	1,063.38
Retirement 214-601900-95439	2,189.30	0.00	2,189.30
Services 214-626005-95439	8,400.00	0.00	8,400.00
Operating 214-610700-95439	0.00	4,000.00	4,000.00
TOTAL	25,553.00	4,000.00	29,553.00

I appreciate your help. If you have any questions, please call.



Memorandum

To: Mayor Billy Hewes and
Gulfport City Council

From: Elizabeth MacMillan, Office Manager
Leisure Services

Date: 01/05/2018

Subject: Budget Amendment # 17- to establish an account for Sportsplex Marketing to purchase items listed in the Sportsplex Marketing package.

Recommendation:



**DEPARTMENT OF
LEISURE SERVICES**

P.O. Box 1780
Gulfport, MS 39502
Phone: 228-868-5881
Fax: 228-868-5883

Jones Building
1422 23rd Avenue
Gulfport, MS 39501

To: Linda Elias, Comptroller
Leah Holland, Finance Manager

From: Gus Wesson, Director

Date: January 03, 2018

Subject: Budget Amendment to Establish Account for Sportsplex Marketing

The Department of Leisure Services is requesting a Budget Amendment to establish a Sportsplex Marketing account. We are requesting that \$16,500 be moved from account 500701-41136 Marketing and placed in an account for Sportsplex Marketing. These funds would be used for the purchase of field logos, pennants, and other items as listed in the Sportsplex marketing package.

Should you have any questions or issues, please feel free to contact me.

A handwritten signature in dark ink, appearing to read "Gus Wesson", is written over a horizontal line.

Gus Wesson, Director

City of Gulfport Budget Amendment Request
--

Fund Name	General Fund	Date	01/05/18
Department #	411	Budget Entry #	2018-17
Department Name	Leisure Services		

The following budget amendment was requested Leisure Services to allocate some marketing expenditures resulting from marketing revenues regarding the sportsplex

Amendment # 2018-17



Memorandum

To: Mayor Billy Hewes and
Gulfport City Council

From: Sherry Dulaney, Accounts Payable Supervisor
Accounts Payable

Date: 01/05/2018

Subject: Docket of Claims - to be approved through January 17, 2018.

Recommendation:



Memorandum

To: Mayor Billy Hewes and
Gulfport City Council

From: Nellie Henry, Urban Development Clerk
Code Enforcement

Date: 01/05/2018

Subject: Resolution - awarding bids for lot clean-ups and/or demolitions.

Recommendation:

Memorandum

To: Mayor Billy Hewes and Gulfport City Council

From: Greg Pietrangelo, Director
Department of Urban Development

Date: January 5, 2018

RE: Resolutions awarding bids for lot cleanups and/or demolition of certain property within the City of Gulfport and providing for assessment of cost to the said properties being presented to the City Council on the 16th day of January, 2018.

Please place the attached item on the Council agenda for January 16, 2018.

Subject: Code Enforcement Resolutions Awarding Bids for Lot Clean-ups and/or Demolitions.

The attached items have been routed through the following departments:

Approve

Disapprove

Dept. of Urban Development

✕

The items have been reviewed and approved by:

_____ Director of Urban Development

_____ CAO or Mayor _____

Memorandum - City of Gulfport

Department of Urban Development

Date: January 5, 2018

To: Mayor Billy Hewes
City Council Members

From: Code Enforcement

RE: Resolutions awarding bids for lot cleanups and/or demolition of certain property within the City of Gulfport and providing for assessment of cost to the said properties being described:

Awarding of Bids

WARD 1

- Parcel 1: 0711K-03-083.000. Lot 3, Blk. 2, Ext. of Stokes Subd. awarded to Melvin's Lawn Service for \$87.00 to cut and clean grounds and remove all trash and miscellaneous debris from site located at 1206 Hardy Avenue. (Watts)
- Parcel 2: 0711J-07-021.000. Lots 31-33, Blk. 3, Hinestown awarded to Melvin's Lawn Service for \$73.00 to cut and clean grounds and remove all trash and miscellaneous debris from site located at 4410 West Railroad Street. (Executive Action Inc.)
- Parcel 3: 0711G-05-025.002. Lots 13-14, Blk. 6, Jonestown McCaughan Add. awarded to Melvin's Lawn Service for \$103.00 to cut and clean grounds and remove all trash and miscellaneous debris from site located on 48th Avenue. (Payne)
- Parcel 4: 0711H-06-034.000. Lots 16-18 Inc., Blk. 8, Woodlawn awarded to Melvin's Lawn Service for \$88.00 to cut and clean grounds and remove all trash and miscellaneous debris from site located at 2009 41st Avenue. (Gulf South Equity Inv. LLC)
- Parcel 5: 0711H-05-080.000. Lot 10, Less N 10 Ft, Blk. 13, Southmoor Heights Re-Survey awarded to Twin City Lawn Care for \$360.00 to remove appliance(s) outside of building. Cut and clean grounds and remove all trash and miscellaneous debris from site located at 1704 42nd Avenue. (Stupack)
- Parcel 6: 0710I-03-016.000. Lots 1-2, Blk. 12, Factory Hill awarded to Melvin's Lawn Service for \$114.00 to cut and clean grounds and remove all trash and miscellaneous debris from site located on 35th Avenue. (Hyperion Gulf Coast Ventures LTD)
- Parcel 7: 0811D-03-124.000. Lots 15-16, Blk. 40, Original Gulfport awarded to Tropical World International LLC for \$155.00 to cut and clean grounds and remove all trash and miscellaneous debris from site located on 34th Avenue. (Nelson)

WARD 2

- Parcel 8: 0711O-04-040.000. This parcel awarded to Melvin's Lawn Service for \$59.00 to cut and clean grounds and remove all trash and miscellaneous debris from site located at 4601 Finley Street. (Mauffray)

WARD 5

- Parcel 9: 0908N-05-001.174. Lot 123, Forest North Subd. Ph 4 awarded to Tropical World International LLC for \$175.00 to cut and clean grounds and remove all trash and miscellaneous debris from site located at 10690 East Bay Tree Drive. (Green & Parzynski)

Total \$1214.00

There came on for consideration at a meeting of the Mayor and Members of the Council of the City of Gulfport, Mississippi, held on the **16th** day of **January, 2018**, the following Resolution:

**A RESOLUTION AWARDING AND/OR REJECTING BIDS FOR LOT CLEANUP
AND/OR DEMOLITION OF CERTAIN PROPERTY WITHIN THE CITY OF
GULFPORT AND PROVIDING FOR THE ASSESSMENT OF COSTS TO THE SAID
PROPERTIES**

WHEREAS, at a prior meeting of the Gulfport City Council, certain and various properties located within the City of Gulfport were declared to be in such a state of uncleanliness as to be a menace to the public health, safety, and welfare of the community; and

WHEREAS, by prior action of this Council, the City of Gulfport was authorized to advertise for bids to perform the noted and required work on the identified properties; and

WHEREAS, having advertised for bids and having received bids, the following represent the lowest and best bids received (per parcel) for the work as described therein:

- | | |
|-----------|---|
| Parcel 1: | 0711K-03-083.000. Lot 3, Blk. 2, Ext. of Stokes Subd. awarded to Melvin's Lawn Service for \$87.00 to cut and clean grounds and remove all trash and miscellaneous debris from site located at 1206 Hardy Avenue. (Watts) |
| Parcel 2: | 0711J-07-021.000. Lots 31-33, Blk. 3, Hinestown awarded to Melvin's Lawn Service for \$73.00 to cut and clean grounds and remove all trash and miscellaneous debris from site located at 4410 West Railroad Street. (Executive Action Inc.) |
| Parcel 3: | 0711G-05-025.002. Lots 13-14, Blk. 6, Jonestown McCaughan Add. awarded to Melvin's Lawn Service for \$103.00 to cut and clean grounds and remove all trash and miscellaneous debris from site located on 48th Avenue. (Payne) |
| Parcel 4: | 0711H-06-034.000. Lots 16-18 Inc., Blk. 8, Woodlawn awarded to Melvin's Lawn Service for \$88.00 to cut and clean grounds and remove all trash and miscellaneous debris from site located at 2009 41st Avenue. (Gulf South Equity Inv. LLC) |
| Parcel 5: | 0711H-05-080.000. Lot 10, Less N 10 Ft, Blk. 13, Southmoor Heights Re-Survey awarded to Twin City Lawn Care for \$360.00 to remove appliance(s) outside of building. Cut and clean grounds and remove all trash and miscellaneous debris from site located at 1704 42nd Avenue. (Stupack) |
| Parcel 6: | 0710I-03-016.000. Lots 1-2, Blk. 12, Factory Hill awarded to Melvin's Lawn Service for \$114.00 to cut and clean grounds and remove all trash and miscellaneous debris from site located on 35th Avenue. (Hyperion Gulf Coast Ventures LTD) |
| Parcel 7: | 0811D-03-124.000. Lots 15-16, Blk. 40, Original Gulfport awarded to Tropical World International LLC for \$155.00 to cut and clean grounds and remove all trash and miscellaneous debris from site located on 34th Avenue. (Nelson) |
| Parcel 8: | 0711O-04-040.000. This parcel awarded to Melvin's Lawn Service for \$59.00 to cut and clean grounds and remove all trash and miscellaneous debris from site located at 4601 Finley Street. (Mauffray) |
| Parcel 9: | 0908N-05-001.174. Lot 123, Forest North Subd. Ph 4 awarded to Tropical World International LLC for \$175.00 to cut and clean grounds and remove all trash and miscellaneous debris from site located at 10690 East Bay Tree Drive. (Green & Parzynski) |

WHEREAS, the Mayor and Members of the Council find and do so determine that pursuant to bids heretofore received for lot cleanup and/or demolition of certain property described above in the City of Gulfport, that the bid price noted above is the lowest and best price and should be accepted; and

WHEREAS, the Mayor and Members of the Council further find and do so determine that Notice to Proceed should be given to the listed property above, and that the actual costs of cleanup should be assessed against the property as provided by law including a \$250.00 penalty.

NOW THEREFORE, BE IT RESOLVED BY THE MAYOR AND MEMBERS OF THE COUNCIL OF THE CITY OF GULFPORT, MISSISSIPPI, AS FOLLOWS:

SECTION 1. That the matters, facts and things recited in the Preamble hereto are hereby adopted as the official findings of the Governing Authority.

SECTION 2. That the individual bids for the cleanup of the certain properties described above within the City of Gulfport, should be accepted as the lowest and best bid/bid price.

SECTION 3. That Notice to Proceed should be immediately given to the lowest and best bidder as noted above and the completion of all work shall be accomplished within 30 calendar days. If extenuating circumstances occur, the company may request an extension of time in writing to complete the work.

SECTION 4. That the costs of lot cleanup, plus a \$250.00 penalty, should be assessed as a lien against the said properties and shall be enrolled in the Office of the Circuit Clerk of the First Judicial of Harrison County, Mississippi, as other judgments are enrolled, as provided by law.

The above and foregoing Resolution, after having been first reduced to writing and read by the Clerk, was introduced by _____, seconded by _____, and was adopted by the following roll call vote:

YEAS:

NAYS:

ABSENT:

WHEREUPON, the President thereby declared the motion carried and the Resolution adopted this the _____ day of _____, 2018.

(SEAL)

ATTEST:

ADOPTED:

CLERK OF THE COUNCIL

PRESIDENT OF THE COUNCIL

The above and foregoing Resolution having been submitted to and approved by the Mayor, this the _____ day of _____, 2018.

APPROVED:

MAYOR



Memorandum

To: Mayor Billy Hewes and
Gulfport City Council

From: Ronda Cole, Clerk of Council
Engineering

Date: 01/10/2018

Subject: Ratification - of Amendment to the Agreement with the Natural Resources Conservation Service for the Emergency Watershed Protection Project - River Road, Qubbie Creek, Northwood Hills North at Flat Branch.

Recommendation:

NOTICE OF GRANT AND AGREEMENT AWARD

1. Award Identifying Number 68-4423-17-230		2. Amendment No. 01	3. Award/Project Period 09/21/2017 - 03/12/2018	4. Type of Award Instrument Cooperative																
5. Agency: Natural Resources Conservation Service (NRCS) (Name and Address) NRCS - Mississippi State Office 100 W Capitol Street, Suite 3121 Jackson, MS 39269			6. Recipient Organization: (Name and Address) City of Gulfport 4050 Hewes Avenue Gulfport, MS 39507 <table border="1"> <tr> <td>DUNS: 083441931</td> <td>EIN: 64-6000413</td> </tr> </table>		DUNS: 083441931	EIN: 64-6000413														
DUNS: 083441931	EIN: 64-6000413																			
7. NRCS Program Contact: Norman Patterson, 601-296-1173 norman.patterson@ms.usda.gov		8. NRCS Administrative Contact: Pam Hubacher, 608-662-4422 x268 pam.hubacher@wdc.usda.gov		9. Recipient Program Contact: Robert Riemann, 228-518-2980 kriemann@gulfport-ms.gov																
10. Recipient Administrative Contact: Robert Riemann, 228-518-2980 kriemann@gulfport-ms.gov																				
11. CFDA Number 10.923	12. Authority Emergency Watershed Protection, 16 U.S.C. 2203 as amended, 33 U.S.C. 701b-1		13. Type of Action iii. Extension	14. Project Director																
15. Project Title/Description: Emergency Watershed Protection Program - City of Gulfport, Harrison County, MS, Project #5268. Locally Led w/Financial and Technical Assistance. Amendment extends the expiration date and includes this NRCS-ADS-093 and attachments listed on page 2.																				
16. Entity Type: ☐ Profit ☐ Nonprofit ☐ Higher Education ☐ Federal ☒ State/Local ☐ Indian/Native American Other																				
17. Select Funding Type:			18. Accounting and Appropriation Data																	
☒ Federal ☒ Non-Federal			<table border="1"> <thead> <tr> <th>Financial Code</th> <th>Amount</th> <th>Fiscal Year</th> <th>Treasury Symbol</th> </tr> </thead> <tbody> <tr> <td>NR.ALEG08.28.5268.17XXF (BOC 4115)</td> <td>\$ 492,450.00</td> <td>2017</td> <td>12X1072</td> </tr> <tr> <td>NR.ALEG08.28.5268.17XXT (BOC 2559)</td> <td>\$ 49,245.00</td> <td>2017</td> <td>12X1072</td> </tr> <tr> <td>No Cost Time Extension</td> <td></td> <td></td> <td></td> </tr> </tbody> </table>		Financial Code	Amount	Fiscal Year	Treasury Symbol	NR.ALEG08.28.5268.17XXF (BOC 4115)	\$ 492,450.00	2017	12X1072	NR.ALEG08.28.5268.17XXT (BOC 2559)	\$ 49,245.00	2017	12X1072	No Cost Time Extension			
Financial Code	Amount	Fiscal Year	Treasury Symbol																	
NR.ALEG08.28.5268.17XXF (BOC 4115)	\$ 492,450.00	2017	12X1072																	
NR.ALEG08.28.5268.17XXT (BOC 2559)	\$ 49,245.00	2017	12X1072																	
No Cost Time Extension																				
<table border="1"> <tr> <td>Original Funds Total:</td> <td>\$ 541,695.00</td> <td>\$ 164,150.00</td> </tr> <tr> <td>Additional Funds Total:</td> <td></td> <td></td> </tr> <tr> <td>Grand Total:</td> <td>\$ 541,695.00</td> <td>\$ 164,150.00</td> </tr> </table>			Original Funds Total:	\$ 541,695.00	\$ 164,150.00	Additional Funds Total:			Grand Total:	\$ 541,695.00	\$ 164,150.00									
Original Funds Total:	\$ 541,695.00	\$ 164,150.00																		
Additional Funds Total:																				
Grand Total:	\$ 541,695.00	\$ 164,150.00																		
19. APPROVED BUDGET																				
Personnel	\$	Fringe Benefits	\$																	
Travel	\$	Equipment	\$																	
Supplies	\$	Contractual	\$																	
Construction	\$ 656,600.00	Other	\$ 49,245.00																	
Total Direct Cost\	\$ 705,845.00	Total Indirect Cost	\$																	
		Total Non-Federal Funds	\$ 164,150.00																	
		Total Federal Funds Awarded	\$ 541,695.00																	
		Total Approved Budget	\$ 705,845.00																	

This agreement is subject to applicable USDA NRCS statutory provisions and Financial Assistance Regulations. In accepting this award or amendment and any payments made pursuant thereto, the undersigned represents that he or she is duly authorized to act on behalf of the awardee organization, agrees that the award is subject to the applicable provisions of this agreement (and all attachments), and agrees that acceptance of any payments constitutes an agreement by the payee that the amounts, if any found by NRCS to have been overpaid, will be refunded or credited in full to NRCS.

(Continuation)

NOTICE OF GRANT AND AGREEMENT AWARD

Award Identifying Number	Amendment No.	Award/Project Period	Type of Award Instrument
68-4423-17-230	01	09/21/2017 - 03/12/2018	Cooperative

List of Attachments:

Amendment 01

Name and Title of Authorized Government Representative Kurt Readus, State Conservationist	Signature	Date
Name and Title of Authorized Recipient Representative Billy Hewes, Mayor	Signature	Date

NONDISCRIMINATION STATEMENT

The U.S. Department of Agriculture (USDA) prohibits discrimination in all its programs and activities on the basis of race, color, national origin, age, disability, and where applicable, sex, marital status, familial status, parental status, religion, sexual orientation, genetic information, political beliefs, reprisal, or because all or a part of an individual's income is derived from any public assistance program. (Not all prohibited bases apply to all programs.) Persons with disabilities who require alternative means for communication of program information (Braille, large print, audiotape, etc.) should contact USDA's TARGET Center at (202) 720-2600 (voice and TDD). To file a complaint of discrimination write to USDA, Director, Office of Civil Rights, 1400 Independence Avenue, SW., Washington, DC 20250-9410 or call (800) 795-3272 (voice) or (202) 720-6382 (TDD). USDA is an equal opportunity provider and employer.

PRIVACY ACT STATEMENT

The above statements are made in accordance with the Privacy Act of 1974 (5 U.S.C. Section 522a).

**AMENDMENT NO. 01
TO THE
COOPERATIVE AGREEMENT
BETWEEN
UNITED STATES DEPARTMENT OF AGRICULTURE|
NATURAL RESOURCES CONSERVATION SERVICE (NRCS)
AND THE
CITY OF GULFPORT**

PURPOSE

The purpose of this amendment is to extend the period of performance.

REVISIONS TO THE NOTICE OF AWARD (FORM NRCS-ADS-093):

Block 2 adjusted to reflect Amendment number 01

Period of Performance Dates are revised as shown in Block 3.

Block 13 adjusted to reflect type of action.

Block 15 adjusted to reflect the purpose of this amendment.

Except as provided herein, all other terms and conditions of the original agreement and any previous amendments remain unchanged and in full force and effect.



Memorandum

To: Mayor Billy Hewes and
Gulfport City Council

From: Mary Collins, Procurement Specialist
General Finance

Date: 12/22/2017

Subject: Privilege License - issued during the month of November, 2017 - to be made a part of the minutes.

Recommendation:

Memorandum - City of Gulfport

City Clerk

To: The Honorable Mayor and City Council

From: Mary Collins, Deputy City Clerk

Date: December 22, 2017

Re: Privilege Licenses Issued November, 2017

Attached is a report of the privilege licenses issued by the City of Gulfport for the period of November 1 thru November 30, 2017 per Mississippi Code §Ann. 27-17-501 to be spread on the minutes.

If you have any questions, please call at any time.

PRIVILEGE LICENSES NOVEMBER 2017

Customer Name	Customer Address	Cost
G C VAPORS	4020 POPPS FERRY RD ST A	\$20.00
ABC EASY STORAGE	11590 LORRAINE RD	\$20.00
SAVARESE & ASSOCIATES PLLC	450 E PASS RD SUITE 108	\$20.00
CLASSIC DESIGNS LLC	1235 22ND STREET	\$20.00
GULFSIDE SUPPLY INC	3737 25TH AVE	\$380.00
NICKS HANDYMAN SERVICE	14457 RHONDA CT	\$20.00
ROYAL AUTO SALES	1241 PASS ROAD	\$20.00
VINCENT VEHICLE CENTER	1620 PASS RD	\$20.00
CE-CES TREASURES	1800 60TH AVE	\$22.75
COAST COCA COLA BOTTLING CO	3701 25TH AVE	\$10.00
DENT ICE LLC	15524 LITTLE RIVER COURT	\$10.00
DENT ICE LLC	PO BOX 2081	\$10.00
SMARTE CARTE INC	4455 WHITE BEAR PARKWAY	\$40.00
KAY JEWELERS OUTLET #4089	10000 FACTORY SHOP BLVD	\$300.00
FAMILY DOLLAR STORES OF MS, INC	500 VOLVO PKWY	\$62.50
AMERICA BEST PAINTERS	2902 MONROE ST	\$20.00
FREDS FIX IT SHOP	2718 26TH AVENUE	\$20.00
HOGAN EYE CLINIC PA	351 COWAN RD	\$42.00
HOGAN SURGICAL CENTER PA	351 COWAN RD	\$20.00
MILNER RENTAL CENTER	940 PASS RD	\$30.00
VITAMIN WORLD INC #8501	10725 FACTORY SHOPS BLVD	\$20.00
EUNIQUE KUTZ	12340 TRISH BLVD	\$18.20
HARBORVIEW ORAL & FACIAL SURGERY	1301 25TH AVE STE 3	\$18.20
CSC SERVICEWORKS INC	303 SUNNYSIDE BLVD UNIT 70	\$370.00
AUNTIE ANNES	603 HARMON CIRCLE	\$20.00
SATELLITES UNLIMITED LLC	138 CITATION CT	\$43.68
PIZZA HUT DELIVERY #2230	720 WEST 20TH STREET	\$39.60
5 MINUTE OIL CHANGE #21	2450 SEVERN AVE	\$30.00
PIZZA HUT	11340 HIGHWAY 49 N	\$45.00
PIZZA HUT	11340 HIGHWAY 49 N	\$45.00
PIZZA HUT DELIVERY #2230	720 WEST 20TH STREET	\$36.00
RACEWAY	9151 HIGHWAY 49	\$40.00
SOUTH MS KIDNEY CENTER OF OG	11531 OLD HIGHWAY 49	\$42.00
SOUTH MS KIDNEY CENTER OF SO MS	4300 A WEST RAILROAD ST	\$114.00
TRANE U.S. INC.	14050 WHITE RD	\$62.50
CLEAN AND FRESH LLC	16138 SYLVAN DRIVE	\$18.20
SAFELITE AUTOGLASS	2400 FARMERS DR	\$32.76
AZTECAS	9400 HWY 49	\$79.68
ECOATM LLC	9350 HWY 49	\$10.00
ECOATM LLC	9350 HWY 49	\$10.00
DOMINO PIZZA	2712 25TH AVENUE	\$30.00
HOPKINS GEORGE P INC	520 34TH ST	\$20.00
K 9 PAWS	729 EAST PASS RD	\$20.00
PAT PECK HONDA	11151 HIGHWAY 49	\$150.00
FATS PRODUCE	2725 26TH STREET	\$22.75
HEWES-GAINEY WEALTH MANAGEMENT	302 COURTHOUSE RD SUITE D	\$16.60

PRIVILEGE LICENSES NOVEMBER 2017

MAGEE'S GROCERY	2200 31ST AVE	\$45.00
TROPICAL WORLD INTERNATIONAL	371 TEGARDEN RD	\$18.20
CHICO'S FAS INC	10655 FACTORY SHOPS BLVD	\$50.00
CICADA LAWN CARE	2505 HALSEL ST	\$18.20
ENCORE REHABILITATION INC	113 2ND AVE SE	\$30.00
ENCORE REHABILITATION INC	15190 COMMUNITY ROAD	\$20.00
SALON OF SERENITY LLC	P.O. BOX 8064	\$18.20
SALON OF SERENITY LLC	P.O. BOX 8064	(\$18.20)
DAVIS LEGAL	1714 TERRACE DRIVE	\$16.60
TONY'S BRICK OVEN PIZZERIA	2417 14TH STREET	\$87.15
MSE BRANDED FOOD OF GPT-BILOXI LLC	225A FORREST AVE	\$35.00
MSE BRANDED FOOD OF GPT-BILOXI LLC	225A FORREST AVE	(\$35.00)
BLUE STAR 1 COMMUNICATIONS	2300 E PASS RD	\$18.20
DOUG SINGLETARY & ASSOCIATES	2416 GREENVIEW DR	\$20.00
DOUG SINGLETARY & ASSOCIATES	2416 GREENVIEW DR	\$20.00
OUTBACK EXPRESS CARWASH LLC	9 PASS RD	\$20.00
DOUG SINGLETARY & ASSOCIATES	2416 GREENVIEW DR	\$20.00
SECURE PRO SERVICE	1528 30TH AVE #B	\$20.00
H&S COMMERCIAL AND INDUST CONST. LLC	1800 25TH AVE STE C	\$18.20
TAX INTO CASH	2703 SAMUEL ST	\$20.00
SOUTH MS POWERSPORTS	607 PASS RD	\$16.60
MSE BRANDED FOOD OF GPT-BILOXI LLC	225A FORREST AVE	\$20.00
MSE BRANDED FOOD OF GPT-BILOXI LLC	225A FORREST AVE	\$20.00
MSE BRANDED FOOD OF GPT-BILOXI LLC	225A FORREST AVE	\$35.00
MSE BRANDED FOOD OF GPT-BILOXI LLC	225A FORREST AVE	\$35.00
DOUG SINGLETARY & ASSOCIATES	2416 GREENVIEW DR	\$20.00
DR JOHN W BENUS	200 PASS RD STE 9	\$27.30
GRACE HEALTHCARE INC	1418 31ST AVENUE	\$20.00
FLEUR DE LIS GOURMET BAKERY LLC	500 COURTHOUSE ROAD STE B	\$27.30
BASSETT HOME FURNISHINGS	1526 E. PASS ROAD	\$249.00
BAY ICE CO	1413 30TH AVE	\$10.00
EL SALTILLO MEXICAN RESTAURANT	12013 HWY 49	\$47.31
MS COAST AUTO BROKERS GPT	11477 HWY 49	\$40.00
HANESBRAND DIRECT LLC	1000 EAST HANES MIN ROAD	\$62.50
LOOMIS ARMORED US, INC	3429 WASHINGTON AVE	\$20.00
THE ISABEL CO	1406 31ST AVENUE SUITE C	\$20.00
WALLACE AUTO ELECTRIC	2960 20th AVE UNIT G	\$20.00
MS COAST AUTO BROKERS GPT	11477 HWY 49	\$40.00
EMPOWER TELECOM	3451 WASHINGTON AVE STE D	\$18.20
FOUNDATIONS PROFESSIONAL BRA FITTING	2596 BRIGHTON CIRCLE	\$20.00
WINGS 2 GO	14129 DEDEAUX RD	\$20.00
BROADUS L S FURNITURE CO	2702 25TH AVE	\$20.00
ISLAND VIEW CASINO RESORT	3300 W BEACH BLVD	\$165.00
BIMBO BAKERY OUTLET	13341 DEDEAUX RD	\$18.20
MARBLE SLAB CREAMERY	515 ROSELAND PKWY	\$27.30
SALON OF SERENITY LLC	P.O. BOX 8064	\$18.20
SOM GOOD TOBACCO	1015 PASS RD STE A	\$18.20

PRIVILEGE LICENSES NOVEMBER 2017

CENTURYLINK COMMUNICATIONS CO LLC	289 DEBUYS ROAD	\$20.00
CENTURYLINK COMMUNICATIONS CO LLC	289 DEBUYS ROAD	\$23.80
CENTURYLINK COMMUNICATIONS CO LLC	289 DEBUYS ROAD	\$22.00
MICHAEL VINCENT SALON	1911 23RD AVE	\$20.00
ALICES CAFE	2918 7TH AVENUE	\$35.00
CENTURYLINK COMMUNICATIONS CO LLC	289 DEBUYS ROAD	\$20.00
EAGLE REBAR & CABLE CO INC	14411 HWY 49	\$129.00
SERVICE PLUS CONSTRUCTION SUPPLY INC	14411 HWY 49	\$20.00
CONTRACTING 24-7 LLC	1390 29TH AVE	\$18.20
MILLCREEK OF GULFPORT	1001 E PASS RD	\$27.30
H&S UTILITY MAINTENANCE SERVICES	1800 25TH AVE STE #D	\$18.20
IMELDA'S HOUSE CLEANING	3717 11TH ST	\$18.20
THE SHOP	3 DONNA CIRCLE	\$22.00
DREAM PAINTERS	2000 E PASS RD	\$20.00
PENNY'S PAMPERED PETS	15179 MELLENGER ST	\$20.00
THE SHOP	3 DONNA CIRCLE	\$20.00
ALAREON MEDIA GROUP LLC	PO BOX 7527	\$18.20
HARDEES	4510 EXEXUTIVE DR	\$24.90
ADVANCED BUILDING CONTRACTORS INC	1317 24TH AVE	\$18.20
MICHAEL W CROSBY ATTORNEY	2111 25TH AVENUE	\$20.00
CASSADY - ACADIA LAND SURVEYING LLC	206 E 2ND ST	\$27.30
WAXX ENTERTAINMENT	200 PASS ROAD SUITE 7	\$20.00
WAXX ENTERTAINMENT	200 PASS ROAD SUITE 7	(\$20.00)
WAXX ENTERTAINMENT	200 PASS ROAD SUITE 7	\$20.00
WAXX ENTERTAINMENT	200 PASS ROAD SUITE 7	\$20.00
WAXX ENTERTAINMENT	200 PASS ROAD SUITE 7	(\$20.00)
WAXX ENTERTAINMENT	200 PASS ROAD SUITE 7	\$20.00
WAXX ENTERTAINMENT	200 PASS ROAD SUITE 7	\$20.00
WAXX ENTERTAINMENT	200 PASS ROAD SUITE 7	(\$20.00)
WAXX ENTERTAINMENT	200 PASS ROAD SUITE 7	\$20.00
GULF COAST ELECTRIC	2800 33RD STREET	\$20.00
WAXX ENTERTAINMENT	200 PASS ROAD SUITE 7	\$20.00
WAXX ENTERTAINMENT	200 PASS ROAD SUITE 7	(\$20.00)
WAXX ENTERTAINMENT	200 PASS ROAD SUITE 7	\$20.00
NOVA UNIAO MISSISSIPPI	145 HARDY CT SHOPPING CTR STE B	\$18.20
STREAMLINE CONSTRUCTION	13401 WILLOW OAK CIRCLE	\$20.00
STREAMLINE CONSTRUCTION	13401 WILLOW OAK CIRCLE	\$20.00
STREAMLINE CONSTRUCTION	13401 WILLOW OAK CIRCLE	\$20.00
QUICK AND EASY PRESSURE WASHING	13634 TARA HILLS CIRCLE	\$20.00
BURTON CABINETS & WOODWORKS	3001 55TH AVE	\$18.20
CINEMARK USA	15171 COMMUNITY RD	\$585.00
ECOATM LLC	10121 BARNES CANYON RD	\$10.00
STAFF PRO LLC	P O BOX 6069	\$27.30
DAYLIGHT DONUTS	2324 14TH AVE	\$16.60
SCUBA STEVE	10573 HWY 49	\$18.20
WELCON ELECTRICAL CONSULTANTS PLLC	14116 CUSTOMS BLVD	\$20.00
ELLIOTT HOMES REALTY LLC	1520 29TH AVENUE	\$15.00

PRIVILEGE LICENSES NOVEMBER 2017

UNIQUE ONE LLC	11129 RUDOLPH DR	\$18.20
SCHROEDER REAL ESTATE MANAGEMENT LLC	P O BOX 7525	\$22.00
STARBUCKS COFFEE# 13498	15299 CROSSROADS PARKWAY	\$49.50
BUZZARD REBAR FABRICATORS INC	14411 HIGHWAY 49	\$32.50
SCHROEDER REAL ESTATE MANAGEMENT LLC	P O BOX 7525	\$20.00
STARBUCKS COFFEE# 13498	15299 CROSSROADS PARKWAY	\$45.00
KARE IN HOME MEDICAL EQUIPMENT LLC	10278 CORPORATE DRIVE	\$27.30
UNIQUE COLLISION CENTER INC	3550 13TH AVE	\$40.50
SOOTMASTER CHIMNEY SWEEP	1805 29TH AVE	\$18.20
GULF COAST CREDIT INC	406 PASS RD	\$20.00
C & L HVAC & REFRIGERATION	1717 PASS RD STE G	\$18.20
VICTORIA LYNN JEWELRY	14397 CREOSOTE RD	\$25.00
COASTAL IMPROVEMENTS	614 REGINAULT AVE	\$20.00
PETIE'S EATS	1621 30TH AVE	\$30.00
CROSSROADS BUILDING SUPPLY	17 W 220 22ND ST #210	\$75.00
SHIP ISLAND FERRY BOAT	GULFPORT YACHT HARBOR	\$45.00
GULF COAST PHYSICAL MD & REHAB INC	11180 HWY 49 STE A	\$16.60
SUBWAY INC	15260 CROSSROAD PARKWAY	\$24.90
RENT N ROLL	12407 HIGHWAY 49 STE 4	\$30.00
RUIZ CONTRACTING SOLUTIONS LLC	10380 THREE RIVERS RD	\$27.00
VICTORIA LYNN JEWELRY	14397 CREOSOTE RD	\$18.75
CAFE 1310	P O BOX 4015	\$33.20
PREMIER PROF COUNSELING SERVICES	1390 29TH AVE STE B	\$18.20
TOTAL		\$6,103.93



Memorandum

To: Mayor Billy Hewes and
Gulfport City Council

From: Henrietta Spaulding, Procurement Specialist
Administration

Date: 01/05/2018

Subject: Public Records Request - for the month of December 2017 - to be made a part of the minutes.

Recommendation:

Public Records Requests Report

To: Mayor Billy Hewes and Council Members

From: Henrietta Spaulding- Records Manager

Subject: December 2017 Records Requests

Date: January 5, 2018

Below is the monthly Records Request Report for December 2017. There were **58** record requests submitted. The amount collected for all thus far is **\$223.38**. Payments are pending for **6** requests. **1** (highlighted) currently being researched by the Fire Department. Please feel free to contact me at hlsaulding@gulfport-ms.gov and/or (228)868-5705 Ext 6556.

Department	Requestor	Request Date	Completion Date	Requested Information	Status	Cost
Fire/UrbanDev	Nathan White (PES Associates)	12/1/2017	12/7/2017	PES ASSOCIATES (2525 33RD STREET A FRESENIUS MEDICAL CARE CLINIC)	Completed	\$0.00
PD/Court	FBI NICS	12/4/2017	12/5/2017	Sterling Wendall Allen III DOB 12/27/1986	Completed	\$0.00
Urban Development	Emily Clemens, Broker for RE/MAX Along The Way	12/4/2017	12/5/2017	40 37th Street (Code violations)	Completed	\$0.00
Urban Development	Garrett Lassabe XLR8	12/4/2017	12/4/2017	New Business Listings for November 2017	Completed	\$4.62
Police	Sokhon Leav the Claims Center for CenterPoint Energy Service Company	12/5/2017	12/20/2017	Accident Report for 11/6/17 incident at 3120 MLK Jr. Blvd/ Jimmie Lee Berry	Completed	\$0.00
Police	Lindsay Marie Allen	12/5/2017	12/6/2017	Criminal Complaint for case B2401-2010-121	Completed	\$3.00
Court	NICS	12/6/2017	12/7/2017	Zack Allen Snyder DOB 4/29/1990	Completed	\$0.00
Police	Ron Peresich, Jr., Esq	12/6/2017	12/12/2017	Crash Report 2403-16-019145	Completed	\$6.00
Court	Jairo A Bociga	12/6/2017	12/7/2017	Disposition JAIRO A. DOB 12/9/1982	Completed	\$9.50
Court	Ms. Dept. of Child Protection Services	12/6/2017	12/11/2017	MARIO MILLER DOB 2/27/1979	Completed	\$0.00
Police/Court(12/11)	Jason Stone (12/11/2017 requestor spoke with JR need Depo as well)	12/6/2017	12/11/2017	DEBORAH RIDER DEBORAH LEBLANC DOB 9/27/1973	Completed	\$11.13
Police	Cliff Davis	12/7/2017	12/7/2017	Police Call for Service & Police Report for Incident on 6/25/2017 to 400 Block of Courthouse Dr.	Completed	\$3.00
Urban Development	Jacques P. Pucheu	12/8/2017	12/8/2017	City's Current Comprehensive (Zoning) Plan/ Comp Plan 2000	Completed	\$19.38
Urban Development	Virgil G. Gillespie	12/8/2017	12/11/2017	All exhibits submitted in the Planning Commission Hearing for Case # 1709PC098	Completed	\$19.38
Urban Development	Charles & Charlotte Yearous	12/8/2017	12/8/2017	13108 MICHAEL ST PARCEL 11070-01-010-000...closed out Biloxi	Biloxi	\$0.00
Police	Copeland, Cook, Taylor & Bush, P. A.	12/8/2017	12/12/2017	PD REPORT RICKEY J HATCHER & JONATHAN D SMITH	Completed	\$3.00
Urban Development	Austin Clark	12/11/2017	12/11/2017	All documents (Permit # 201601717) 10200 Logan Dr.	Completed	\$4.62
Urban Development	Chris Estrade	12/11/2017	12/11/2017	NEW Business LISTING NOV 2017	Completed	\$0.00
Court	Ieshea J Reed	12/11/2017	12/13/2017	Abstract Ieshea J Reed DOB 3/12/1977	Completed	\$9.00
Court/Police/Fire	Staci Brum (Ogden & Sullivan, PA)	12/12/2017	12/12/2017	HARGIS CHADWICK DOB 8/29/1949 (Case # 2016-C-004139)	Completed	payment
Court	Angela Gombus	12/12/2017	12/13/2017	Brandon Carl Cuevas DOB 8/20/1978	Completed	\$9.25
Court/Police	Ezekiel Rutherford	12/12/2017	12/19/2017	EZEKIEL RUTHERFORD DOB 6/25/1981	Completed	\$33.75

Public Records Requests Report

Department	Requestor	Request Date	Completion Date	Requested Information	Status	Cost
Court/Police	John Prystupa	12/12/2017	12/13/2017	BACKGROUND JASON BEAVER DOB 7/11/1981	Completed	\$0.00
Court	Christopher Reed	12/13/2017	12/14/2017	TRAY REMOND BARNES DOB 8/30/1994	Completed	\$0.00
Fire/Court/Police	Lisa A Reppeto, Atty for McDermott, Inc.	12/13/2017	12/14/2017	JEFFERY TUCKER DOB 8/14/1961	Complete/Redacted	payment
Court	Tina Gillich Singletary, Attorney at Law	12/13/2017	12/27/2017	KENNETH MICHAEL TRAHAN DOB 8/30/1976	Completed	payment
Urban Development	Meyer & Rosenbaum c/o Amber R. Miley	12/14/2017	12/27/2017	2200 JOHN HILL BLVD (VARIANCE)	Completed	\$0.00
Court	Ambria Reynolds	12/14/2017	12/14/2017	KAREN LETT DOB 12/17/1968	Completed	\$0.00
Urban Development	Denise Spangler	12/14/2017	12/15/2017	5107 LAWSON AVE. PARCEL 09090-03-035.000	Completed	\$0.00
Court	NICS	12/14/2017	12/14/2017	HUNTER ALLEN NECAISE dob 1/19/1995	Completed	\$0.00
Court	NICS	12/14/2017	12/14/2017	VERONICA NICOLE ROACH DOB 1/22/1994	Completed	\$0.00
Urban Development	Global Zoning/ Cassie Phelps	12/15/2017	1/3/2018	Outstanding code violations, zoning approvals & certificates of occupancy for Crossroads Center	Completed	\$0.00
Public Works	Global Zoning/ Cassie Phelps (emailed no doc. Letter)	12/15/2017	12/27/2017	Current or Pending road projects that will require additional right of way from Crossroads Center	No Documents	\$0.00
Fire	Global Zoning/ Cassie Phelps	12/15/2017	Letter 12/18	Outstanding code violations for Crossroads Shopping Center 1/4/18 working on	Ext. Letter	emailed
Court	NICS	12/15/2017	12/15/2017	Janie Rebecca White/ DOA 11/15/2017 /Final Disposition, Date, Level & Drug Test Results	Completed	\$0.00
Court	U.S. Navy / LT Jeffers Boggs	12/15/2017	12/15/2017	Abstract for Case # 17-09811	Completed	\$0.00
Court/Police	Janine Williams - Copeland, Cook, Taylor & Bush	12/19/2017	12/20/2017	Greg A. Hammack (Hammock) DOB 10/1975	Completed	\$0.00
Urban Development	Joseph P. Hudson	12/19/2017	12/28/2017	Business Operated out of 2605 25th Street	Completed	payment
Urban Development	Joseph P. Hudson	12/19/2017	12/28/2017	Contract License Documentation for Willie Williams	Completed	payment
Urban Development	Randy Haarala	12/19/2017	12/20/2017	11485 BRIARSTONE PLACE LOT A1 (THE BRIARS S/D)	No longer needed	\$0.00
Police	Wetzel Law Firm	12/19/2017	12/19/2017	CASE # 17-025477 PHOTOGRAPHS & VIDEO (WAL-MART)	Completed	\$30.00
Fire/Police	Janine Williams - Copeland, Cook, Taylor & Bush	12/19/2017	12/20/2017	MVA OF 12/16/2017 COWAN RD LINDA DALES	Completed	\$4.87
Court	NICS	12/20/2017	12/20/2017	Brandon Scott Eldridge (Disposition) DOB 1/6/1982	Completed	\$0.00
Court	Marcy Best Keypoint Government Solutions	12/20/2017	12/20/2017	Breanna Michelle Engle (DOB 11/03/1992)	Completed	\$10.25
Court	Marcy Best Keypoint Government Solutions	12/20/2017	12/20/2017	Brian Keith Chilson Jr. (DOB 9/25/1987)	Completed	\$4.63
Fire	Vernon Dykes (Gulfport Job Corps Center)	12/21/2017	12/21/2017	FIRE REPORT 3300 20TH STREET	Completed	\$0.00
Court	Katie McGee MS ANG CRTS Police Services	12/21/2017	12/22/2017	KATIE MCGEE CASE # 11- 010257 DOB 9/3/1993	Completed	\$0.00
Court	Rachael Lee/River Tech LLC/NASA	12/27/2017	12/27/2017	ANDRE D. RAY DOB 1/15/1974	Completed	\$0.00
Court	Ezekiel Rutherford	12/27/2017	12/29/2017	EZEKIEL RUTHERFORD DOB 6/25/1981 (Abstracts)	Completed	\$15.38
Urban Development	Accutrend Data	12/27/2017	1/4/2018	NEW BUSINESSES NOVEMBER 2017	Completed	payment
UD/UB/Fire	Sara Douglas -- Lien One, Inc.	12/28/2017	12/28/2017	928 COURTHOUSE RD, UNIT 47	Completed	\$0.00
Fire	Plantation Apartments - Heather Jordan	12/28/2017	1/5/2018	2255 SWITZER ROAD BUILDING FIRE ON 12/24/2017	Completed	\$5.37

Public Records Requests Report

Department	Requestor	Request Date	Completion Date	Requested Information	Status	Cost
Court	Beth Lamey	12/28/2017	12/29/2017	Beth Lamey DOB 3/14/1985 COURT ABSTRACT	Completed	\$9.25
Court	NICS	12/28/2017	12/29/2017	Judith Ann Graham DOB 11/08/1952 (Disposition)	Completed	\$0.00
Urban Development	Nicole King	12/28 & 29/2017	1/4/2018	9451 HWY 49 (PERMIT) Revised form -- Nicole King 9415 HWY 49	Completed	\$0.00
Court	Robert Walters, USPO	12/29/2017	12/29/2017	SHANON STALLONE RECORDS CASE # 06-12723	Completed	\$0.00
Police	Darlena Stratton, Property Manager - Regency Way	12/6/2017	12/7/2017	Arrest of unauthorized guest unit 132 - 1400 28th Street	Completed	\$3.00
Police	Darlena Stratton, Property Manager - Regency Way	12/18/2017	12/21/2017	Regency Way Apartments -- Call for service for 7/1/17 to present unit # 521	Completed	\$5.00
Total						\$223.38





Memorandum

To: Mayor Billy Hewes and
Gulfport City Council

From: Leah Holland, Manager
General Finance

Date: 01/04/2018

Subject: Check Register from Associated Adjusters for workers' compensation and general liability claims for the month of December 2017, to be made part of the minutes.

Recommendation:

To: Mayor Billy Hewes
Council President F.B. "Rusty" Walker, IV
Councilwoman Ella Holmes-Hines
Councilwoman Cara L. Pucheu
Councilman Kenneth L. Casey, Sr.
Councilman Ronald "Ron" Roland
Councilman Myles Sharp
Councilman Robert "R. Lee" Flowers

CC: Dr. John Kelly, CAO

From: Linda Elias, Comptroller

Date: January 2, 2018

Re: Monthly Check Register from Associated Adjusters

Attached are the reports from Associated Adjusters of payments made on Workers' Compensation and General Liability claims for the month of December 2017, to be approved and spread on the minutes of the January 16, 2018, Council meeting.

If you have any questions, please call my office at any time.

9:27 am

Report Criteria:

Filter = Checking Account Description = 'City of Gulfport-HB Claims Contingency' and LOB in (General Liability, Homeowners, Professional, Property, Vehicle/Auto) and Transaction Type in (Check, Voided) and Begin Date = '12/31/2017' and End Date = '12/31/2017' and Branch = 'Associated Adjusters International'

Group 1: Tier 2 Name is Gen Admin - 145

[illegible]

Group 1: Tier 2 Name is Public Works Admin - 313

[illegible]

Group 1: Tier 2 Name is Sewer Operations - 825

FH Claim	Issued Date	Payment Type	Payee Name	Check Num	Tran. Type	Tran. Date	Tran. Amount
AAL-0035321	12/13/2017	Legal	Copeland, Cook, Taylor & Bush, P.A.	21191	Check	12/13/2017	\$28,362.35
							\$28,362.35
					Sewer Operations - 825 Totals		\$82,763.46
					Grand Total		

9:26 am

Report Criteria: Filter = Checking Account Description = 'City of Gulfport-HB Claims Contingency' and LOB = 'Workers' Compensation' and Transaction Type in (Check, Voided) and Begin Date = '12/01/2017' and End Date = '12/31/2017' and Branch = 'Associated Adjusters International'

Group 1: Tier 2 Name is Beautification - 430

FH Claim	Issued Date	Payment Type	Payee Name	Check Num	Tran. Type	Tran. Date	Tran. Amount
AAI-0035531	12/07/2017	Indemnity	Brit Santos	21179	Check	12/07/2017	\$67.25
AAI-0035305	12/20/2017	EXPENSE	Associated Managed Care	21204	Check	12/20/2017	\$3.38
Beautification - 430 Totals							\$70.63

Group 1: Tier 2 Name is Fire - 290

FH Claim	Issued Date	Payment Type	Payee Name	Check Num	Tran. Type	Tran. Date	Tran. Amount
AAI-0035551	12/29/2017	EXPENSE	RN Resources, Inc.	21234	Check	12/29/2017	\$436.32
Fire - 290 Totals							\$436.32

Group 1: Tier 2 Name is Judicial / Courts - 125

FH Claim	Issued Date	Payment Type	Payee Name	Check Num	Tran. Type	Tran. Date	Tran. Amount
AAI-0028258	12/08/2017	EXPENSE	CIOX Health	21183	Check	12/08/2017	\$1.20
AAI-0028258	12/08/2017	EXPENSE	RN Resources, Inc.	21185	Check	12/08/2017	\$321.30
Judicial / Courts - 125 Totals							\$322.50

Group 1: Tier 2 Name is Leisure Services - 411

FH Claim	Issued Date	Payment Type	Payee Name	Check Num	Tran. Type	Tran. Date	Tran. Amount
AAI-0035186	12/01/2017	Medical to Provider	Biloxi Anesthesiology, PLLC	21165	Check	12/01/2017	\$240.00
AAI-0035491	12/01/2017	Indemnity	Joseph Weis	21166	Check	12/01/2017	\$33.77
AAI-0035491	12/01/2017	Indemnity	Joseph Weis	21167	Check	12/01/2017	\$169.16
AAI-0035491	12/01/2017	Indemnity	Joseph Weis	21168	Check	12/01/2017	\$281.94
AAI-0035186	12/01/2017	EXPENSE	RN Resources, Inc.	21169	Check	12/01/2017	\$831.60
AAI-0035186	12/05/2017	Medical to Provider	CompToday	21172	Check	12/05/2017	\$86.65
AAI-0035186	12/05/2017	Medical to Provider	CompToday	21173	Check	12/05/2017	\$136.86
AAI-0035186	12/05/2017	Medical to Provider	CompToday	21174	Check	12/05/2017	\$221.02
AAI-0035452	12/12/2017	Medical to Provider	Merit Health Biloxi	21188	Check	12/12/2017	\$298.45
AAI-0035491	12/12/2017	Indemnity	Joseph Weis	21189	Check	12/12/2017	\$563.88
AAI-0035186	12/14/2017	Medical to Provider	BILOXI ANESTHESIOLOGY, PA	21196	Check	12/14/2017	\$240.00
AAI-0035186	12/14/2017	Medical to Provider	BILOXI ANESTHESIOLOGY, PA	21197	Check	12/14/2017	\$663.47
AAI-0035186	12/20/2017	EXPENSE	Associated Managed Care	21204	Check	12/20/2017	\$568.05
AAI-0035452	12/20/2017	EXPENSE	Associated Managed Care	21204	Check	12/20/2017	\$25.17
AAI-0035186	12/20/2017	Medical to Provider	CompToday	21207	Check	12/20/2017	\$624.87
AAI-0035186	12/20/2017	Medical to Provider	Eric Amundson, M.D.	21209	Check	12/20/2017	\$1,800.00
AAI-0035491	12/22/2017	Indemnity	Joseph Weis	21213	Check	12/22/2017	\$112.78
AAI-0035186	12/22/2017	Medical to Claimant	Merlissia Lewis	21214	Check	12/22/2017	\$165.94
AAI-0035186	12/27/2017	Medical to Provider	CompToday	21218	Check	12/27/2017	\$16.98
AAI-0035186	12/27/2017	Medical to Provider	Terry C Smith, MD, Neurosurgeon	21219	Check	12/27/2017	\$64.80

9:26 am

Report Criteria: Filter = Checking Account Description = 'City of Gulfport-HB Claims Contingency' and LOB = 'Workers' Compensation' and Transaction Type in (Check, Voided) and Begin Date = '12/01/2017' and End Date = '12/31/2017' and Branch = 'Associated Adjusters International'

Group 1: Tier 2 Name is Leisure Services - 411

FH Claim	Issued Date	Payment Type	Payee Name	Check Num	Tran. Type	Tran. Date	Tran. Amount
AAI-0035452	12/27/2017	Medical to Provider	Bienville Orthopaedic Specialists, LLC	21220	Check	12/27/2017	\$89.10
AAI-0035452	12/27/2017	Medical to Provider	Bienville Orthopaedic Specialists, LLC	21221	Check	12/27/2017	\$101.21
AAI-0035491	12/27/2017	Medical to Provider	Cedar Lake Open MRI LLC	21226	Check	12/27/2017	\$378.24
AAI-0035452	12/27/2017	Medical to Provider	Bienville Orthopaedic Specialists, LLC	21227	Check	12/27/2017	\$802.37
Leisure Services - 411 Totals							\$8,496.31

Group 1: Tier 2 Name is Police - 213

FH Claim	Issued Date	Payment Type	Payee Name	Check Num	Tran. Type	Tran. Date	Tran. Amount
AAI-0034938	12/01/2017	Medical to Claimant	Wayne Payne	21170	Check	12/01/2017	\$300.36
AAI-0035487	12/05/2017	Medical to Provider	CompToday	21171	Check	12/05/2017	\$19.76
AAI-0034938	12/05/2017	Indemnity	Wayne Payne	21175	Check	12/05/2017	\$955.64
AAI-0034939	12/05/2017	Indemnity	Ashley Boler	21176	Check	12/05/2017	\$955.64
AAI-0035520	12/07/2017	Medical to Provider	SMB Radiology, PA	21178	Check	12/07/2017	\$41.91
AAI-0034938	12/07/2017	Medical to Provider	Encore Rehabilitation, Inc.	21180	Check	12/07/2017	\$85.05
AAI-0034938	12/07/2017	Medical to Provider	Encore Rehabilitation, Inc.	21181	Check	12/07/2017	\$129.27
AAI-0034938	12/07/2017	Medical to Provider	Bienville Surgery Center, LLC	21182	Check	12/07/2017	\$16,613.70
AAI-0035487	12/08/2017	Medical to Provider	SMB Radiology, PA	21184	Check	12/08/2017	\$90.81
AAI-0023479	12/08/2017	Medical to Provider	Carlisle Medical Inc	21186	Check	12/08/2017	\$394.71
AAI-0031775	12/08/2017	EXPENSE	RN Resources, Inc.	21187	Check	12/08/2017	\$498.96
AAI-0031775	12/12/2017	Indemnity	Dorothy Payne	21190	Check	12/12/2017	\$718.96
AAI-0035406	12/14/2017	Medical to Provider	Bienville Orthopaedic Specialists, LLC	21192	Check	12/14/2017	\$89.10
AAI-0035406	12/14/2017	Medical to Provider	Bienville Orthopaedic Specialists, LLC	21193	Check	12/14/2017	\$131.26
AAI-0034938	12/14/2017	Medical to Provider	Encore Rehabilitation, Inc.	21194	Check	12/14/2017	\$173.50
AAI-0035406	12/14/2017	Medical to Provider	Bienville Orthopaedic Specialists, LLC	21195	Check	12/14/2017	\$181.33
AAI-0035520	12/19/2017	Medical to Provider	Memorial Emergency Physicians	21198	Check	12/19/2017	\$80.06
AAI-0034938	12/19/2017	Medical to Provider	Encore Rehabilitation, Inc.	21199	Check	12/19/2017	\$173.50
AAI-0034938	12/19/2017	Medical to Provider	Encore Rehabilitation, Inc.	21200	Check	12/19/2017	\$173.50
AAI-0034938	12/19/2017	Indemnity	Wayne Payne	21201	Check	12/19/2017	\$477.82
AAI-0032931	12/19/2017	Medical to Provider	Sun Coast Pain Management, PA	21202	Check	12/19/2017	\$497.37
AAI-0034939	12/19/2017	Indemnity	Ashley Boler	21203	Check	12/19/2017	\$955.64
AAI-0034938	12/20/2017	EXPENSE	Associated Managed Care	21204	Check	12/20/2017	\$1,590.63
AAI-0034939	12/20/2017	EXPENSE	Associated Managed Care	21204	Check	12/20/2017	\$48.88
AAI-0035146	12/20/2017	EXPENSE	Associated Managed Care	21204	Check	12/20/2017	\$3.31
AAI-0035342	12/20/2017	EXPENSE	Associated Managed Care	21204	Check	12/20/2017	\$263.54
AAI-0035372	12/20/2017	EXPENSE	Associated Managed Care	21204	Check	12/20/2017	\$74.35

Report Criteria:

Group 1: Tier 2 Name is Police - 213

Group 1: Tier 2 Name is Public Works Admin - 313

Grand Total

9:24 am

Report Criteria: Transaction Date Range = 12/1/2017 - 12/31/2017 Filter = Transaction Type in (Check, Voided) and
Checking Account = 'City of Gulfport-HB Claims Contingency '

Checking Account Is City of Gulfport-HB Claims Contingency

<u>Transaction Type</u>	<u>Check Number</u>	<u>Payee Name</u>	<u>Transaction Amount</u>
<u>Transaction Date</u>	<u>Void Date</u>		
Check 12/01/2017	21165	Biloxi Anesthesiology, PLLC	\$240.00
Check 12/01/2017	21166	Joseph Weis	\$33.77
Check 12/01/2017	21167	Joseph Weis	\$169.16
Check 12/01/2017	21168	Joseph Weis	\$281.94
Check 12/01/2017	21169	RN Resources, Inc.	\$831.60
Check 12/01/2017	21170	Wayne Payne	\$300.36
Check 12/05/2017	21171	CompToday	\$19.76
Check 12/05/2017	21172	CompToday	\$66.65
Check 12/05/2017	21173	CompToday	\$136.86
Check 12/05/2017	21174	CompToday	\$221.02
Check 12/05/2017	21175	Wayne Payne	\$955.64
Check 12/05/2017	21176	Ashley Boler	\$955.64
Check 12/05/2017	21177	Collins and Null Appraisals, Inc.	\$5,362.50
Check 12/07/2017	21178	SMB Radiology, PA	\$41.91
Check 12/07/2017	21179	Brit Santos	\$67.25
Check 12/07/2017	21180	Encore Rehabilitation, Inc.	\$85.05
Check 12/07/2017	21181	Encore Rehabilitation, Inc.	\$129.27
Check 12/07/2017	21182	Bienville Surgery Center, LLC	\$16,613.70
Check 12/08/2017	21183	CIOX Health	\$1.20
Check 12/08/2017	21184	SMB Radiology, PA	\$90.81
Check 12/08/2017	21185	RN Resources, Inc.	\$321.30
Check 12/08/2017	21186	Carlisle Medical Inc	\$394.71
Check 12/08/2017	21187	RN Resources, Inc.	\$498.96
Check 12/12/2017	21188	Merit Health Biloxi	\$298.45
Check 12/12/2017	21189	Joseph Weis	\$563.88
Check 12/12/2017	21190	Dorothy Payne	\$718.96
Check 12/13/2017	21191	Copeland, Cook, Taylor & Bush, P.A.	\$28,362.35
Check 12/14/2017	21192	Bienville Orthopaedic Specialists, LLC	\$89.10
Check 12/14/2017	21193	Bienville Orthopaedic Specialists, LLC	\$131.26

9:24 am

Report Criteria: Transaction Date Range = 12/1/2017 - 12/31/2017 Filter = Transaction Type in (Check, Voided) and
Checking Account = 'City of Gulfport-HB Claims Contingency '

Checking Account Is City of Gulfport-HB Claims Contingency

<u>Transaction Type</u>	<u>Check Number</u>	<u>Payee Name</u>	<u>Transaction Amount</u>
<u>Transaction Date</u>	<u>Void Date</u>		
Check 12/14/2017	21194	Encore Rehabilitation, Inc.	\$173.50
Check 12/14/2017	21195	Bienville Orthopaedic Specialists, LLC	\$181.33
Check 12/14/2017	21196	BILOXI ANESTHESIOLOGY, PA	\$240.00
Check 12/14/2017	21197	BILOXI ANESTHESIOLOGY, PA	\$663.47
Check 12/19/2017	21198	Memorial Emergency Physicians	\$80.06
Check 12/19/2017	21199	Encore Rehabilitation, Inc.	\$173.50
Check 12/19/2017	21200	Encore Rehabilitation, Inc.	\$173.50
Check 12/19/2017	21201	Wayne Payne	\$477.82
Check 12/19/2017	21202	Sun Coast Pain Management, PA	\$497.37
Check 12/19/2017	21203	Ashley Boler	\$955.64
Check 12/20/2017	21204	Associated Managed Care	\$4,243.64
Check 12/20/2017	21205	StoneRiver Pharmacy Solutions	\$5.29
Check 12/20/2017	21206	Rehabilitation, Inc.	\$95.00
Check 12/20/2017	21207	CompToday	\$624.87
Check 12/20/2017	21208	Wesley Morgan	\$1,674.21
Check 12/20/2017	21209	Eric Amundson, M.D.	\$1,800.00
Check 12/20/2017	21210	C.R. England	\$1,849.90
Check 12/20/2017	21211	Wesley and Stephenie Morgan and their	\$12,000.00
Check 12/20/2017	21212	Dorothy Payne and Ben Bowden	\$80,000.00
Check 12/22/2017	21213	Joseph Weis	\$112.78
Check 12/22/2017	21214	Merlissia Lewis	\$165.94
Check 12/22/2017	21215	Wayne Payne	\$177.41
Check 12/22/2017	21216	Dorothy Payne	\$718.96
Check 12/27/2017	21217	Copeland, Cook, Taylor & Bush, P.A.	\$33,514.50
Check 12/27/2017	21218	CompToday	\$16.98
Check 12/27/2017	21219	Terry C Smith, MD, Neurosurgeon	\$64.80
Check 12/27/2017	21220	Bienville Orthopaedic Specialists, LLC	\$89.10
Check 12/27/2017	21221	Bienville Orthopaedic Specialists, LLC	\$101.21
Check 12/27/2017	21222	Encore Rehabilitation, Inc.	\$132.68

9:24 am

Report Criteria: Transaction Date Range = 12/1/2017 - 12/31/2017 Filter = Transaction Type in (Check, Voided) and
Checking Account = 'City of Gulfport-HB Claims Contingency '

Checking Account Is City of Gulfport-HB Claims Contingency

<u>Transaction Type</u>	<u>Check Number</u>	<u>Payee Name</u>	<u>Transaction Amount</u>
<u>Transaction Date</u>	<u>Void Date</u>		
Check	21223	Encore Rehabilitation, Inc.	\$173.50
12/27/2017			
Check	21224	Encore Rehabilitation, Inc.	\$173.50
12/27/2017			
Check	21225	Encore Rehabilitation, Inc.	\$173.50
12/27/2017			
Check	21226	Cedar Lake Open MRI LLC	\$378.24
12/27/2017			
Check	21227	Bienville Orthopaedic Specialists, LLC	\$802.37
12/27/2017			
Check	21228	SMB Radiology, PA	\$215.80
12/28/2017			
Check	21229	Gulf Coast Outpatient Surgery Center	\$710.06
12/28/2017			
Check	21230	SMB Radiology, PA	\$15.88
12/29/2017			
Check	21231	Encore Rehabilitation, Inc.	\$132.68
12/29/2017			
Check	21232	Neurology Associates of Mississippi	\$175.00
12/29/2017			
Check	21233	Memorial Emergency Physicians	\$362.31
12/29/2017			
Check	21234	RN Resources, Inc.	\$436.32
12/29/2017			
Check	21235	Garden Park Medical	\$695.58
12/29/2017			
Check Totals (71)			\$203,431.26
Charge/Check Totals (71)			\$203,431.26
Checks less Voids/Reimbursements			\$203,431.26
City of Gulfport-HB Claims Contingency Totals			\$(203,431.26)

\$(203,431.26)



Memorandum

To: Mayor Billy Hewes and
Gulfport City Council

From: Leah Holland, Manager
General Finance

Date: 01/04/2018

Subject: Bi-weekly payroll reports for the month of December 2017, to be made part of the minutes.

Recommendation:

To: Mayor Billy Hewes
Council President F.B. 'Rusty' Walker, IV
Councilwoman Ella Holmes-Hines
Councilwoman Cara L. Pucheu
Councilman Kenneth L. Casey, Sr.
Councilman Ronald "Ron" Roland
Councilman Myles Sharp
Councilman Robert 'R. Lee' Flowers

CC: Dr. John Kelly, CAO

From: Linda Elias, Comptroller

Date: January 4, 2018

Re: Payroll Journals

Attached are the bi-weekly payroll distribution journals for the month of December to be approved and spread on the minutes of the January 16, 2018, Council meeting.

If you have any questions, please call my office at any time.

12/05/2017 16:48
scasey

CITY OF GULFPORT
GENERAL LEDGER DISTRIBUTION JOURNAL: BIWEEKLY PAY

P
prjournal1

WARRANT 120717

PAY PERIOD 11/20/2017 to 12/03/2017

CHECK DATE 12/07/2017

YEAR 2018 PERIOD 3
EXPENDITURE ENTRIES
SHORT DESC 120717

GL EFF DATE 12/07/2017
REFERENCE 120717
REFERENCE2 1120717

ORG	OBJECT	PROJECT	ORGANIZATION TITLE	ACCOUNT DESCRIPTION	EXPENDITURE
YEAR 2018 PERIOD 3				GL EFF DATE 12/07/2017	
111	600100	3	EXECUTIVE	WAGES AND SALARIES	7,816.86
111	601900		EXECUTIVE	STATE RETIREMENT	1,231.15
111	602200		EXECUTIVE	FICA TAXES	565.04
111	602600		EXECUTIVE	HEALTH INSURANCE	1,336.34
115	600100		LEGISLATIVE	WAGES AND SALARIES	9,598.42
115	601900		LEGISLATIVE	STATE RETIREMENT	1,511.76
115	602200		LEGISLATIVE	FICA TAXES	643.37
115	602600		LEGISLATIVE	HEALTH INSURANCE	3,271.71
125	600100		JUDICIAL	WAGES AND SALARIES	28,583.90
125	601900		JUDICIAL	STATE RETIREMENT	4,501.95
125	602200		JUDICIAL	FICA TAXES	2,070.71
125	602600		JUDICIAL	HEALTH INSURANCE	5,468.38
135	600100		LEGAL	WAGES AND SALARIES	25,954.39
135	601900		LEGAL	STATE RETIREMENT	4,087.82
135	602200		LEGAL	FICA TAXES	1,886.16
135	602600		LEGAL	HEALTH INSURANCE	3,998.04
145	600100		GENERAL ADMINISTRATION	WAGES AND SALARIES	39,727.40
145	601900		GENERAL ADMINISTRATION	STATE RETIREMENT	6,261.78
145	602200		GENERAL ADMINISTRATION	FICA TAXES	2,868.61
145	602600		GENERAL ADMINISTRATION	HEALTH INSURANCE	5,110.51
150	600100		INFORMATION TECHNOLOGY	WAGES AND SALARIES	23,076.59
150	600400		INFORMATION TECHNOLOGY	OVERTIME	310.02
150	601900		INFORMATION TECHNOLOGY	STATE RETIREMENT	3,645.61
150	602200		INFORMATION TECHNOLOGY	FICA TAXES	1,671.38
150	602600		INFORMATION TECHNOLOGY	HEALTH INSURANCE	4,917.60
213	600100		POLICE OPERATING	WAGES AND SALARIES	346,300.70
213	600400		POLICE OPERATING	OVERTIME	28,963.14
213	601000		POLICE OPERATING	HOLIDAY PAY	21,715.84
213	601900		POLICE OPERATING	STATE RETIREMENT	62,524.31
213	602200		POLICE OPERATING	FICA TAXES	28,714.75
213	602600		POLICE OPERATING	HEALTH INSURANCE	65,279.75
290	600100		FIRE	WAGES AND SALARIES	267,150.43
290	600400		FIRE	OVERTIME	652.89
290	601000		FIRE	HOLIDAY PAY	27.80
290	601900		FIRE	STATE RETIREMENT	42,183.53
290	602200		FIRE	FICA TAXES	19,054.99
290	602600		FIRE	HEALTH INSURANCE	53,924.20
313	600100		PUBLIC WORKS ADMIN	WAGES AND SALARIES	16,128.85
313	601900		PUBLIC WORKS ADMIN	STATE RETIREMENT	2,549.74
313	602200		PUBLIC WORKS ADMIN	FICA TAXES	1,194.57
313	602600		PUBLIC WORKS ADMIN	HEALTH INSURANCE	1,545.27
315	600100		TRAFFIC CONTROL AND SAFETY	WAGES AND SALARIES	10,800.67
315	600400		TRAFFIC CONTROL AND SAFETY	OVERTIME	692.82
315	601000		TRAFFIC CONTROL AND SAFETY	HOLIDAY PAY	11.02
315	601900		TRAFFIC CONTROL AND SAFETY	STATE RETIREMENT	1,821.40
315	602200		TRAFFIC CONTROL AND SAFETY	FICA TAXES	852.96
315	602600		TRAFFIC CONTROL AND SAFETY	HEALTH INSURANCE	2,013.08

12/05/2017 16:48
scasey

CITY OF GULFPORT
GENERAL LEDGER DISTRIBUTION JOURNAL: BIWEEKLY PAY

P
prjournl 2

WARRANT 120717

PAY PERIOD 11/20/2017 to 12/03/2017

CHECK DATE 12/07/2017

YEAR 2018 PERIOD 3
EXPENDITURE ENTRIES
SHORT DESC 120717

GL EFF DATE 12/07/2017
REFERENCE 120717
REFERENCE2 1120717

ORG	OBJECT	PROJECT	ORGANIZATION TITLE	ACCOUNT DESCRIPTION	EXPENDITURE
335	600100		MAINTENANCE GARAGE	WAGES AND SALARIES	15,461.71
335	601900		MAINTENANCE GARAGE	STATE RETIREMENT	2,439.94
335	602200		MAINTENANCE GARAGE	FICA TAXES	1,126.60
335	602600		MAINTENANCE GARAGE	HEALTH INSURANCE	1,863.30
325	600100		ENGINEERING	WAGES AND SALARIES	14,364.51
325	601900		ENGINEERING	STATE RETIREMENT	2,190.36
325	602200		ENGINEERING	FICA TAXES	1,053.76
325	602600		ENGINEERING	HEALTH INSURANCE	2,147.39
411	600100		LEISURE SERVICES	WAGES AND SALARIES	64,702.76
411	600100	41130	LEISURE SERVICES	WAGES AND SALARIES	1,445.72
411	600100	41133	LEISURE SERVICES	WAGES AND SALARIES	513.18
411	600100	41136	LEISURE SERVICES	WAGES AND SALARIES	5,828.42
411	600100	41138	LEISURE SERVICES	WAGES AND SALARIES	235.86
411	600100	41140	LEISURE SERVICES	WAGES AND SALARIES	1,103.30
411	600100	41144	LEISURE SERVICES	WAGES AND SALARIES	2,395.98
411	600400		LEISURE SERVICES	OVERTIME	2,453.61
411	600400	41136	LEISURE SERVICES	OVERTIME	158.14
411	600400	41144	LEISURE SERVICES	OVERTIME	3.39
411	601000		LEISURE SERVICES	HOLIDAY PAY	282.96
411	601900		LEISURE SERVICES	STATE RETIREMENT	9,913.48
411	601900	41130	LEISURE SERVICES	STATE RETIREMENT	227.70
411	601900	41133	LEISURE SERVICES	STATE RETIREMENT	80.83
411	601900	41136	LEISURE SERVICES	STATE RETIREMENT	947.62
411	601900	41138	LEISURE SERVICES	STATE RETIREMENT	37.15
411	601900	41140	LEISURE SERVICES	STATE RETIREMENT	173.77
411	601900	41144	LEISURE SERVICES	STATE RETIREMENT	377.90
411	602200		LEISURE SERVICES	FICA TAXES	4,951.43
411	602200	41130	LEISURE SERVICES	FICA TAXES	104.99
411	602200	41133	LEISURE SERVICES	FICA TAXES	34.38
411	602200	41136	LEISURE SERVICES	FICA TAXES	448.57
411	602200	41138	LEISURE SERVICES	FICA TAXES	17.74
411	602200	41140	LEISURE SERVICES	FICA TAXES	70.82
411	602200	41144	LEISURE SERVICES	FICA TAXES	181.83
411	602600		LEISURE SERVICES	HEALTH INSURANCE	11,465.40
411	602600	41130	LEISURE SERVICES	HEALTH INSURANCE	233.26
411	602600	41133	LEISURE SERVICES	HEALTH INSURANCE	202.85
411	602600	41136	LEISURE SERVICES	HEALTH INSURANCE	748.69
411	602600	41138	LEISURE SERVICES	HEALTH INSURANCE	35.60
411	602600	41140	LEISURE SERVICES	HEALTH INSURANCE	541.91
411	602600	41144	LEISURE SERVICES	HEALTH INSURANCE	25.00
415	600100		BUILDING MAINTENANCE	WAGES AND SALARIES	1,844.62
415	601900		BUILDING MAINTENANCE	STATE RETIREMENT	295.25
415	602200		BUILDING MAINTENANCE	FICA TAXES	143.41
430	600100		BEAUTIFICATION	WAGES AND SALARIES	2,108.73
430	601900		BEAUTIFICATION	STATE RETIREMENT	332.13
430	602200		BEAUTIFICATION	FICA TAXES	150.82
430	602600		BEAUTIFICATION	HEALTH INSURANCE	426.83
437	600100		BAYOU VISTA GOLF COURSE	WAGES AND SALARIES	1,427.25

12/05/2017 16:48
scasey

CITY OF GULFPORT
GENERAL LEDGER DISTRIBUTION JOURNAL: BIWEEKLY PAY

P
prjournl³

WARRANT 120717

PAY PERIOD 11/20/2017 to 12/03/2017

CHECK DATE 12/07/2017

YEAR 2018 PERIOD 3
EXPENDITURE ENTRIES
SHORT DESC 120717

GL EFF DATE 12/07/2017
REFERENCE 120717
REFERENCE2 1120717

ORG	OBJECT	PROJECT	ORGANIZATION TITLE	ACCOUNT DESCRIPTION	EXPENDITURE
437	600400		BAYOU VISTA GOLF COURSE	OVERTIME	6.69
437	601900		BAYOU VISTA GOLF COURSE	STATE RETIREMENT	225.85
437	602200		BAYOU VISTA GOLF COURSE	FICA TAXES	96.12
437	602600		BAYOU VISTA GOLF COURSE	HEALTH INSURANCE	562.01
611	600100		PLANNING AND ZONING	WAGES AND SALARIES	39,578.44
611	601900		PLANNING AND ZONING	STATE RETIREMENT	6,233.59
611	602200		PLANNING AND ZONING	FICA TAXES	2,830.55
611	602600		PLANNING AND ZONING	HEALTH INSURANCE	8,751.06
621	600100		ECONOMIC DEVELOPMENT	WAGES AND SALARIES	5,978.52
621	601900		ECONOMIC DEVELOPMENT	STATE RETIREMENT	941.62
621	602200		ECONOMIC DEVELOPMENT	FICA TAXES	442.62
621	602600		ECONOMIC DEVELOPMENT	HEALTH INSURANCE	700.73
FUND TOTALS					1,387,886.86
511	600100	05600	COMMUNITY DEVELOPMENT	WAGES AND SALARIES	2,913.20
511	601900	05600	COMMUNITY DEVELOPMENT	STATE RETIREMENT	458.83
511	602200	05600	COMMUNITY DEVELOPMENT	FICA TAXES	215.90
511	602600	05600	COMMUNITY DEVELOPMENT	HEALTH INSURANCE	369.68
515	600100	74500	HOME CONSORTIUM-GULFPORT	WAGES AND SALARIES	3,438.16
515	601900	74500	HOME CONSORTIUM-GULFPORT	STATE RETIREMENT	541.51
515	602200	74500	HOME CONSORTIUM-GULFPORT	FICA TAXES	240.10
515	602600	74500	HOME CONSORTIUM-GULFPORT	HEALTH INSURANCE	952.94
FUND TOTALS					9,130.32
811	600100		UTILITY BILLING	WAGES AND SALARIES	23,864.91
811	601900		UTILITY BILLING	STATE RETIREMENT	3,758.73
811	602200		UTILITY BILLING	FICA TAXES	1,739.30
811	602600		UTILITY BILLING	HEALTH INSURANCE	4,806.57
825	600100		SEWER OPERATIONS	WAGES AND SALARIES	1,540.26
825	601900		SEWER OPERATIONS	STATE RETIREMENT	242.59
825	602200		SEWER OPERATIONS	FICA TAXES	113.02
825	602600		SEWER OPERATIONS	HEALTH INSURANCE	273.90
FUND TOTALS					36,339.28
445	600100		JOSEPH T JONES	WAGES AND SALARIES	8,198.35
445	600400		JOSEPH T JONES	OVERTIME	1,849.63
445	601000		JOSEPH T JONES	HOLIDAY PAY	482.72
445	601900		JOSEPH T JONES	STATE RETIREMENT	1,658.58
445	602200		JOSEPH T JONES	FICA TAXES	791.31
445	602600		JOSEPH T JONES	HEALTH INSURANCE	970.60
FUND TOTALS					13,951.19
GRAND TOTALS					1,447,307.65

12/05/2017 16:48
scasey

CITY OF GULFPORT
GENERAL LEDGER DISTRIBUTION JOURNAL: BIWEEKLY PAY

P
prjournl⁴

WARRANT 120717

PAY PERIOD 11/20/2017 to 12/03/2017

CHECK DATE 12/07/2017

YEAR 2018 PERIOD 3
EXPENDITURE ENTRIES
SHORT DESC 120717

GL EFF DATE 12/07/2017
REFERENCE 120717
REFERENCE2 1120717

ORG	OBJECT	PROJECT	ORGANIZATION TITLE	ACCOUNT DESCRIPTION	EXPENDITURE
-----	--------	---------	--------------------	---------------------	-------------

12/05/2017 16:48
scasey

CITY OF GULFPORT
GENERAL LEDGER DISTRIBUTION JOURNAL: BIWEEKLY PAY

P 5
prjournal

CLERK: scasey

YEAR PER SRC ACCOUNT	JNL EFF DATE	JNL DESC	REF 1	REF 2	REF 3	ACCOUNT DESC LINE DESC	T OB	DEBIT	CREDIT
2018 3 234									
PRJ 001-100351	12/07/2017	120717	120717	1120717	1120717	PAYROLL CLEARING WARRANT=120717 RUN=1 BIWEEKLY		784,829.28	
PRJ 001-213700	12/07/2017	120717	120717	1120717	1120717	WITHHOLDING-FEDERAL WARRANT=120717 RUN=1 BIWEEKLY			87,439.63
PRJ 001-213700	12/07/2017	120717	120717	1120717	1120717	WITHHOLDING-FEDERAL WARRANT=120717 RUN=1 BIWEEKLY		87,439.63	
PRJ 001-100351	12/07/2017	120717	120717	1120717	1120717	PAYROLL CLEARING WARRANT=120717 RUN=1 BIWEEKLY			1,687,982.53
PRJ 001-213900	12/07/2017	120717	120717	1120717	1120717	WITHHOLDING-STATE WARRANT=120717 RUN=1 BIWEEKLY			30,218.21
PRJ 001-214100	12/07/2017	120717	120717	1120717	1120717	WITHHOLDING-RETIREMENT WARRANT=120717 RUN=1 BIWEEKLY			253,599.93
PRJ 001-214300	12/07/2017	120717	120717	1120717	1120717	WITHHOLDING-HEALTH INSURANCE WARRANT=120717 RUN=1 BIWEEKLY			230,707.81
PRJ 001-214350	12/07/2017	120717	120717	1120717	1120717	WITHHOLDING-VISION 100%EE PAID WARRANT=120717 RUN=1 BIWEEKLY			2,796.09
PRJ 001-214400	12/07/2017	120717	120717	1120717	1120717	WITHHOLDING-FLEX SPENDING ACCT WARRANT=120717 RUN=1 BIWEEKLY			3,906.38
PRJ 001-214700	12/07/2017	120717	120717	1120717	1120717	WITHHOLDING-GARNISHMENTS WARRANT=120717 RUN=1 BIWEEKLY			8,370.50
PRJ 001-214700	12/07/2017	120717	120717	1120717	1120717	WITHHOLDING-GARNISHMENTS WARRANT=120717 RUN=1 BIWEEKLY		4,683.63	
PRJ 001-214900	12/07/2017	120717	120717	1120717	1120717	WITHHOLDING-DEFERRED COMP WARRANT=120717 RUN=1 BIWEEKLY			7,749.09
PRJ 001-215900	12/07/2017	120717	120717	1120717	1120717	WITHHOLDING-POLICE BENEVOLENT WARRANT=120717 RUN=1 BIWEEKLY			516.25
PRJ 001-216100	12/07/2017	120717	120717	1120717	1120717	WITHHOLDING-COLONIAL LIFE WARRANT=120717 RUN=1 BIWEEKLY			112.42
PRJ 001-216150	12/07/2017	120717	120717	1120717	1120717	WITHHOLDING-LINCOLN NATL LIFE WARRANT=120717 RUN=1 BIWEEKLY			4,129.94
PRJ 001-216300	12/07/2017	120717	120717	1120717	1120717	WITHHOLDING-AFLAC WARRANT=120717 RUN=1 BIWEEKLY			5,747.94
PRJ 001-216400	12/07/2017	120717	120717	1120717	1120717	WITHHOLDING-UNUM WARRANT=120717 RUN=1 BIWEEKLY			938.59
PRJ 001-216500	12/07/2017	120717	120717	1120717	1120717	WITHHOLDING-PREPAID LEGAL WARRANT=120717 RUN=1 BIWEEKLY			44.88
PRJ 001-216700	12/07/2017	120717	120717	1120717	1120717	ACCRUED AND WITHHELD FICA WARRANT=120717 RUN=1 BIWEEKLY			148,551.62
PRJ 001-216700	12/07/2017	120717	120717	1120717	1120717	ACCRUED AND WITHHELD FICA WARRANT=120717 RUN=1 BIWEEKLY		148,551.62	
PRJ 111-600100	12/07/2017	120717	120717	1120717	1120717	WAGES AND SALARIES WARRANT=120717 RUN=1 BIWEEKLY		7,816.86	
PRJ 111-601900	12/07/2017	120717	120717	1120717	1120717	STATE RETIREMENT WARRANT=120717 RUN=1 BIWEEKLY		1,231.15	
PRJ 111-602200	12/07/2017	120717	120717	1120717	1120717	FICA TAXES WARRANT=120717 RUN=1 BIWEEKLY		565.04	
PRJ 111-602600	12/07/2017	120717	120717	1120717	1120717	HEALTH INSURANCE		1,336.34	

12/05/2017 16:48
scasey

CITY OF GULFPORT
GENERAL LEDGER DISTRIBUTION JOURNAL: BIWEEKLY PAY

P 6
prjournl

YEAR PER SRC ACCOUNT	JNL EFF DATE	JNL DESC	REF 1	REF 2	REF 3	ACCOUNT DESC LINE DESC	T OB	DEBIT	CREDIT
PRJ 115-600100	12/07/2017	120717	120717	1120717	1120717	WARRANT=120717 RUN=1 BIWEEKLY WAGES AND SALARIES		9,598.42	
PRJ 115-601900	12/07/2017	120717	120717	1120717	1120717	WARRANT=120717 RUN=1 BIWEEKLY STATE RETIREMENT		1,511.76	
PRJ 115-602200	12/07/2017	120717	120717	1120717	1120717	WARRANT=120717 RUN=1 BIWEEKLY FICA TAXES		643.37	
PRJ 115-602600	12/07/2017	120717	120717	1120717	1120717	WARRANT=120717 RUN=1 BIWEEKLY HEALTH INSURANCE		3,271.71	
PRJ 125-600100	12/07/2017	120717	120717	1120717	1120717	WARRANT=120717 RUN=1 BIWEEKLY WAGES AND SALARIES		28,583.90	
PRJ 125-601900	12/07/2017	120717	120717	1120717	1120717	WARRANT=120717 RUN=1 BIWEEKLY STATE RETIREMENT		4,501.95	
PRJ 125-602200	12/07/2017	120717	120717	1120717	1120717	WARRANT=120717 RUN=1 BIWEEKLY FICA TAXES		2,070.71	
PRJ 125-602600	12/07/2017	120717	120717	1120717	1120717	WARRANT=120717 RUN=1 BIWEEKLY HEALTH INSURANCE		5,468.38	
PRJ 135-600100	12/07/2017	120717	120717	1120717	1120717	WARRANT=120717 RUN=1 BIWEEKLY WAGES AND SALARIES		25,954.39	
PRJ 135-601900	12/07/2017	120717	120717	1120717	1120717	WARRANT=120717 RUN=1 BIWEEKLY STATE RETIREMENT		4,087.82	
PRJ 135-602200	12/07/2017	120717	120717	1120717	1120717	WARRANT=120717 RUN=1 BIWEEKLY FICA TAXES		1,886.16	
PRJ 135-602600	12/07/2017	120717	120717	1120717	1120717	WARRANT=120717 RUN=1 BIWEEKLY HEALTH INSURANCE		3,998.04	
PRJ 145-600100	12/07/2017	120717	120717	1120717	1120717	WARRANT=120717 RUN=1 BIWEEKLY WAGES AND SALARIES		39,727.40	
PRJ 145-601900	12/07/2017	120717	120717	1120717	1120717	WARRANT=120717 RUN=1 BIWEEKLY STATE RETIREMENT		6,261.78	
PRJ 145-602200	12/07/2017	120717	120717	1120717	1120717	WARRANT=120717 RUN=1 BIWEEKLY FICA TAXES		2,868.61	
PRJ 145-602600	12/07/2017	120717	120717	1120717	1120717	WARRANT=120717 RUN=1 BIWEEKLY HEALTH INSURANCE		5,110.51	
PRJ 150-600100	12/07/2017	120717	120717	1120717	1120717	WARRANT=120717 RUN=1 BIWEEKLY WAGES AND SALARIES		23,076.59	
PRJ 150-600400	12/07/2017	120717	120717	1120717	1120717	WARRANT=120717 RUN=1 BIWEEKLY OVERTIME		310.02	
PRJ 150-601900	12/07/2017	120717	120717	1120717	1120717	WARRANT=120717 RUN=1 BIWEEKLY STATE RETIREMENT		3,645.61	
PRJ 150-602200	12/07/2017	120717	120717	1120717	1120717	WARRANT=120717 RUN=1 BIWEEKLY FICA TAXES		1,671.38	
PRJ 150-602600	12/07/2017	120717	120717	1120717	1120717	WARRANT=120717 RUN=1 BIWEEKLY HEALTH INSURANCE		4,917.60	
PRJ 213-600100	12/07/2017	120717	120717	1120717	1120717	WARRANT=120717 RUN=1 BIWEEKLY WAGES AND SALARIES		346,300.70	
PRJ 213-600400	12/07/2017	120717	120717	1120717	1120717	WARRANT=120717 RUN=1 BIWEEKLY OVERTIME		28,963.14	
PRJ 213-601000	12/07/2017	120717	120717	1120717	1120717	WARRANT=120717 RUN=1 BIWEEKLY HOLIDAY PAY		21,715.84	
	12/07/2017	120717	120717	1120717	1120717	WARRANT=120717 RUN=1 BIWEEKLY			

12/05/2017 16:48
scasey

CITY OF GULFPORT
GENERAL LEDGER DISTRIBUTION JOURNAL: BIWEEKLY PAY

P 7
prjournal

YEAR PER SRC ACCOUNT	JNL EFF DATE	JNL DESC	REF 1	REF 2	REF 3	ACCOUNT DESC LINE DESC	T OB	DEBIT	CREDIT
PRJ 213-601900	12/07/2017	120717	120717	1120717	1120717	STATE RETIREMENT		62,524.31	
PRJ 213-602200	12/07/2017	120717	120717	1120717	1120717	WARRANT=120717 RUN=1 BIWEEKLY			
PRJ 213-602600	12/07/2017	120717	120717	1120717	1120717	FICA TAXES		28,714.75	
PRJ 290-600100	12/07/2017	120717	120717	1120717	1120717	WARRANT=120717 RUN=1 BIWEEKLY			
PRJ 290-600400	12/07/2017	120717	120717	1120717	1120717	HEALTH INSURANCE		65,279.75	
PRJ 290-601000	12/07/2017	120717	120717	1120717	1120717	WARRANT=120717 RUN=1 BIWEEKLY			
PRJ 290-601900	12/07/2017	120717	120717	1120717	1120717	WAGES AND SALARIES		267,150.43	
PRJ 290-602200	12/07/2017	120717	120717	1120717	1120717	WARRANT=120717 RUN=1 BIWEEKLY			
PRJ 290-602600	12/07/2017	120717	120717	1120717	1120717	OVERTIME		652.89	
PRJ 313-600100	12/07/2017	120717	120717	1120717	1120717	WARRANT=120717 RUN=1 BIWEEKLY			
PRJ 313-601900	12/07/2017	120717	120717	1120717	1120717	HOLIDAY PAY		27.80	
PRJ 313-602200	12/07/2017	120717	120717	1120717	1120717	WARRANT=120717 RUN=1 BIWEEKLY			
PRJ 313-602600	12/07/2017	120717	120717	1120717	1120717	STATE RETIREMENT		42,183.53	
PRJ 315-600100	12/07/2017	120717	120717	1120717	1120717	WARRANT=120717 RUN=1 BIWEEKLY			
PRJ 315-600400	12/07/2017	120717	120717	1120717	1120717	FICA TAXES		19,054.99	
PRJ 315-601000	12/07/2017	120717	120717	1120717	1120717	WARRANT=120717 RUN=1 BIWEEKLY			
PRJ 315-601900	12/07/2017	120717	120717	1120717	1120717	HEALTH INSURANCE		53,924.20	
PRJ 315-602200	12/07/2017	120717	120717	1120717	1120717	WARRANT=120717 RUN=1 BIWEEKLY			
PRJ 315-602600	12/07/2017	120717	120717	1120717	1120717	WAGES AND SALARIES		16,128.85	
PRJ 325-600100	12/07/2017	120717	120717	1120717	1120717	WARRANT=120717 RUN=1 BIWEEKLY			
PRJ 325-600400	12/07/2017	120717	120717	1120717	1120717	STATE RETIREMENT		2,549.74	
PRJ 325-601000	12/07/2017	120717	120717	1120717	1120717	WARRANT=120717 RUN=1 BIWEEKLY			
PRJ 325-601900	12/07/2017	120717	120717	1120717	1120717	FICA TAXES		1,194.57	
PRJ 325-602200	12/07/2017	120717	120717	1120717	1120717	WARRANT=120717 RUN=1 BIWEEKLY			
PRJ 325-602600	12/07/2017	120717	120717	1120717	1120717	HEALTH INSURANCE		1,545.27	
PRJ 325-600100	12/07/2017	120717	120717	1120717	1120717	WARRANT=120717 RUN=1 BIWEEKLY			
PRJ 325-600400	12/07/2017	120717	120717	1120717	1120717	WAGES AND SALARIES		10,800.67	
PRJ 325-601000	12/07/2017	120717	120717	1120717	1120717	WARRANT=120717 RUN=1 BIWEEKLY			
PRJ 325-601900	12/07/2017	120717	120717	1120717	1120717	OVERTIME		692.82	
PRJ 325-602200	12/07/2017	120717	120717	1120717	1120717	WARRANT=120717 RUN=1 BIWEEKLY			
PRJ 325-602600	12/07/2017	120717	120717	1120717	1120717	HOLIDAY PAY		11.02	
PRJ 325-600100	12/07/2017	120717	120717	1120717	1120717	WARRANT=120717 RUN=1 BIWEEKLY			
PRJ 325-600400	12/07/2017	120717	120717	1120717	1120717	STATE RETIREMENT		1,821.40	
PRJ 325-601000	12/07/2017	120717	120717	1120717	1120717	WARRANT=120717 RUN=1 BIWEEKLY			
PRJ 325-601900	12/07/2017	120717	120717	1120717	1120717	FICA TAXES		852.96	
PRJ 325-602200	12/07/2017	120717	120717	1120717	1120717	WARRANT=120717 RUN=1 BIWEEKLY			
PRJ 325-602600	12/07/2017	120717	120717	1120717	1120717	HEALTH INSURANCE		2,013.08	
PRJ 325-600100	12/07/2017	120717	120717	1120717	1120717	WARRANT=120717 RUN=1 BIWEEKLY			
PRJ 325-600400	12/07/2017	120717	120717	1120717	1120717	WAGES AND SALARIES		15,461.71	
PRJ 325-601000	12/07/2017	120717	120717	1120717	1120717	WARRANT=120717 RUN=1 BIWEEKLY			
PRJ 325-601900	12/07/2017	120717	120717	1120717	1120717	STATE RETIREMENT		2,439.94	
PRJ 325-602200	12/07/2017	120717	120717	1120717	1120717	WARRANT=120717 RUN=1 BIWEEKLY			
PRJ 325-602600	12/07/2017	120717	120717	1120717	1120717	FICA TAXES		1,126.60	
PRJ 325-600100	12/07/2017	120717	120717	1120717	1120717	WARRANT=120717 RUN=1 BIWEEKLY			
PRJ 325-600400	12/07/2017	120717	120717	1120717	1120717	HEALTH INSURANCE		1,863.30	
PRJ 325-601000	12/07/2017	120717	120717	1120717	1120717	WARRANT=120717 RUN=1 BIWEEKLY			
PRJ 325-601900	12/07/2017	120717	120717	1120717	1120717	WAGES AND SALARIES		14,364.51	
PRJ 325-602200	12/07/2017	120717	120717	1120717	1120717	WARRANT=120717 RUN=1 BIWEEKLY			
PRJ 325-602600	12/07/2017	120717	120717	1120717	1120717	STATE RETIREMENT		2,190.36	

12/05/2017 16:48
scasey

CITY OF GULFPORT
GENERAL LEDGER DISTRIBUTION JOURNAL: BIWEEKLY PAY

P 8
prjournal

YEAR PER SRC ACCOUNT	JNL EFF DATE	JNL DESC	REF 1	REF 2	REF 3	ACCOUNT DESC LINE DESC	T OB	DEBIT	CREDIT
PRJ 325-602200	12/07/2017	120717	120717	1120717	1120717	WARRANT=120717 RUN=1 BIWEEKLY FICA TAXES		1,053.76	
PRJ 325-602600	12/07/2017	120717	120717	1120717	1120717	WARRANT=120717 RUN=1 BIWEEKLY HEALTH INSURANCE		2,147.39	
PRJ 411-600100	12/07/2017	120717	120717	1120717	1120717	WARRANT=120717 RUN=1 BIWEEKLY WAGES AND SALARIES		64,702.76	
PRJ 411-600100-41130	12/07/2017	120717	120717	1120717	1120717	WARRANT=120717 RUN=1 BIWEEKLY WAGES AND SALARIES		1,445.72	
PRJ 411-600100-41133	12/07/2017	120717	120717	1120717	1120717	WARRANT=120717 RUN=1 BIWEEKLY WAGES AND SALARIES		513.18	
PRJ 411-600100-41136	12/07/2017	120717	120717	1120717	1120717	WARRANT=120717 RUN=1 BIWEEKLY WAGES AND SALARIES		5,828.42	
PRJ 411-600100-41138	12/07/2017	120717	120717	1120717	1120717	WARRANT=120717 RUN=1 BIWEEKLY WAGES AND SALARIES		235.86	
PRJ 411-600100-41140	12/07/2017	120717	120717	1120717	1120717	WARRANT=120717 RUN=1 BIWEEKLY WAGES AND SALARIES		1,103.30	
PRJ 411-600100-41144	12/07/2017	120717	120717	1120717	1120717	WARRANT=120717 RUN=1 BIWEEKLY WAGES AND SALARIES		2,395.98	
PRJ 411-600400	12/07/2017	120717	120717	1120717	1120717	WARRANT=120717 RUN=1 BIWEEKLY OVERTIME		2,453.61	
PRJ 411-600400-41136	12/07/2017	120717	120717	1120717	1120717	WARRANT=120717 RUN=1 BIWEEKLY OVERTIME		158.14	
PRJ 411-600400-41144	12/07/2017	120717	120717	1120717	1120717	WARRANT=120717 RUN=1 BIWEEKLY OVERTIME		3.39	
PRJ 411-601000	12/07/2017	120717	120717	1120717	1120717	WARRANT=120717 RUN=1 BIWEEKLY HOLIDAY PAY		282.96	
PRJ 411-601900	12/07/2017	120717	120717	1120717	1120717	WARRANT=120717 RUN=1 BIWEEKLY STATE RETIREMENT		9,913.48	
PRJ 411-601900-41130	12/07/2017	120717	120717	1120717	1120717	WARRANT=120717 RUN=1 BIWEEKLY STATE RETIREMENT		227.70	
PRJ 411-601900-41133	12/07/2017	120717	120717	1120717	1120717	WARRANT=120717 RUN=1 BIWEEKLY STATE RETIREMENT		80.83	
PRJ 411-601900-41136	12/07/2017	120717	120717	1120717	1120717	WARRANT=120717 RUN=1 BIWEEKLY STATE RETIREMENT		947.62	
PRJ 411-601900-41138	12/07/2017	120717	120717	1120717	1120717	WARRANT=120717 RUN=1 BIWEEKLY STATE RETIREMENT		37.15	
PRJ 411-601900-41140	12/07/2017	120717	120717	1120717	1120717	WARRANT=120717 RUN=1 BIWEEKLY STATE RETIREMENT		173.77	
PRJ 411-601900-41144	12/07/2017	120717	120717	1120717	1120717	WARRANT=120717 RUN=1 BIWEEKLY STATE RETIREMENT		377.90	
PRJ 411-602200	12/07/2017	120717	120717	1120717	1120717	WARRANT=120717 RUN=1 BIWEEKLY FICA TAXES		4,951.43	
PRJ 411-602200-41130	12/07/2017	120717	120717	1120717	1120717	WARRANT=120717 RUN=1 BIWEEKLY FICA TAXES		104.99	
PRJ 411-602200-41133	12/07/2017	120717	120717	1120717	1120717	WARRANT=120717 RUN=1 BIWEEKLY FICA TAXES		34.38	
PRJ 411-602200-41136	12/07/2017	120717	120717	1120717	1120717	WARRANT=120717 RUN=1 BIWEEKLY FICA TAXES		448.57	
	12/07/2017	120717	120717	1120717	1120717	WARRANT=120717 RUN=1 BIWEEKLY			

12/05/2017 16:48
 scasey

CITY OF GULFPORT
GENERAL LEDGER DISTRIBUTION JOURNAL: BIWEEKLY PAY

P 9
prjournal

YEAR PER SRC ACCOUNT	JNL EFF DATE	JNL DESC	REF 1	REF 2	REF 3	ACCOUNT DESC LINE DESC	T OB	DEBIT	CREDIT
PRJ 411-602200-41138	12/07/2017 120717		120717	1120717	1120717	FICA TAXES		17.74	
PRJ 411-602200-41140	12/07/2017 120717		120717	1120717	1120717	WARRANT=120717 RUN=1 BIWEEKLY		70.82	
PRJ 411-602200-41144	12/07/2017 120717		120717	1120717	1120717	FICA TAXES		181.83	
PRJ 411-602600	12/07/2017 120717		120717	1120717	1120717	WARRANT=120717 RUN=1 BIWEEKLY		11,465.40	
PRJ 411-602600-41130	12/07/2017 120717		120717	1120717	1120717	HEALTH INSURANCE		233.26	
PRJ 411-602600-41133	12/07/2017 120717		120717	1120717	1120717	WARRANT=120717 RUN=1 BIWEEKLY		202.85	
PRJ 411-602600-41136	12/07/2017 120717		120717	1120717	1120717	HEALTH INSURANCE		748.69	
PRJ 411-602600-41138	12/07/2017 120717		120717	1120717	1120717	WARRANT=120717 RUN=1 BIWEEKLY		35.60	
PRJ 411-602600-41140	12/07/2017 120717		120717	1120717	1120717	HEALTH INSURANCE		541.91	
PRJ 411-602600-41144	12/07/2017 120717		120717	1120717	1120717	WARRANT=120717 RUN=1 BIWEEKLY		25.00	
PRJ 415-600100	12/07/2017 120717		120717	1120717	1120717	HEALTH INSURANCE		1,844.62	
PRJ 415-601900	12/07/2017 120717		120717	1120717	1120717	WARRANT=120717 RUN=1 BIWEEKLY		295.25	
PRJ 415-602200	12/07/2017 120717		120717	1120717	1120717	STATE RETIREMENT		143.41	
PRJ 430-600100	12/07/2017 120717		120717	1120717	1120717	WARRANT=120717 RUN=1 BIWEEKLY		2,108.73	
PRJ 430-601900	12/07/2017 120717		120717	1120717	1120717	WAGES AND SALARIES		332.13	
PRJ 430-602200	12/07/2017 120717		120717	1120717	1120717	STATE RETIREMENT		150.82	
PRJ 430-602600	12/07/2017 120717		120717	1120717	1120717	WARRANT=120717 RUN=1 BIWEEKLY		426.83	
PRJ 437-600100	12/07/2017 120717		120717	1120717	1120717	HEALTH INSURANCE		1,427.25	
PRJ 437-600400	12/07/2017 120717		120717	1120717	1120717	WARRANT=120717 RUN=1 BIWEEKLY		6.69	
PRJ 437-601900	12/07/2017 120717		120717	1120717	1120717	OVERTIME		225.85	
PRJ 437-602200	12/07/2017 120717		120717	1120717	1120717	STATE RETIREMENT		96.12	
PRJ 437-602600	12/07/2017 120717		120717	1120717	1120717	WARRANT=120717 RUN=1 BIWEEKLY		562.01	
PRJ 611-600100	12/07/2017 120717		120717	1120717	1120717	HEALTH INSURANCE		39,578.44	
PRJ 611-601900	12/07/2017 120717		120717	1120717	1120717	WARRANT=120717 RUN=1 BIWEEKLY		6,233.59	
PRJ 611-602200	12/07/2017 120717		120717	1120717	1120717	STATE RETIREMENT		2,830.55	
						FICA TAXES			

12/05/2017 16:48
 scasey

CITY OF GULFPORT
GENERAL LEDGER DISTRIBUTION JOURNAL: BIWEEKLY PAY
P 10
prjournal

YEAR PER SRC ACCOUNT	JNL EFF DATE	JNL DESC	REF 1	REF 2	REF 3	ACCOUNT DESC LINE DESC	T OB	DEBIT	CREDIT
PRJ 611-602600	12/07/2017	120717	120717	1120717	1120717	WARRANT=120717 RUN=1 BIWEEKLY			
PRJ 621-600100	12/07/2017	120717	120717	1120717	1120717	HEALTH INSURANCE WARRANT=120717 RUN=1 BIWEEKLY		8,751.06	
PRJ 621-601900	12/07/2017	120717	120717	1120717	1120717	WAGES AND SALARIES WARRANT=120717 RUN=1 BIWEEKLY		5,978.52	
PRJ 621-602200	12/07/2017	120717	120717	1120717	1120717	STATE RETIREMENT WARRANT=120717 RUN=1 BIWEEKLY		941.62	
PRJ 621-602600	12/07/2017	120717	120717	1120717	1120717	FICA TAXES WARRANT=120717 RUN=1 BIWEEKLY		442.62	
PRJ 511-600100-05600	12/07/2017	120717	120717	1120717	1120717	HEALTH INSURANCE WARRANT=120717 RUN=1 BIWEEKLY		700.73	
PRJ 511-601900-05600	12/07/2017	120717	120717	1120717	1120717	WAGES AND SALARIES WARRANT=120717 RUN=1 BIWEEKLY		2,913.20	
PRJ 511-602200-05600	12/07/2017	120717	120717	1120717	1120717	STATE RETIREMENT WARRANT=120717 RUN=1 BIWEEKLY		458.83	
PRJ 511-602600-05600	12/07/2017	120717	120717	1120717	1120717	FICA TAXES WARRANT=120717 RUN=1 BIWEEKLY		215.90	
PRJ 515-600100-74500	12/07/2017	120717	120717	1120717	1120717	HEALTH INSURANCE WARRANT=120717 RUN=1 BIWEEKLY		369.68	
PRJ 515-601900-74500	12/07/2017	120717	120717	1120717	1120717	WAGES AND SALARIES WARRANT=120717 RUN=1 BIWEEKLY		3,438.16	
PRJ 515-602200-74500	12/07/2017	120717	120717	1120717	1120717	STATE RETIREMENT WARRANT=120717 RUN=1 BIWEEKLY		541.51	
PRJ 515-602600-74500	12/07/2017	120717	120717	1120717	1120717	FICA TAXES WARRANT=120717 RUN=1 BIWEEKLY		240.10	
PRJ 811-600100	12/07/2017	120717	120717	1120717	1120717	HEALTH INSURANCE WARRANT=120717 RUN=1 BIWEEKLY		952.94	
PRJ 811-601900	12/07/2017	120717	120717	1120717	1120717	WAGES AND SALARIES WARRANT=120717 RUN=1 BIWEEKLY		23,864.91	
PRJ 811-602200	12/07/2017	120717	120717	1120717	1120717	STATE RETIREMENT WARRANT=120717 RUN=1 BIWEEKLY		3,758.73	
PRJ 811-602600	12/07/2017	120717	120717	1120717	1120717	FICA TAXES WARRANT=120717 RUN=1 BIWEEKLY		1,739.30	
PRJ 825-600100	12/07/2017	120717	120717	1120717	1120717	HEALTH INSURANCE WARRANT=120717 RUN=1 BIWEEKLY		4,806.57	
PRJ 825-601900	12/07/2017	120717	120717	1120717	1120717	WAGES AND SALARIES WARRANT=120717 RUN=1 BIWEEKLY		1,540.26	
PRJ 825-602200	12/07/2017	120717	120717	1120717	1120717	STATE RETIREMENT WARRANT=120717 RUN=1 BIWEEKLY		242.59	
PRJ 825-602600	12/07/2017	120717	120717	1120717	1120717	FICA TAXES WARRANT=120717 RUN=1 BIWEEKLY		113.02	
PRJ 445-600100	12/07/2017	120717	120717	1120717	1120717	HEALTH INSURANCE WARRANT=120717 RUN=1 BIWEEKLY		273.90	
PRJ 445-600400	12/07/2017	120717	120717	1120717	1120717	WAGES AND SALARIES WARRANT=120717 RUN=1 BIWEEKLY		8,198.35	
PRJ 445-601000	12/07/2017	120717	120717	1120717	1120717	OVERTIME WARRANT=120717 RUN=1 BIWEEKLY		1,849.63	
	12/07/2017	120717	120717	1120717	1120717	HOLIDAY PAY WARRANT=120717 RUN=1 BIWEEKLY		482.72	

12/05/2017 16:48
scasey

CITY OF GULFPORT
GENERAL LEDGER DISTRIBUTION JOURNAL: BIWEEKLY PAY

P 11
prjournal

YEAR PER SRC ACCOUNT	JNL EFF DATE	JNL DESC	REF 1	REF 2	REF 3	ACCOUNT DESC LINE DESC	T OB	DEBIT	CREDIT
PRJ 445-601900	12/07/2017	120717	120717	1120717	1120717	STATE RETIREMENT WARRANT=120717 RUN=1 BIWEEKLY		1,658.58	
PRJ 445-602200	12/07/2017	120717	120717	1120717	1120717	FICA TAXES WARRANT=120717 RUN=1 BIWEEKLY		791.31	
PRJ 445-602600	12/07/2017	120717	120717	1120717	1120717	HEALTH INSURANCE WARRANT=120717 RUN=1 BIWEEKLY		970.60	
GENERAL LEDGER TOTAL								2,472,811.81	2,472,811.81
PRJ 001-200100	12/07/2017					EQTY IN PLD CASH-GENERAL		1,387,886.86	
PRJ 010-110100	12/07/2017					EQUITY IN POOLED CASH			1,387,886.86
PRJ 001-201900	12/07/2017					EQTY IN PLD CASH-CDBG		9,130.32	
PRJ 200-110100	12/07/2017					EQUITY IN POOLED CASH			9,130.32
PRJ 001-203700	12/07/2017					EQTY IN PLD CASH-WATER\SEWER		36,339.28	
PRJ 400-110100	12/07/2017					EQUITY IN POOLED CASH			36,339.28
PRJ 001-204300	12/07/2017					EQTY IN PLD CASH-J T JONES		13,951.19	
PRJ 420-110100	12/07/2017					EQUITY IN POOLED CASH			13,951.19
SYSTEM GENERATED ENTRIES TOTAL								1,447,307.65	1,447,307.65
JOURNAL 2018/03/234 TOTAL								3,920,119.46	3,920,119.46
2018 3 234									
PRJ 010-311300	12/07/2017	120717	120717	1120717	1120717	EXPENDITURE CONTROL WARRANT=120717 RUN=1 BIWEEKLY		1,387,886.86	
PRJ 200-311300	12/07/2017	120717	120717	1120717	1120717	EXPENDITURE CONTROL WARRANT=120717 RUN=1 BIWEEKLY		9,130.32	
PRJ 400-311300	12/07/2017	120717	120717	1120717	1120717	EXPENDITURE CONTROL WARRANT=120717 RUN=1 BIWEEKLY		36,339.28	
PRJ 420-311300	12/07/2017	120717	120717	1120717	1120717	EXPENDITURE CONTROL WARRANT=120717 RUN=1 BIWEEKLY		13,951.19	

12/05/2017 16:48
scasey

CITY OF GULFPORT
GENERAL LEDGER DISTRIBUTION JOURNAL: BIWEEKLY PAY

P 12
prjournal

FUND	YEAR	PER	JNL	EFF	DATE	ACCOUNT DESCRIPTION	DEBIT	CREDIT
ACCOUNT								
001 POOLED CASH	2018	3	234	12/07/2017				
001-100351					PAYROLL CLEARING	784,829.28		
001-100351					PAYROLL CLEARING			1,687,982.53
001-200100					EQTY IN PLD CASH-GENERAL	1,387,886.86		
001-201900					EQTY IN PLD CASH-CDBG	9,130.32		
001-203700					EQTY IN PLD CASH-WATER\SEWER	36,339.28		
001-204300					EQTY IN PLD CASH-J T JONES	13,951.19		
001-213700					WITHHOLDING-FEDERAL	87,439.63		
001-213700					WITHHOLDING-FEDERAL			87,439.63
001-213900					WITHHOLDING-STATE			30,218.21
001-214100					WITHHOLDING-RETIREMENT			253,599.93
001-214300					WITHHOLDING-HEALTH INSURANCE			230,707.81
001-214350					WITHHOLDING-VISION 100%EE PAID			2,796.09
001-214400					WITHHOLDING-FLEX SPENDING ACCT			3,906.38
001-214700					WITHHOLDING-GARNISHMENTS	4,683.63		
001-214700					WITHHOLDING-GARNISHMENTS			8,370.50
001-214900					WITHHOLDING-DEFERRED COMP			7,749.09
001-215900					WITHHOLDING-POLICE BENEVOLENT			516.25
001-216100					WITHHOLDING-COLONIAL LIFE			112.42
001-216150					WITHHOLDING-LINCOLN NATL LIFE			4,129.94
001-216300					WITHHOLDING-AFLAC			5,747.94
001-216400					WITHHOLDING-UNUM			938.59
001-216500					WITHHOLDING-PREPAID LEGAL			44.88
001-216700					ACCRUED AND WITHHELD FICA	148,551.62		
001-216700					ACCRUED AND WITHHELD FICA			148,551.62
					FUND TOTAL	2,472,811.81		2,472,811.81
010 GENERAL FUND	2018	3	234	12/07/2017				
010-110100					EQUITY IN POOLED CASH			1,387,886.86
010-311300					EXPENDITURE CONTROL	1,387,886.86		
					FUND TOTAL	1,387,886.86		1,387,886.86
200 COMMUNITY DEVELOPMENT	2018	3	234	12/07/2017				
200-110100					EQUITY IN POOLED CASH			9,130.32
200-311300					EXPENDITURE CONTROL	9,130.32		
					FUND TOTAL	9,130.32		9,130.32
400 WATER/SEWER UTILITY FUND	2018	3	234	12/07/2017				
400-110100					EQUITY IN POOLED CASH			36,339.28
400-311300					EXPENDITURE CONTROL	36,339.28		
					FUND TOTAL	36,339.28		36,339.28
420 JOSEPH T JONES	2018	3	234	12/07/2017				
420-110100					EQUITY IN POOLED CASH			13,951.19
420-311300					EXPENDITURE CONTROL	13,951.19		

12/05/2017 16:48
 scasey

CITY OF GULFPORT
 GENERAL LEDGER DISTRIBUTION JOURNAL: BIWEEKLY PAY

P 13
 prjournl

FUND	YEAR PER	JNL	EFF	DATE	ACCOUNT DESCRIPTION	DEBIT	CREDIT
ACCOUNT							
FUND TOTAL						13,951.19	13,951.19

12/05/2017 16:48
 scasey

CITY OF GULFPORT
 GENERAL LEDGER DISTRIBUTION JOURNAL: BIWEEKLY PAY

P 14
 prjournl

FUND		DUE TO	DUE FROM
001	POOLED CASH	1,447,307.65	
010	GENERAL FUND		1,387,886.86
200	COMMUNITY DEVELOPMENT		9,130.32
400	WATER/SEWER UTILITY FUND		36,339.28
420	JOSEPH T JONES		13,951.19
TOTAL		1,447,307.65	1,447,307.65

** END OF REPORT - Generated by Shelia Casey **

12/19/2017 14:46
scasey

CITY OF GULFPORT
GENERAL LEDGER DISTRIBUTION JOURNAL: BIWEEKLY PAY

P
prjournl

WARRANT 122117

PAY PERIOD 12/04/2017 to 12/17/2017

CHECK DATE 12/21/2017

YEAR 2018 PERIOD 3
EXPENDITURE ENTRIES
SHORT DESC 122117

GL EFF DATE 12/21/2017
REFERENCE 122117
REFERENCE2 1122117

ORG	OBJECT	PROJECT	ORGANIZATION TITLE	ACCOUNT DESCRIPTION	EXPENDITURE
YEAR 2018 PERIOD 3				GL EFF DATE 12/21/2017	
111	600100	3	EXECUTIVE	WAGES AND SALARIES	7,816.85
111	601900		EXECUTIVE	STATE RETIREMENT	1,231.15
111	602200		EXECUTIVE	FICA TAXES	565.04
111	602600		EXECUTIVE	HEALTH INSURANCE	1,336.34
115	600100		LEGISLATIVE	WAGES AND SALARIES	9,598.41
115	601900		LEGISLATIVE	STATE RETIREMENT	1,511.75
115	602200		LEGISLATIVE	FICA TAXES	643.37
115	602600		LEGISLATIVE	HEALTH INSURANCE	3,271.71
125	600100		JUDICIAL	WAGES AND SALARIES	29,816.04
125	601900		JUDICIAL	STATE RETIREMENT	4,667.35
125	602200		JUDICIAL	FICA TAXES	2,164.97
125	602600		JUDICIAL	HEALTH INSURANCE	5,468.50
135	600100		LEGAL	WAGES AND SALARIES	25,954.39
135	601900		LEGAL	STATE RETIREMENT	4,087.82
135	602200		LEGAL	FICA TAXES	1,886.16
135	602600		LEGAL	HEALTH INSURANCE	3,998.04
145	600100		GENERAL ADMINISTRATION	WAGES AND SALARIES	39,670.17
145	601900		GENERAL ADMINISTRATION	STATE RETIREMENT	6,252.76
145	602200		GENERAL ADMINISTRATION	FICA TAXES	2,864.23
145	602600		GENERAL ADMINISTRATION	HEALTH INSURANCE	5,110.51
150	600100		INFORMATION TECHNOLOGY	WAGES AND SALARIES	23,316.49
150	601900		INFORMATION TECHNOLOGY	STATE RETIREMENT	3,596.79
150	602200		INFORMATION TECHNOLOGY	FICA TAXES	1,666.02
150	602600		INFORMATION TECHNOLOGY	HEALTH INSURANCE	4,917.60
213	600100		POLICE OPERATING	WAGES AND SALARIES	343,521.70
213	600400		POLICE OPERATING	OVERTIME	48,830.46
213	601000		POLICE OPERATING	HOLIDAY PAY	3,325.46
213	601900		POLICE OPERATING	STATE RETIREMENT	62,319.21
213	602200		POLICE OPERATING	FICA TAXES	28,624.93
213	602600		POLICE OPERATING	HEALTH INSURANCE	64,528.47
290	600100		FIRE	WAGES AND SALARIES	251,639.84
290	600400		FIRE	OVERTIME	55,274.84
290	601000		FIRE	HOLIDAY PAY	23,536.78
290	601900		FIRE	STATE RETIREMENT	52,046.06
290	602200		FIRE	FICA TAXES	23,846.20
290	602600		FIRE	HEALTH INSURANCE	53,924.20
313	600100		PUBLIC WORKS ADMIN	WAGES AND SALARIES	16,128.86
313	601900		PUBLIC WORKS ADMIN	STATE RETIREMENT	2,549.74
313	602200		PUBLIC WORKS ADMIN	FICA TAXES	1,194.57
313	602600		PUBLIC WORKS ADMIN	HEALTH INSURANCE	1,545.27
315	600100		TRAFFIC CONTROL AND SAFETY	WAGES AND SALARIES	10,800.68
315	600400		TRAFFIC CONTROL AND SAFETY	OVERTIME	706.13
315	601900		TRAFFIC CONTROL AND SAFETY	STATE RETIREMENT	1,821.77
315	602200		TRAFFIC CONTROL AND SAFETY	FICA TAXES	853.15
315	602600		TRAFFIC CONTROL AND SAFETY	HEALTH INSURANCE	2,013.08
335	600100		MAINTENANCE GARAGE	WAGES AND SALARIES	15,461.74
335	601900		MAINTENANCE GARAGE	STATE RETIREMENT	2,439.95

12/19/2017 14:46
scasey

CITY OF GULFPORT
GENERAL LEDGER DISTRIBUTION JOURNAL: BIWEEKLY PAY

P
prjournl

WARRANT 122117

PAY PERIOD 12/04/2017 to 12/17/2017

CHECK DATE 12/21/2017

YEAR 2018 PERIOD 3
EXPENDITURE ENTRIES
SHORT DESC 122117

GL EFF DATE 12/21/2017
REFERENCE 122117
REFERENCE2 1122117

ORG	OBJECT	PROJECT	ORGANIZATION TITLE	ACCOUNT DESCRIPTION	EXPENDITURE
335	602200		MAINTENANCE GARAGE	FICA TAXES	1,126.60
335	602600		MAINTENANCE GARAGE	HEALTH INSURANCE	1,863.30
325	600100		ENGINEERING	WAGES AND SALARIES	15,002.03
325	601900		ENGINEERING	STATE RETIREMENT	2,190.37
325	602200		ENGINEERING	FICA TAXES	1,102.52
325	602600		ENGINEERING	HEALTH INSURANCE	2,147.39
411	600100		LEISURE SERVICES	WAGES AND SALARIES	64,581.36
411	600100	41130	LEISURE SERVICES	WAGES AND SALARIES	990.26
411	600100	41133	LEISURE SERVICES	WAGES AND SALARIES	968.63
411	600100	41136	LEISURE SERVICES	WAGES AND SALARIES	5,828.42
411	600100	41138	LEISURE SERVICES	WAGES AND SALARIES	157.43
411	600100	41140	LEISURE SERVICES	WAGES AND SALARIES	1,103.30
411	600100	41144	LEISURE SERVICES	WAGES AND SALARIES	2,395.99
411	600400		LEISURE SERVICES	OVERTIME	2,095.80
411	600400	41130	LEISURE SERVICES	OVERTIME	164.33
411	600400	41136	LEISURE SERVICES	OVERTIME	335.54
411	600400	41144	LEISURE SERVICES	OVERTIME	40.69
411	601900		LEISURE SERVICES	STATE RETIREMENT	9,870.46
411	601900	41130	LEISURE SERVICES	STATE RETIREMENT	181.85
411	601900	41133	LEISURE SERVICES	STATE RETIREMENT	152.56
411	601900	41136	LEISURE SERVICES	STATE RETIREMENT	975.55
411	601900	41138	LEISURE SERVICES	STATE RETIREMENT	24.80
411	601900	41140	LEISURE SERVICES	STATE RETIREMENT	173.77
411	601900	41144	LEISURE SERVICES	STATE RETIREMENT	383.78
411	602200		LEISURE SERVICES	FICA TAXES	4,892.40
411	602200	41130	LEISURE SERVICES	FICA TAXES	85.87
411	602200	41133	LEISURE SERVICES	FICA TAXES	66.06
411	602200	41136	LEISURE SERVICES	FICA TAXES	462.14
411	602200	41138	LEISURE SERVICES	FICA TAXES	11.84
411	602200	41140	LEISURE SERVICES	FICA TAXES	70.82
411	602200	41144	LEISURE SERVICES	FICA TAXES	184.69
411	602600		LEISURE SERVICES	HEALTH INSURANCE	11,546.75
411	602600	41130	LEISURE SERVICES	HEALTH INSURANCE	101.81
411	602600	41133	LEISURE SERVICES	HEALTH INSURANCE	334.30
411	602600	41136	LEISURE SERVICES	HEALTH INSURANCE	748.69
411	602600	41138	LEISURE SERVICES	HEALTH INSURANCE	23.76
411	602600	41140	LEISURE SERVICES	HEALTH INSURANCE	541.91
411	602600	41144	LEISURE SERVICES	HEALTH INSURANCE	25.00
415	600100		BUILDING MAINTENANCE	WAGES AND SALARIES	1,844.62
415	601900		BUILDING MAINTENANCE	STATE RETIREMENT	295.25
415	602200		BUILDING MAINTENANCE	FICA TAXES	143.41
430	600100		BEAUTIFICATION	WAGES AND SALARIES	1,503.82
430	601900		BEAUTIFICATION	STATE RETIREMENT	236.85
430	602200		BEAUTIFICATION	FICA TAXES	104.54
430	602600		BEAUTIFICATION	HEALTH INSURANCE	426.83
437	600100		BAYOU VISTA GOLF COURSE	WAGES AND SALARIES	1,427.25
437	600400		BAYOU VISTA GOLF COURSE	OVERTIME	53.52
437	601900		BAYOU VISTA GOLF COURSE	STATE RETIREMENT	233.22

12/19/2017 14:46
scasey

CITY OF GULFPORT
GENERAL LEDGER DISTRIBUTION JOURNAL: BIWEEKLY PAY

P
prjournl 3

WARRANT 122117

PAY PERIOD 12/04/2017 to 12/17/2017

CHECK DATE 12/21/2017

YEAR 2018 PERIOD 3
EXPENDITURE ENTRIES
SHORT DESC 122117

GL EFF DATE 12/21/2017
REFERENCE 122117
REFERENCE2 1122117

ORG	OBJECT	PROJECT	ORGANIZATION TITLE	ACCOUNT DESCRIPTION	EXPENDITURE
437	602200		BAYOU VISTA GOLF COURSE	FICA TAXES	99.71
437	602600		BAYOU VISTA GOLF COURSE	HEALTH INSURANCE	562.01
611	600100		PLANNING AND ZONING	WAGES AND SALARIES	40,100.90
611	600400		PLANNING AND ZONING	OVERTIME	-6.30
611	601900		PLANNING AND ZONING	STATE RETIREMENT	6,314.89
611	602200		PLANNING AND ZONING	FICA TAXES	2,870.03
611	602600		PLANNING AND ZONING	HEALTH INSURANCE	8,751.06
621	600100		ECONOMIC DEVELOPMENT	WAGES AND SALARIES	6,148.97
621	601900		ECONOMIC DEVELOPMENT	STATE RETIREMENT	968.46
621	602200		ECONOMIC DEVELOPMENT	FICA TAXES	455.66
621	602600		ECONOMIC DEVELOPMENT	HEALTH INSURANCE	700.73
FUND TOTALS					1,464,533.75
511	600100	05600	COMMUNITY DEVELOPMENT	WAGES AND SALARIES	2,913.20
511	601900	05600	COMMUNITY DEVELOPMENT	STATE RETIREMENT	458.83
511	602200	05600	COMMUNITY DEVELOPMENT	FICA TAXES	215.90
511	602600	05600	COMMUNITY DEVELOPMENT	HEALTH INSURANCE	369.68
515	600100	74500	HOME CONSORTIUM-GULFPORT	WAGES AND SALARIES	3,438.14
515	601900	74500	HOME CONSORTIUM-GULFPORT	STATE RETIREMENT	541.51
515	602200	74500	HOME CONSORTIUM-GULFPORT	FICA TAXES	242.01
515	602600	74500	HOME CONSORTIUM-GULFPORT	HEALTH INSURANCE	977.94
FUND TOTALS					9,157.21
811	600100		UTILITY BILLING	WAGES AND SALARIES	23,831.39
811	601900		UTILITY BILLING	STATE RETIREMENT	3,753.46
811	602200		UTILITY BILLING	FICA TAXES	1,736.73
811	602600		UTILITY BILLING	HEALTH INSURANCE	4,806.45
825	600100		SEWER OPERATIONS	WAGES AND SALARIES	1,540.27
825	601900		SEWER OPERATIONS	STATE RETIREMENT	242.59
825	602200		SEWER OPERATIONS	FICA TAXES	113.02
825	602600		SEWER OPERATIONS	HEALTH INSURANCE	273.90
FUND TOTALS					36,297.81
445	600100		JOSEPH T JONES	WAGES AND SALARIES	7,991.30
445	600400		JOSEPH T JONES	OVERTIME	1,137.11
445	601900		JOSEPH T JONES	STATE RETIREMENT	1,437.72
445	602200		JOSEPH T JONES	FICA TAXES	684.56
445	602600		JOSEPH T JONES	HEALTH INSURANCE	901.09
FUND TOTALS					12,151.78
GRAND TOTALS					1,522,140.55

12/19/2017 14:46
 scasey

CITY OF GULFPORT
 GENERAL LEDGER DISTRIBUTION JOURNAL: BIWEEKLY PAY

P⁴
 prjournl

WARRANT 122117

PAY PERIOD 12/04/2017 to 12/17/2017

CHECK DATE 12/21/2017

PAYROLL VENDOR ASCII INVOICES TO BE CREATED

VENDOR	REMIT NAME	WITHOLDING ORG/OBJ/PROJ	AMOUNT
1282	GROUP HEALTH LIFE AND DISABILITY	001-214350-	5,659.14
		Total for vendor/remit: 1282/0	5,659.14

12/19/2017 14:46
scasey

CITY OF GULFPORT
GENERAL LEDGER DISTRIBUTION JOURNAL: BIWEEKLY PAY

P 5
prjournal

CLERK: scasey

YEAR PER JNL SRC ACCOUNT	EFF DATE	JNL DESC	REF 1	REF 2	REF 3	ACCOUNT DESC LINE DESC	T OB	DEBIT	CREDIT
2018 3 707									
PRJ 001-100351	12/21/2017	122117	122117	1122117	1122117	PAYROLL CLEARING WARRANT=122117 RUN=1 BIWEEKLY		822,860.40	
PRJ 001-213700	12/21/2017	122117	122117	1122117	1122117	WITHHOLDING-FEDERAL WARRANT=122117 RUN=1 BIWEEKLY			98,176.34
PRJ 001-213700	12/21/2017	122117	122117	1122117	1122117	WITHHOLDING-FEDERAL WARRANT=122117 RUN=1 BIWEEKLY		98,176.34	
PRJ 001-100351	12/21/2017	122117	122117	1122117	1122117	PAYROLL CLEARING WARRANT=122117 RUN=1 BIWEEKLY			2,883,660.62
PRJ 001-213900	12/21/2017	122117	122117	1122117	1122117	WITHHOLDING-STATE WARRANT=122117 RUN=1 BIWEEKLY			33,062.94
PRJ 001-213900	12/21/2017	122117	122117	1122117	1122117	WITHHOLDING-STATE WARRANT=122117 RUN=1 BIWEEKLY		63,281.15	
PRJ 001-214100	12/21/2017	122117	122117	1122117	1122117	WITHHOLDING-RETIREMENT WARRANT=122117 RUN=1 BIWEEKLY			268,613.59
PRJ 001-214100	12/21/2017	122117	122117	1122117	1122117	WITHHOLDING-RETIREMENT WARRANT=122117 RUN=1 BIWEEKLY		522,315.11	
PRJ 001-214300	12/21/2017	122117	122117	1122117	1122117	WITHHOLDING-HEALTH INSURANCE WARRANT=122117 RUN=1 BIWEEKLY			229,761.27
PRJ 001-214300	12/21/2017	122117	122117	1122117	1122117	WITHHOLDING-HEALTH INSURANCE WARRANT=122117 RUN=1 BIWEEKLY		460,469.08	
PRJ 001-214350	12/21/2017	122117	122117	1122117	1122117	WITHHOLDING-VISION 100%EE PAID WARRANT=122117 RUN=1 BIWEEKLY			2,863.05
PRJ 001-214400	12/21/2017	122117	122117	1122117	1122117	WITHHOLDING-FLEX SPENDING ACCT WARRANT=122117 RUN=1 BIWEEKLY			3,896.38
PRJ 001-214400	12/21/2017	122117	122117	1122117	1122117	WITHHOLDING-FLEX SPENDING ACCT WARRANT=122117 RUN=1 BIWEEKLY		7,802.76	
PRJ 001-214700	12/21/2017	122117	122117	1122117	1122117	WITHHOLDING-GARNISHMENTS WARRANT=122117 RUN=1 BIWEEKLY			9,320.67
PRJ 001-214700	12/21/2017	122117	122117	1122117	1122117	WITHHOLDING-GARNISHMENTS WARRANT=122117 RUN=1 BIWEEKLY		13,007.54	
PRJ 001-214900	12/21/2017	122117	122117	1122117	1122117	WITHHOLDING-DEFERRED COMP WARRANT=122117 RUN=1 BIWEEKLY			7,749.09
PRJ 001-214900	12/21/2017	122117	122117	1122117	1122117	WITHHOLDING-DEFERRED COMP WARRANT=122117 RUN=1 BIWEEKLY		15,498.18	
PRJ 001-215900	12/21/2017	122117	122117	1122117	1122117	WITHHOLDING-POLICE BENEVOLENT WARRANT=122117 RUN=1 BIWEEKLY			516.25
PRJ 001-215900	12/21/2017	122117	122117	1122117	1122117	WITHHOLDING-POLICE BENEVOLENT WARRANT=122117 RUN=1 BIWEEKLY		1,032.50	
PRJ 001-216100	12/21/2017	122117	122117	1122117	1122117	WITHHOLDING-COLONIAL LIFE WARRANT=122117 RUN=1 BIWEEKLY			112.42
PRJ 001-216100	12/21/2017	122117	122117	1122117	1122117	WITHHOLDING-COLONIAL LIFE WARRANT=122117 RUN=1 BIWEEKLY		224.84	
PRJ 001-216150	12/21/2017	122117	122117	1122117	1122117	WITHHOLDING-LINCOLN NATL LIFE WARRANT=122117 RUN=1 BIWEEKLY			4,174.94
PRJ 001-216150	12/21/2017	122117	122117	1122117	1122117	WITHHOLDING-LINCOLN NATL LIFE WARRANT=122117 RUN=1 BIWEEKLY		8,304.88	
PRJ 001-216300						WITHHOLDING-AFLAC			5,747.94

12/19/2017 14:46
scasey

CITY OF GULFPORT
GENERAL LEDGER DISTRIBUTION JOURNAL: BIWEEKLY PAY

P 6
prjournal

YEAR PER SRC ACCOUNT	JNL EFF DATE	JNL DESC	REF 1	REF 2	REF 3	ACCOUNT DESC LINE DESC	T OB	DEBIT	CREDIT
PRJ 001-216300	12/21/2017	122117	122117	1122117	1122117	WARRANT=122117 RUN=1 BIWEEKLY WITHHOLDING-AFLAC		11,495.88	
PRJ 001-216400	12/21/2017	122117	122117	1122117	1122117	WARRANT=122117 RUN=1 BIWEEKLY WITHHOLDING-UNUM			860.04
PRJ 001-216400	12/21/2017	122117	122117	1122117	1122117	WARRANT=122117 RUN=1 BIWEEKLY WITHHOLDING-UNUM		1,798.63	
PRJ 001-216500	12/21/2017	122117	122117	1122117	1122117	WARRANT=122117 RUN=1 BIWEEKLY WITHHOLDING-PREPAID LEGAL			44.88
PRJ 001-216500	12/21/2017	122117	122117	1122117	1122117	WARRANT=122117 RUN=1 BIWEEKLY WITHHOLDING-PREPAID LEGAL		89.76	
PRJ 001-216700	12/21/2017	122117	122117	1122117	1122117	WARRANT=122117 RUN=1 BIWEEKLY ACCRUED AND WITHHELD FICA			157,954.30
PRJ 001-216700	12/21/2017	122117	122117	1122117	1122117	WARRANT=122117 RUN=1 BIWEEKLY ACCRUED AND WITHHELD FICA		158,017.12	
PRJ 111-600100	12/21/2017	122117	122117	1122117	1122117	WARRANT=122117 RUN=1 BIWEEKLY WAGES AND SALARIES		7,816.85	
PRJ 111-601900	12/21/2017	122117	122117	1122117	1122117	WARRANT=122117 RUN=1 BIWEEKLY STATE RETIREMENT		1,231.15	
PRJ 111-602200	12/21/2017	122117	122117	1122117	1122117	WARRANT=122117 RUN=1 BIWEEKLY FICA TAXES		565.04	
PRJ 111-602600	12/21/2017	122117	122117	1122117	1122117	WARRANT=122117 RUN=1 BIWEEKLY HEALTH INSURANCE		1,336.34	
PRJ 115-600100	12/21/2017	122117	122117	1122117	1122117	WARRANT=122117 RUN=1 BIWEEKLY WAGES AND SALARIES		9,598.41	
PRJ 115-601900	12/21/2017	122117	122117	1122117	1122117	WARRANT=122117 RUN=1 BIWEEKLY STATE RETIREMENT		1,511.75	
PRJ 115-602200	12/21/2017	122117	122117	1122117	1122117	WARRANT=122117 RUN=1 BIWEEKLY FICA TAXES		643.37	
PRJ 115-602600	12/21/2017	122117	122117	1122117	1122117	WARRANT=122117 RUN=1 BIWEEKLY HEALTH INSURANCE		3,271.71	
PRJ 125-600100	12/21/2017	122117	122117	1122117	1122117	WARRANT=122117 RUN=1 BIWEEKLY WAGES AND SALARIES		29,816.04	
PRJ 125-601900	12/21/2017	122117	122117	1122117	1122117	WARRANT=122117 RUN=1 BIWEEKLY STATE RETIREMENT		4,667.35	
PRJ 125-602200	12/21/2017	122117	122117	1122117	1122117	WARRANT=122117 RUN=1 BIWEEKLY FICA TAXES		2,164.97	
PRJ 125-602600	12/21/2017	122117	122117	1122117	1122117	WARRANT=122117 RUN=1 BIWEEKLY HEALTH INSURANCE		5,468.50	
PRJ 135-600100	12/21/2017	122117	122117	1122117	1122117	WARRANT=122117 RUN=1 BIWEEKLY WAGES AND SALARIES		25,954.39	
PRJ 135-601900	12/21/2017	122117	122117	1122117	1122117	WARRANT=122117 RUN=1 BIWEEKLY STATE RETIREMENT		4,087.82	
PRJ 135-602200	12/21/2017	122117	122117	1122117	1122117	WARRANT=122117 RUN=1 BIWEEKLY FICA TAXES		1,886.16	
PRJ 135-602600	12/21/2017	122117	122117	1122117	1122117	WARRANT=122117 RUN=1 BIWEEKLY HEALTH INSURANCE		3,998.04	
PRJ 145-600100	12/21/2017	122117	122117	1122117	1122117	WARRANT=122117 RUN=1 BIWEEKLY WAGES AND SALARIES		39,670.17	
	12/21/2017	122117	122117	1122117	1122117	WARRANT=122117 RUN=1 BIWEEKLY			

YEAR	PER	JNL	SRC ACCOUNT	EFF DATE	JNL DESC	REF 1	REF 2	REF 3	ACCOUNT DESC LINE DESC	T OB	DEBIT	CREDIT
PRJ	145-601900	12/21/2017	122117	122117	1122117	1122117			STATE RETIREMENT WARRANT=122117 RUN=1 BIWEEKLY		6,252.76	
PRJ	145-602200	12/21/2017	122117	122117	1122117	1122117			FICA TAXES WARRANT=122117 RUN=1 BIWEEKLY		2,864.23	
PRJ	145-602600	12/21/2017	122117	122117	1122117	1122117			HEALTH INSURANCE WARRANT=122117 RUN=1 BIWEEKLY		5,110.51	
PRJ	150-600100	12/21/2017	122117	122117	1122117	1122117			WAGES AND SALARIES WARRANT=122117 RUN=1 BIWEEKLY		23,316.49	
PRJ	150-601900	12/21/2017	122117	122117	1122117	1122117			STATE RETIREMENT WARRANT=122117 RUN=1 BIWEEKLY		3,596.79	
PRJ	150-602200	12/21/2017	122117	122117	1122117	1122117			FICA TAXES WARRANT=122117 RUN=1 BIWEEKLY		1,666.02	
PRJ	150-602600	12/21/2017	122117	122117	1122117	1122117			HEALTH INSURANCE WARRANT=122117 RUN=1 BIWEEKLY		4,917.60	
PRJ	213-600100	12/21/2017	122117	122117	1122117	1122117			WAGES AND SALARIES WARRANT=122117 RUN=1 BIWEEKLY		343,521.70	
PRJ	213-600400	12/21/2017	122117	122117	1122117	1122117			OVERTIME WARRANT=122117 RUN=1 BIWEEKLY		48,830.46	
PRJ	213-601000	12/21/2017	122117	122117	1122117	1122117			HOLIDAY PAY WARRANT=122117 RUN=1 BIWEEKLY		3,325.46	
PRJ	213-601900	12/21/2017	122117	122117	1122117	1122117			STATE RETIREMENT WARRANT=122117 RUN=1 BIWEEKLY		62,319.21	
PRJ	213-602200	12/21/2017	122117	122117	1122117	1122117			FICA TAXES WARRANT=122117 RUN=1 BIWEEKLY		28,624.93	
PRJ	213-602600	12/21/2017	122117	122117	1122117	1122117			HEALTH INSURANCE WARRANT=122117 RUN=1 BIWEEKLY		64,528.47	
PRJ	290-600100	12/21/2017	122117	122117	1122117	1122117			WAGES AND SALARIES WARRANT=122117 RUN=1 BIWEEKLY		251,639.84	
PRJ	290-600400	12/21/2017	122117	122117	1122117	1122117			OVERTIME WARRANT=122117 RUN=1 BIWEEKLY		55,274.84	
PRJ	290-601000	12/21/2017	122117	122117	1122117	1122117			HOLIDAY PAY WARRANT=122117 RUN=1 BIWEEKLY		23,536.78	
PRJ	290-601900	12/21/2017	122117	122117	1122117	1122117			STATE RETIREMENT WARRANT=122117 RUN=1 BIWEEKLY		52,046.06	
PRJ	290-602200	12/21/2017	122117	122117	1122117	1122117			FICA TAXES WARRANT=122117 RUN=1 BIWEEKLY		23,846.20	
PRJ	290-602600	12/21/2017	122117	122117	1122117	1122117			HEALTH INSURANCE WARRANT=122117 RUN=1 BIWEEKLY		53,924.20	
PRJ	313-600100	12/21/2017	122117	122117	1122117	1122117			WAGES AND SALARIES WARRANT=122117 RUN=1 BIWEEKLY		16,128.86	
PRJ	313-601900	12/21/2017	122117	122117	1122117	1122117			STATE RETIREMENT WARRANT=122117 RUN=1 BIWEEKLY		2,549.74	
PRJ	313-602200	12/21/2017	122117	122117	1122117	1122117			FICA TAXES WARRANT=122117 RUN=1 BIWEEKLY		1,194.57	
PRJ	313-602600	12/21/2017	122117	122117	1122117	1122117			HEALTH INSURANCE WARRANT=122117 RUN=1 BIWEEKLY		1,545.27	
PRJ	315-600100	12/21/2017	122117	122117	1122117	1122117			WAGES AND SALARIES WARRANT=122117 RUN=1 BIWEEKLY		10,800.68	
PRJ	315-600400								OVERTIME		706.13	

12/19/2017 14:46
scasey

CITY OF GULFPORT
GENERAL LEDGER DISTRIBUTION JOURNAL: BIWEEKLY PAY

P 8
prjournal

YEAR PER SRC ACCOUNT	JNL EFF DATE	JNL DESC	REF 1	REF 2	REF 3	ACCOUNT DESC LINE DESC	T OB	DEBIT	CREDIT
PRJ 315-601900	12/21/2017	122117	122117	1122117	1122117	WARRANT=122117 RUN=1 BIWEEKLY			
PRJ 315-602200	12/21/2017	122117	122117	1122117	1122117	STATE RETIREMENT WARRANT=122117 RUN=1 BIWEEKLY		1,821.77	
PRJ 315-602600	12/21/2017	122117	122117	1122117	1122117	FICA TAXES WARRANT=122117 RUN=1 BIWEEKLY		853.15	
PRJ 335-600100	12/21/2017	122117	122117	1122117	1122117	HEALTH INSURANCE WARRANT=122117 RUN=1 BIWEEKLY		2,013.08	
PRJ 335-601900	12/21/2017	122117	122117	1122117	1122117	WARRANT=122117 RUN=1 BIWEEKLY		15,461.74	
PRJ 335-602200	12/21/2017	122117	122117	1122117	1122117	STATE RETIREMENT WARRANT=122117 RUN=1 BIWEEKLY		2,439.95	
PRJ 335-602600	12/21/2017	122117	122117	1122117	1122117	FICA TAXES WARRANT=122117 RUN=1 BIWEEKLY		1,126.60	
PRJ 325-600100	12/21/2017	122117	122117	1122117	1122117	HEALTH INSURANCE WARRANT=122117 RUN=1 BIWEEKLY		1,863.30	
PRJ 325-601900	12/21/2017	122117	122117	1122117	1122117	WARRANT=122117 RUN=1 BIWEEKLY		15,002.03	
PRJ 325-602200	12/21/2017	122117	122117	1122117	1122117	STATE RETIREMENT WARRANT=122117 RUN=1 BIWEEKLY		2,190.37	
PRJ 325-602600	12/21/2017	122117	122117	1122117	1122117	FICA TAXES WARRANT=122117 RUN=1 BIWEEKLY		1,102.52	
PRJ 411-600100	12/21/2017	122117	122117	1122117	1122117	HEALTH INSURANCE WARRANT=122117 RUN=1 BIWEEKLY		2,147.39	
PRJ 411-600100-41130	12/21/2017	122117	122117	1122117	1122117	WARRANT=122117 RUN=1 BIWEEKLY		64,581.36	
PRJ 411-600100-41133	12/21/2017	122117	122117	1122117	1122117	WAGES AND SALARIES WARRANT=122117 RUN=1 BIWEEKLY		990.26	
PRJ 411-600100-41136	12/21/2017	122117	122117	1122117	1122117	WARRANT=122117 RUN=1 BIWEEKLY		968.63	
PRJ 411-600100-41138	12/21/2017	122117	122117	1122117	1122117	WARRANT=122117 RUN=1 BIWEEKLY		5,828.42	
PRJ 411-600100-41140	12/21/2017	122117	122117	1122117	1122117	WARRANT=122117 RUN=1 BIWEEKLY		157.43	
PRJ 411-600100-41144	12/21/2017	122117	122117	1122117	1122117	WAGES AND SALARIES WARRANT=122117 RUN=1 BIWEEKLY		1,103.30	
PRJ 411-600400	12/21/2017	122117	122117	1122117	1122117	WARRANT=122117 RUN=1 BIWEEKLY		2,395.99	
PRJ 411-600400-41130	12/21/2017	122117	122117	1122117	1122117	OVERTIME WARRANT=122117 RUN=1 BIWEEKLY		2,095.80	
PRJ 411-600400-41136	12/21/2017	122117	122117	1122117	1122117	OVERTIME WARRANT=122117 RUN=1 BIWEEKLY		164.33	
PRJ 411-600400-41144	12/21/2017	122117	122117	1122117	1122117	OVERTIME WARRANT=122117 RUN=1 BIWEEKLY		335.54	
PRJ 411-601900	12/21/2017	122117	122117	1122117	1122117	STATE RETIREMENT WARRANT=122117 RUN=1 BIWEEKLY		40.69	
PRJ 411-601900-41130	12/21/2017	122117	122117	1122117	1122117	STATE RETIREMENT WARRANT=122117 RUN=1 BIWEEKLY		9,870.46	
	12/21/2017	122117	122117	1122117	1122117	WARRANT=122117 RUN=1 BIWEEKLY		181.85	

12/19/2017 14:46
scasey

CITY OF GULFPORT
GENERAL LEDGER DISTRIBUTION JOURNAL: BIWEEKLY PAY

P 9
prjournal

YEAR PER SRC ACCOUNT	JNL EFF DATE	JNL DESC	REF 1	REF 2	REF 3	ACCOUNT DESC LINE DESC	T OB	DEBIT	CREDIT
PRJ 411-601900-41133	12/21/2017 122117		122117	1122117	1122117	STATE RETIREMENT WARRANT=122117 RUN=1 BIWEEKLY		152.56	
PRJ 411-601900-41136	12/21/2017 122117		122117	1122117	1122117	STATE RETIREMENT WARRANT=122117 RUN=1 BIWEEKLY		975.55	
PRJ 411-601900-41138	12/21/2017 122117		122117	1122117	1122117	STATE RETIREMENT WARRANT=122117 RUN=1 BIWEEKLY		24.80	
PRJ 411-601900-41140	12/21/2017 122117		122117	1122117	1122117	STATE RETIREMENT WARRANT=122117 RUN=1 BIWEEKLY		173.77	
PRJ 411-601900-41144	12/21/2017 122117		122117	1122117	1122117	STATE RETIREMENT WARRANT=122117 RUN=1 BIWEEKLY		383.78	
PRJ 411-602200	12/21/2017 122117		122117	1122117	1122117	FICA TAXES WARRANT=122117 RUN=1 BIWEEKLY		4,892.40	
PRJ 411-602200-41130	12/21/2017 122117		122117	1122117	1122117	FICA TAXES WARRANT=122117 RUN=1 BIWEEKLY		85.87	
PRJ 411-602200-41133	12/21/2017 122117		122117	1122117	1122117	FICA TAXES WARRANT=122117 RUN=1 BIWEEKLY		66.06	
PRJ 411-602200-41136	12/21/2017 122117		122117	1122117	1122117	FICA TAXES WARRANT=122117 RUN=1 BIWEEKLY		462.14	
PRJ 411-602200-41138	12/21/2017 122117		122117	1122117	1122117	FICA TAXES WARRANT=122117 RUN=1 BIWEEKLY		11.84	
PRJ 411-602200-41140	12/21/2017 122117		122117	1122117	1122117	FICA TAXES WARRANT=122117 RUN=1 BIWEEKLY		70.82	
PRJ 411-602200-41144	12/21/2017 122117		122117	1122117	1122117	FICA TAXES WARRANT=122117 RUN=1 BIWEEKLY		184.69	
PRJ 411-602600	12/21/2017 122117		122117	1122117	1122117	HEALTH INSURANCE WARRANT=122117 RUN=1 BIWEEKLY		11,546.75	
PRJ 411-602600-41130	12/21/2017 122117		122117	1122117	1122117	HEALTH INSURANCE WARRANT=122117 RUN=1 BIWEEKLY		101.81	
PRJ 411-602600-41133	12/21/2017 122117		122117	1122117	1122117	HEALTH INSURANCE WARRANT=122117 RUN=1 BIWEEKLY		334.30	
PRJ 411-602600-41136	12/21/2017 122117		122117	1122117	1122117	HEALTH INSURANCE WARRANT=122117 RUN=1 BIWEEKLY		748.69	
PRJ 411-602600-41138	12/21/2017 122117		122117	1122117	1122117	HEALTH INSURANCE WARRANT=122117 RUN=1 BIWEEKLY		23.76	
PRJ 411-602600-41140	12/21/2017 122117		122117	1122117	1122117	HEALTH INSURANCE WARRANT=122117 RUN=1 BIWEEKLY		541.91	
PRJ 411-602600-41144	12/21/2017 122117		122117	1122117	1122117	HEALTH INSURANCE WARRANT=122117 RUN=1 BIWEEKLY		25.00	
PRJ 415-600100	12/21/2017 122117		122117	1122117	1122117	WAGES AND SALARIES WARRANT=122117 RUN=1 BIWEEKLY		1,844.62	
PRJ 415-601900	12/21/2017 122117		122117	1122117	1122117	STATE RETIREMENT WARRANT=122117 RUN=1 BIWEEKLY		295.25	
PRJ 415-602200	12/21/2017 122117		122117	1122117	1122117	FICA TAXES WARRANT=122117 RUN=1 BIWEEKLY		143.41	
PRJ 430-600100	12/21/2017 122117		122117	1122117	1122117	WAGES AND SALARIES WARRANT=122117 RUN=1 BIWEEKLY		1,503.82	
PRJ 430-601900	12/21/2017 122117		122117	1122117	1122117	STATE RETIREMENT WARRANT=122117 RUN=1 BIWEEKLY		236.85	
PRJ 430-602200						FICA TAXES		104.54	

12/19/2017 14:46
scasey

CITY OF GULFPORT
GENERAL LEDGER DISTRIBUTION JOURNAL: BIWEEKLY PAY

P 10
prjournal

YEAR PER SRC ACCOUNT	JNL EFF DATE	JNL DESC	REF 1	REF 2	REF 3	ACCOUNT DESC LINE DESC	T OB	DEBIT	CREDIT
PRJ 430-602600	12/21/2017	122117	122117	1122117	1122117	WARRANT=122117 RUN=1 BIWEEKLY		426.83	
PRJ 437-600100	12/21/2017	122117	122117	1122117	1122117	HEALTH INSURANCE WARRANT=122117 RUN=1 BIWEEKLY			
PRJ 437-600400	12/21/2017	122117	122117	1122117	1122117	WAGES AND SALARIES WARRANT=122117 RUN=1 BIWEEKLY		1,427.25	
PRJ 437-601900	12/21/2017	122117	122117	1122117	1122117	OVERTIME WARRANT=122117 RUN=1 BIWEEKLY		53.52	
PRJ 437-602200	12/21/2017	122117	122117	1122117	1122117	STATE RETIREMENT WARRANT=122117 RUN=1 BIWEEKLY		233.22	
PRJ 437-602600	12/21/2017	122117	122117	1122117	1122117	FICA TAXES WARRANT=122117 RUN=1 BIWEEKLY		99.71	
PRJ 611-600100	12/21/2017	122117	122117	1122117	1122117	HEALTH INSURANCE WARRANT=122117 RUN=1 BIWEEKLY		562.01	
PRJ 611-600400	12/21/2017	122117	122117	1122117	1122117	WAGES AND SALARIES WARRANT=122117 RUN=1 BIWEEKLY		40,100.90	
PRJ 611-601900	12/21/2017	122117	122117	1122117	1122117	OVERTIME WARRANT=122117 RUN=1 BIWEEKLY			6.30
PRJ 611-602200	12/21/2017	122117	122117	1122117	1122117	STATE RETIREMENT WARRANT=122117 RUN=1 BIWEEKLY		6,314.89	
PRJ 611-602600	12/21/2017	122117	122117	1122117	1122117	FICA TAXES WARRANT=122117 RUN=1 BIWEEKLY		2,870.03	
PRJ 621-600100	12/21/2017	122117	122117	1122117	1122117	HEALTH INSURANCE WARRANT=122117 RUN=1 BIWEEKLY		8,751.06	
PRJ 621-601900	12/21/2017	122117	122117	1122117	1122117	WAGES AND SALARIES WARRANT=122117 RUN=1 BIWEEKLY		6,148.97	
PRJ 621-602200	12/21/2017	122117	122117	1122117	1122117	STATE RETIREMENT WARRANT=122117 RUN=1 BIWEEKLY		968.46	
PRJ 621-602600	12/21/2017	122117	122117	1122117	1122117	FICA TAXES WARRANT=122117 RUN=1 BIWEEKLY		455.66	
PRJ 511-600100-05600	12/21/2017	122117	122117	1122117	1122117	HEALTH INSURANCE WARRANT=122117 RUN=1 BIWEEKLY		700.73	
PRJ 511-601900-05600	12/21/2017	122117	122117	1122117	1122117	WAGES AND SALARIES WARRANT=122117 RUN=1 BIWEEKLY		2,913.20	
PRJ 511-602200-05600	12/21/2017	122117	122117	1122117	1122117	STATE RETIREMENT WARRANT=122117 RUN=1 BIWEEKLY		458.83	
PRJ 511-602600-05600	12/21/2017	122117	122117	1122117	1122117	FICA TAXES WARRANT=122117 RUN=1 BIWEEKLY		215.90	
PRJ 515-600100-74500	12/21/2017	122117	122117	1122117	1122117	HEALTH INSURANCE WARRANT=122117 RUN=1 BIWEEKLY		369.68	
PRJ 515-601900-74500	12/21/2017	122117	122117	1122117	1122117	WAGES AND SALARIES WARRANT=122117 RUN=1 BIWEEKLY		3,438.14	
PRJ 515-602200-74500	12/21/2017	122117	122117	1122117	1122117	STATE RETIREMENT WARRANT=122117 RUN=1 BIWEEKLY		541.51	
PRJ 515-602600-74500	12/21/2017	122117	122117	1122117	1122117	FICA TAXES WARRANT=122117 RUN=1 BIWEEKLY		242.01	
PRJ 811-600100	12/21/2017	122117	122117	1122117	1122117	HEALTH INSURANCE WARRANT=122117 RUN=1 BIWEEKLY		977.94	
	12/21/2017	122117	122117	1122117	1122117	WAGES AND SALARIES WARRANT=122117 RUN=1 BIWEEKLY		23,831.39	

12/19/2017 14:46
scasey

CITY OF GULFPORT
GENERAL LEDGER DISTRIBUTION JOURNAL: BIWEEKLY PAY

P 11
prjournal

YEAR PER SRC ACCOUNT	JNL EFF DATE	JNL DESC	REF 1	REF 2	REF 3	ACCOUNT DESC LINE DESC	T OB	DEBIT	CREDIT
PRJ 811-601900	12/21/2017	122117	122117	1122117	1122117	STATE RETIREMENT WARRANT=122117 RUN=1 BIWEEKLY		3,753.46	
PRJ 811-602200	12/21/2017	122117	122117	1122117	1122117	FICA TAXES WARRANT=122117 RUN=1 BIWEEKLY		1,736.73	
PRJ 811-602600	12/21/2017	122117	122117	1122117	1122117	HEALTH INSURANCE WARRANT=122117 RUN=1 BIWEEKLY		4,806.45	
PRJ 825-600100	12/21/2017	122117	122117	1122117	1122117	WAGES AND SALARIES WARRANT=122117 RUN=1 BIWEEKLY		1,540.27	
PRJ 825-601900	12/21/2017	122117	122117	1122117	1122117	STATE RETIREMENT WARRANT=122117 RUN=1 BIWEEKLY		242.59	
PRJ 825-602200	12/21/2017	122117	122117	1122117	1122117	FICA TAXES WARRANT=122117 RUN=1 BIWEEKLY		113.02	
PRJ 825-602600	12/21/2017	122117	122117	1122117	1122117	HEALTH INSURANCE WARRANT=122117 RUN=1 BIWEEKLY		273.90	
PRJ 445-600100	12/21/2017	122117	122117	1122117	1122117	WAGES AND SALARIES WARRANT=122117 RUN=1 BIWEEKLY		7,991.30	
PRJ 445-600400	12/21/2017	122117	122117	1122117	1122117	OVERTIME WARRANT=122117 RUN=1 BIWEEKLY		1,137.11	
PRJ 445-601900	12/21/2017	122117	122117	1122117	1122117	STATE RETIREMENT WARRANT=122117 RUN=1 BIWEEKLY		1,437.72	
PRJ 445-602200	12/21/2017	122117	122117	1122117	1122117	FICA TAXES WARRANT=122117 RUN=1 BIWEEKLY		684.56	
PRJ 445-602600	12/21/2017	122117	122117	1122117	1122117	HEALTH INSURANCE WARRANT=122117 RUN=1 BIWEEKLY		901.09	
GENERAL LEDGER TOTAL								3,706,521.02	3,706,521.02
PRJ 001-200100	12/21/2017					EQTY IN PLD CASH-GENERAL		1,464,533.75	
PRJ 010-110100	12/21/2017					EQUITY IN POOLED CASH			1,464,533.75
PRJ 001-201900	12/21/2017					EQTY IN PLD CASH-CDBG		9,157.21	
PRJ 200-110100	12/21/2017					EQUITY IN POOLED CASH			9,157.21
PRJ 001-203700	12/21/2017					EQTY IN PLD CASH-WATER\SEWER		36,297.81	
PRJ 400-110100	12/21/2017					EQUITY IN POOLED CASH			36,297.81
PRJ 001-204300	12/21/2017					EQTY IN PLD CASH-J T JONES		12,151.78	
PRJ 420-110100	12/21/2017					EQUITY IN POOLED CASH			12,151.78
SYSTEM GENERATED ENTRIES TOTAL								1,522,140.55	1,522,140.55
JOURNAL 2018/03/707 TOTAL								5,228,661.57	5,228,661.57

12/19/2017 14:46
 scasey

CITY OF GULFPORT
 GENERAL LEDGER DISTRIBUTION JOURNAL: BIWEEKLY PAY

P 12
 prjournl

YEAR	PER	JNL	SRC	ACCOUNT	EFF	DATE	JNL	DESC	REF	1	REF	2	REF	3	ACCOUNT	DESC	LINE	DESC	T	OB	DEBIT	CREDIT
2018	3	707	PRJ	010-311300																		
					12/21/2017	122117			122117		1122117		1122117		EXPENDITURE CONTROL						1,464,533.75	
																WARRANT=122117 RUN=1 BIWEEKLY						
PRJ	200-311300				12/21/2017	122117			122117		1122117		1122117		EXPENDITURE CONTROL						9,157.21	
																WARRANT=122117 RUN=1 BIWEEKLY						
PRJ	400-311300				12/21/2017	122117			122117		1122117		1122117		EXPENDITURE CONTROL						36,297.81	
																WARRANT=122117 RUN=1 BIWEEKLY						
PRJ	420-311300				12/21/2017	122117			122117		1122117		1122117		EXPENDITURE CONTROL						12,151.78	
																WARRANT=122117 RUN=1 BIWEEKLY						

12/19/2017 14:46
scasey

CITY OF GULFPORT
GENERAL LEDGER DISTRIBUTION JOURNAL: BIWEEKLY PAY

P 13
prjournal

FUND	ACCOUNT	YEAR	PER	JNL	EFF DATE	ACCOUNT DESCRIPTION	DEBIT	CREDIT
001	POOLED CASH	2018	3	707	12/21/2017			
	001-100351					PAYROLL CLEARING	822,860.40	
	001-100351					PAYROLL CLEARING		2,883,660.62
	001-200100					EQTY IN PLD CASH-GENERAL	1,464,533.75	
	001-201900					EQTY IN PLD CASH-CDBG	9,157.21	
	001-203700					EQTY IN PLD CASH-WATER\SEWER	36,297.81	
	001-204300					EQTY IN PLD CASH-J T JONES	12,151.78	
	001-213700					WITHHOLDING-FEDERAL	98,176.34	
	001-213700					WITHHOLDING-FEDERAL		98,176.34
	001-213900					WITHHOLDING-STATE	63,281.15	
	001-213900					WITHHOLDING-STATE		33,062.94
	001-214100					WITHHOLDING-RETIREMENT	522,315.11	
	001-214100					WITHHOLDING-RETIREMENT		268,613.59
	001-214300					WITHHOLDING-HEALTH INSURANCE	460,469.08	
	001-214300					WITHHOLDING-HEALTH INSURANCE		229,761.27
	001-214350					WITHHOLDING-VISION 100%EE PAID		2,863.05
	001-214400					WITHHOLDING-FLEX SPENDING ACCT	7,802.76	
	001-214400					WITHHOLDING-FLEX SPENDING ACCT		3,896.38
	001-214700					WITHHOLDING-GARNISHMENTS	13,007.54	
	001-214700					WITHHOLDING-GARNISHMENTS		9,320.67
	001-214900					WITHHOLDING-DEFERRED COMP	15,498.18	
	001-214900					WITHHOLDING-DEFERRED COMP		7,749.09
	001-215900					WITHHOLDING-POLICE BENEVOLENT	1,032.50	
	001-215900					WITHHOLDING-POLICE BENEVOLENT		516.25
	001-216100					WITHHOLDING-COLONIAL LIFE	224.84	
	001-216100					WITHHOLDING-COLONIAL LIFE		112.42
	001-216150					WITHHOLDING-LINCOLN NATL LIFE	8,304.88	
	001-216150					WITHHOLDING-LINCOLN NATL LIFE		4,174.94
	001-216300					WITHHOLDING-AFLAC	11,495.88	
	001-216300					WITHHOLDING-AFLAC		5,747.94
	001-216400					WITHHOLDING-UNUM	1,798.63	
	001-216400					WITHHOLDING-UNUM		860.04
	001-216500					WITHHOLDING-PREPAID LEGAL	89.76	
	001-216500					WITHHOLDING-PREPAID LEGAL		44.88
	001-216700					ACCRUED AND WITHHELD FICA	158,017.12	
	001-216700					ACCRUED AND WITHHELD FICA		157,954.30
						FUND TOTAL	3,706,514.72	3,706,514.72
010	GENERAL FUND	2018	3	707	12/21/2017			
	010-110100					EQUITY IN POOLED CASH		1,464,533.75
	010-311300					EXPENDITURE CONTROL	1,464,533.75	
						FUND TOTAL	1,464,533.75	1,464,533.75
200	COMMUNITY DEVELOPMENT	2018	3	707	12/21/2017			
	200-110100					EQUITY IN POOLED CASH		9,157.21
	200-311300					EXPENDITURE CONTROL	9,157.21	

12/19/2017 14:46
 scasey

CITY OF GULFPORT
 GENERAL LEDGER DISTRIBUTION JOURNAL: BIWEEKLY PAY

P 14
 prjournl

FUND ACCOUNT	YEAR PER	JNL	EFF	DATE ACCOUNT DESCRIPTION	DEBIT	CREDIT
				FUND TOTAL	9,157.21	9,157.21
400 WATER/SEWER UTILITY FUND	2018 3	707	12/21/2017	EQUITY IN POOLED CASH		36,297.81
400-110100				EXPENDITURE CONTROL	36,297.81	
400-311300						
				FUND TOTAL	36,297.81	36,297.81
420 JOSEPH T JONES	2018 3	707	12/21/2017	EQUITY IN POOLED CASH		12,151.78
420-110100				EXPENDITURE CONTROL	12,151.78	
420-311300						
				FUND TOTAL	12,151.78	12,151.78

12/19/2017 14:46
 scasey

CITY OF GULFPORT
 GENERAL LEDGER DISTRIBUTION JOURNAL: BIWEEKLY PAY

P 15
 prjournl

FUND		DUE TO	DUE FROM
001	POOLED CASH	1,522,140.55	
010	GENERAL FUND		1,464,533.75
200	COMMUNITY DEVELOPMENT		9,157.21
400	WATER/SEWER UTILITY FUND		36,297.81
420	JOSEPH T JONES		12,151.78
TOTAL		1,522,140.55	1,522,140.55

** END OF REPORT - Generated by Shelia Casey **

12/07/2017 13:35
scasey

CITY OF GULFPORT
GENERAL LEDGER DISTRIBUTION JOURNAL: BIWEEKLY PAY

prjournl 1

WARRANT A1207

PAY PERIOD 11/20/2017 to 12/03/2017

CHECK DATE 12/08/2017

YEAR 2018 PERIOD 3
EXPENDITURE ENTRIES
SHORT DESC A1207

GL EFF DATE 12/08/2017
REFERENCE A1207
REFERENCE2 1A1207

ORG	OBJECT	PROJECT	ORGANIZATION TITLE	ACCOUNT DESCRIPTION	EXPENDITURE
YEAR 2018 PERIOD 3				GL EFF DATE 12/08/2017	
125	600400	3	JUDICIAL	OVERTIME	148.02
125	601900		JUDICIAL	STATE RETIREMENT	23.31
125	602200		JUDICIAL	FICA TAXES	11.33
411	600100	41136	LEISURE SERVICES	WAGES AND SALARIES	262.45
411	601900	41136	LEISURE SERVICES	STATE RETIREMENT	41.34
411	602200	41136	LEISURE SERVICES	FICA TAXES	20.08
FUND TOTALS					506.53
GRAND TOTALS					506.53

12/07/2017 13:35
scasey

CITY OF GULFPORT
GENERAL LEDGER DISTRIBUTION JOURNAL: BIWEEKLY PAY

P 2
prjournal

CLERK: scasey

YEAR PER SRC ACCOUNT	JNL EFF DATE	JNL DESC	REF 1	REF 2	REF 3	ACCOUNT DESC LINE DESC	T OB	DEBIT	CREDIT
2018 3 317									
PRJ 001-100351	12/08/2017	A1207	A1207	1A1207	1A1207	PAYROLL CLEARING WARRANT=A1207 RUN=1 BIWEEKLY		164.41	
PRJ 001-214100	12/08/2017	A1207	A1207	1A1207	1A1207	WITHHOLDING-RETIREMENT WARRANT=A1207 RUN=1 BIWEEKLY			101.59
PRJ 001-216700	12/08/2017	A1207	A1207	1A1207	1A1207	ACCRUED AND WITHHELD FICA WARRANT=A1207 RUN=1 BIWEEKLY			62.82
PRJ 125-600400	12/08/2017	A1207	A1207	1A1207	1A1207	OVERTIME WARRANT=A1207 RUN=1 BIWEEKLY		148.02	
PRJ 001-100351	12/08/2017	A1207	A1207	1A1207	1A1207	PAYROLL CLEARING WARRANT=A1207 RUN=1 BIWEEKLY			506.53
PRJ 125-601900	12/08/2017	A1207	A1207	1A1207	1A1207	STATE RETIREMENT WARRANT=A1207 RUN=1 BIWEEKLY		23.31	
PRJ 125-602200	12/08/2017	A1207	A1207	1A1207	1A1207	FICA TAXES WARRANT=A1207 RUN=1 BIWEEKLY		11.33	
PRJ 411-600100-41136	12/08/2017	A1207	A1207	1A1207	1A1207	WAGES AND SALARIES WARRANT=A1207 RUN=1 BIWEEKLY		262.45	
PRJ 411-601900-41136	12/08/2017	A1207	A1207	1A1207	1A1207	STATE RETIREMENT WARRANT=A1207 RUN=1 BIWEEKLY		41.34	
PRJ 411-602200-41136	12/08/2017	A1207	A1207	1A1207	1A1207	FICA TAXES WARRANT=A1207 RUN=1 BIWEEKLY		20.08	
GENERAL LEDGER TOTAL								670.94	670.94
PRJ 001-200100	12/08/2017					EQTY IN PLD CASH-GENERAL		506.53	
PRJ 010-110100	12/08/2017					EQUITY IN POOLED CASH			506.53
SYSTEM GENERATED ENTRIES TOTAL								506.53	506.53
JOURNAL 2018/03/317 TOTAL								1,177.47	1,177.47
2018 3 317									
PRJ 010-311300	12/08/2017	A1207	A1207	1A1207	1A1207	EXPENDITURE CONTROL WARRANT=A1207 RUN=1 BIWEEKLY		506.53	

12/07/2017 13:35
scasey

CITY OF GULFPORT
GENERAL LEDGER DISTRIBUTION JOURNAL: BIWEEKLY PAY

P 3
prjournl

FUND	ACCOUNT	YEAR	PER	JNL	EFF DATE	ACCOUNT DESCRIPTION	DEBIT	CREDIT
001	POOLED CASH	2018	3	317	12/08/2017			
	001-100351					PAYROLL CLEARING	164.41	
	001-100351					PAYROLL CLEARING		506.53
	001-200100					EQTY IN PLD CASH-GENERAL	506.53	
	001-214100					WITHHOLDING-RETIREMENT		101.59
	001-216700					ACCRUED AND WITHHELD FICA		62.82
						FUND TOTAL	670.94	670.94
010	GENERAL FUND	2018	3	317	12/08/2017			
	010-110100					EQUITY IN POOLED CASH		506.53
	010-311300					EXPENDITURE CONTROL	506.53	
						FUND TOTAL	506.53	506.53

12/07/2017 13:35
 scasey

CITY OF GULFPORT
GENERAL LEDGER DISTRIBUTION JOURNAL: BIWEEKLY PAY

P 4
prjournl

FUND		DUE TO	DUE FROM
001	POOLED CASH	506.53	
010	GENERAL FUND		506.53
TOTAL		506.53	506.53

** END OF REPORT - Generated by Shelia Casey **

12/20/2017 14:52
scasey

CITY OF GULFPORT
GENERAL LEDGER DISTRIBUTION JOURNAL: BIWEEKLY PAY

P
prjournal 1

WARRANT A1221

PAY PERIOD 12/04/2017 to 12/17/2017

CHECK DATE 12/21/2017

YEAR 2018 PERIOD 3
EXPENDITURE ENTRIES
SHORT DESC A122117

GL EFF DATE 12/21/2017
REFERENCE A1221
REFERENCE2 1A1221

ORG	OBJECT	PROJECT	ORGANIZATION TITLE	ACCOUNT DESCRIPTION	EXPENDITURE
YEAR 2018 PERIOD 3				GL EFF DATE 12/21/2017	
213	600400		POLICE OPERATING	OVERTIME	342.51
213	601900		POLICE OPERATING	STATE RETIREMENT	53.94
213	602200		POLICE OPERATING	FICA TAXES	26.19
FUND TOTALS					422.64
GRAND TOTALS					422.64

12/20/2017 14:52
scasey

CITY OF GULFPORT
GENERAL LEDGER DISTRIBUTION JOURNAL: BIWEEKLY PAY

P 2
prjournal

CLERK: scasey

YEAR PER SRC ACCOUNT	JNL EFF DATE	JNL DESC	REF 1	REF 2	REF 3	ACCOUNT DESC LINE DESC	T OB	DEBIT	CREDIT
2018 3 780									
PRJ 001-100351	12/21/2017	A122117	A1221	1A1221	1A1221	PAYROLL CLEARING WARRANT=A1221 RUN=1 BIWEEKLY		170.54	
PRJ 001-213700	12/21/2017	A122117	A1221	1A1221	1A1221	WITHHOLDING-FEDERAL WARRANT=A1221 RUN=1 BIWEEKLY			33.40
PRJ 001-213700	12/21/2017	A122117	A1221	1A1221	1A1221	WITHHOLDING-FEDERAL WARRANT=A1221 RUN=1 BIWEEKLY		33.40	
PRJ 001-100351	12/21/2017	A122117	A1221	1A1221	1A1221	PAYROLL CLEARING WARRANT=A1221 RUN=1 BIWEEKLY			593.18
PRJ 001-214100	12/21/2017	A122117	A1221	1A1221	1A1221	WITHHOLDING-RETIREMENT WARRANT=A1221 RUN=1 BIWEEKLY			84.76
PRJ 001-214100	12/21/2017	A122117	A1221	1A1221	1A1221	WITHHOLDING-RETIREMENT WARRANT=A1221 RUN=1 BIWEEKLY		84.76	
PRJ 001-216700	12/21/2017	A122117	A1221	1A1221	1A1221	ACCRUED AND WITHHELD FICA WARRANT=A1221 RUN=1 BIWEEKLY			52.38
PRJ 001-216700	12/21/2017	A122117	A1221	1A1221	1A1221	ACCRUED AND WITHHELD FICA WARRANT=A1221 RUN=1 BIWEEKLY		52.38	
PRJ 213-600400	12/21/2017	A122117	A1221	1A1221	1A1221	OVERTIME WARRANT=A1221 RUN=1 BIWEEKLY		342.51	
PRJ 213-601900	12/21/2017	A122117	A1221	1A1221	1A1221	STATE RETIREMENT WARRANT=A1221 RUN=1 BIWEEKLY		53.94	
PRJ 213-602200	12/21/2017	A122117	A1221	1A1221	1A1221	FICA TAXES WARRANT=A1221 RUN=1 BIWEEKLY		26.19	
GENERAL LEDGER TOTAL								763.72	763.72
PRJ 001-200100	12/21/2017					EQTY IN PLD CASH-GENERAL		422.64	
PRJ 010-110100	12/21/2017					EQUITY IN POOLED CASH			422.64
SYSTEM GENERATED ENTRIES TOTAL								422.64	422.64
JOURNAL 2018/03/780 TOTAL								1,186.36	1,186.36
2018 3 780									
PRJ 010-311300	12/21/2017	A122117	A1221	1A1221	1A1221	EXPENDITURE CONTROL WARRANT=A1221 RUN=1 BIWEEKLY		422.64	

12/20/2017 14:52
scasey

CITY OF GULFPORT
GENERAL LEDGER DISTRIBUTION JOURNAL: BIWEEKLY PAY

P 3
prjournal

FUND	ACCOUNT	YEAR	PER	JNL	EFF	DATE	ACCOUNT DESCRIPTION	DEBIT	CREDIT
001	POOLED CASH	2018	3	780	12/21/2017				
	001-100351						PAYROLL CLEARING	170.54	
	001-100351						PAYROLL CLEARING		593.18
	001-200100						EQTY IN PLD CASH-GENERAL	422.64	
	001-213700						WITHHOLDING-FEDERAL	33.40	
	001-213700						WITHHOLDING-FEDERAL		33.40
	001-214100						WITHHOLDING-RETIREMENT	84.76	
	001-214100						WITHHOLDING-RETIREMENT		84.76
	001-216700						ACCRUED AND WITHHELD FICA	52.38	
	001-216700						ACCRUED AND WITHHELD FICA		52.38
							FUND TOTAL	763.72	763.72
010	GENERAL FUND	2018	3	780	12/21/2017				
	010-110100						EQUITY IN POOLED CASH		422.64
	010-311300						EXPENDITURE CONTROL	422.64	
							FUND TOTAL	422.64	422.64

12/20/2017 14:52
 scasey

CITY OF GULFPORT
GENERAL LEDGER DISTRIBUTION JOURNAL: BIWEEKLY PAY

P 4
prjournl

FUND		DUE TO	DUE FROM
001	POOLED CASH	422.64	
010	GENERAL FUND		422.64
TOTAL		422.64	422.64

** END OF REPORT - Generated by Shelia Casey **

12/22/2017 13:38
scasey

CITY OF GULFPORT
GENERAL LEDGER DISTRIBUTION JOURNAL: BIWEEKLY PAY

P
prjournl 1

WARRANT R1222

PAY PERIOD 12/04/2017 to 12/17/2017

CHECK DATE 12/22/2017

YEAR 2018 PERIOD 3
EXPENDITURE ENTRIES
SHORT DESC R1222

GL EFF DATE 12/22/2017
REFERENCE R1222
REFERENCE2 1R1222

ORG	OBJECT	PROJECT	ORGANIZATION TITLE	ACCOUNT DESCRIPTION	EXPENDITURE
YEAR 2018 PERIOD 3				GL EFF DATE 12/22/2017	
411	600100		LEISURE SERVICES	WAGES AND SALARIES	1,027.57
411	601900		LEISURE SERVICES	STATE RETIREMENT	161.84
411	602200		LEISURE SERVICES	FICA TAXES	70.22
411	602600		LEISURE SERVICES	HEALTH INSURANCE	344.68
FUND TOTALS					1,604.31
GRAND TOTALS					1,604.31

12/22/2017 13:38
 scasey

CITY OF GULFPORT
 GENERAL LEDGER DISTRIBUTION JOURNAL: BIWEEKLY PAY

P²
 prjournl

WARRANT R1222

PAY PERIOD 12/04/2017 to 12/17/2017

CHECK DATE 12/22/2017

PAYROLL VENDOR ASCII INVOICES TO BE CREATED

VENDOR	REMIT NAME	WITHOLDING ORG/OBJ/PROJ	AMOUNT
1282	GROUP HEALTH LIFE AND DISABILITY	001-214350-	0.00
		Total for vendor/remit: 1282/0	0.00

12/22/2017 13:38
scasey

CITY OF GULFPORT
GENERAL LEDGER DISTRIBUTION JOURNAL: BIWEEKLY PAY

P 3
prjournal

CLERK: scasey

YEAR PER SRC ACCOUNT	JNL EFF DATE	JNL DESC	REF 1	REF 2	REF 3	ACCOUNT DESC LINE DESC	T OB	DEBIT	CREDIT
2018 3 861									
PRJ 001-100351	12/22/2017	R1222	R1222	1R1222	1R1222	PAYROLL CLEARING WARRANT=R1222 RUN=1 BIWEEKLY		914.04	
PRJ 001-213700	12/22/2017	R1222	R1222	1R1222	1R1222	WITHHOLDING-FEDERAL WARRANT=R1222 RUN=1 BIWEEKLY			49.28
PRJ 001-213900	12/22/2017	R1222	R1222	1R1222	1R1222	WITHHOLDING-STATE WARRANT=R1222 RUN=1 BIWEEKLY			15.70
PRJ 001-214100	12/22/2017	R1222	R1222	1R1222	1R1222	WITHHOLDING-RETIREMENT WARRANT=R1222 RUN=1 BIWEEKLY			254.32
PRJ 001-214300	12/22/2017	R1222	R1222	1R1222	1R1222	WITHHOLDING-HEALTH INSURANCE WARRANT=R1222 RUN=1 BIWEEKLY			447.95
PRJ 001-214350	12/22/2017	R1222	R1222	1R1222	1R1222	WITHHOLDING-VISION 100%EE PAID WARRANT=R1222 RUN=1 BIWEEKLY			6.35
PRJ 001-216700	12/22/2017	R1222	R1222	1R1222	1R1222	ACCRUED AND WITHHELD FICA WARRANT=R1222 RUN=1 BIWEEKLY			140.44
PRJ 411-600100	12/22/2017	R1222	R1222	1R1222	1R1222	WAGES AND SALARIES WARRANT=R1222 RUN=1 BIWEEKLY		1,027.57	
PRJ 001-100351	12/22/2017	R1222	R1222	1R1222	1R1222	PAYROLL CLEARING WARRANT=R1222 RUN=1 BIWEEKLY			1,604.31
PRJ 411-601900	12/22/2017	R1222	R1222	1R1222	1R1222	STATE RETIREMENT WARRANT=R1222 RUN=1 BIWEEKLY		161.84	
PRJ 411-602200	12/22/2017	R1222	R1222	1R1222	1R1222	FICA TAXES WARRANT=R1222 RUN=1 BIWEEKLY		70.22	
PRJ 411-602600	12/22/2017	R1222	R1222	1R1222	1R1222	HEALTH INSURANCE WARRANT=R1222 RUN=1 BIWEEKLY		344.68	
GENERAL LEDGER TOTAL								2,518.35	2,518.35
PRJ 001-200100	12/22/2017					EQTY IN PLD CASH-GENERAL		1,604.31	
PRJ 010-110100	12/22/2017					EQUITY IN POOLED CASH			1,604.31
SYSTEM GENERATED ENTRIES TOTAL								1,604.31	1,604.31
JOURNAL 2018/03/861 TOTAL								4,122.66	4,122.66
2018 3 861									
PRJ 010-311300	12/22/2017	R1222	R1222	1R1222	1R1222	EXPENDITURE CONTROL WARRANT=R1222 RUN=1 BIWEEKLY		1,604.31	

12/22/2017 13:38
scasey

CITY OF GULFPORT
GENERAL LEDGER DISTRIBUTION JOURNAL: BIWEEKLY PAY

P 4
prjournl

FUND	ACCOUNT	YEAR	PER	JNL	EFF	DATE	ACCOUNT DESCRIPTION	DEBIT	CREDIT
001	POOLED CASH	2018	3	861	12/22/2017				
	001-100351						PAYROLL CLEARING	914.04	
	001-100351						PAYROLL CLEARING		1,604.31
	001-200100						EQTY IN PLD CASH-GENERAL	1,604.31	
	001-213700						WITHHOLDING-FEDERAL		49.28
	001-213900						WITHHOLDING-STATE		15.70
	001-214100						WITHHOLDING-RETIREMENT		254.32
	001-214300						WITHHOLDING-HEALTH INSURANCE		447.95
	001-214350						WITHHOLDING-VISION 100%EE PAID		6.35
	001-216700						ACCRUED AND WITHHELD FICA		140.44
							FUND TOTAL	2,518.35	2,518.35
010	GENERAL FUND	2018	3	861	12/22/2017				
	010-110100						EQUITY IN POOLED CASH		1,604.31
	010-311300						EXPENDITURE CONTROL	1,604.31	
							FUND TOTAL	1,604.31	1,604.31

12/22/2017 13:38
 scasey

CITY OF GULFPORT
 GENERAL LEDGER DISTRIBUTION JOURNAL: BIWEEKLY PAY

P 5
 prjournal

FUND		DUE TO	DUE FROM
001	POOLED CASH	1,604.31	
010	GENERAL FUND		1,604.31
TOTAL		1,604.31	1,604.31

** END OF REPORT - Generated by Shelia Casey **

12/22/2017 13:38
scasey

CITY OF GULFPORT
GENERAL LEDGER DISTRIBUTION JOURNAL: BIWEEKLY PAY

P
prjournl 1

WARRANT R1222

PAY PERIOD 12/04/2017 to 12/17/2017

CHECK DATE 12/22/2017

YEAR 2018 PERIOD 3
EXPENDITURE ENTRIES
SHORT DESC R1222

GL EFF DATE 12/22/2017
REFERENCE R1222
REFERENCE2 1R1222

ORG	OBJECT	PROJECT	ORGANIZATION TITLE	ACCOUNT DESCRIPTION	EXPENDITURE
YEAR 2018 PERIOD 3				GL EFF DATE 12/22/2017	
411	600100		LEISURE SERVICES	WAGES AND SALARIES	1,027.57
411	601900		LEISURE SERVICES	STATE RETIREMENT	161.84
411	602200		LEISURE SERVICES	FICA TAXES	70.22
411	602600		LEISURE SERVICES	HEALTH INSURANCE	344.68
FUND TOTALS					1,604.31
GRAND TOTALS					1,604.31

12/22/2017 13:38
 scasey

CITY OF GULFPORT
 GENERAL LEDGER DISTRIBUTION JOURNAL: BIWEEKLY PAY

P²
 prjournal

WARRANT R1222

PAY PERIOD 12/04/2017 to 12/17/2017

CHECK DATE 12/22/2017

PAYROLL VENDOR ASCII INVOICES TO BE CREATED

VENDOR	REMIT NAME	WITHOLDING ORG/OBJ/PROJ	AMOUNT
1282	GROUP HEALTH LIFE AND DISABILITY	001-214350-	0.00
		Total for vendor/remit: 1282/0	0.00

12/22/2017 13:38
scasey

CITY OF GULFPORT
GENERAL LEDGER DISTRIBUTION JOURNAL: BIWEEKLY PAY

P 3
prjournal

CLERK: scasey

YEAR PER SRC ACCOUNT	JNL EFF DATE	JNL DESC	REF 1	REF 2	REF 3	ACCOUNT DESC LINE DESC	T OB	DEBIT	CREDIT
2018 3 860									
PRJ 001-100351	12/22/2017	R1222	R1222	1R1222	1R1222	PAYROLL CLEARING WARRANT=R1222 RUN=1 BIWEEKLY		914.04	
PRJ 001-213700	12/22/2017	R1222	R1222	1R1222	1R1222	WITHHOLDING-FEDERAL WARRANT=R1222 RUN=1 BIWEEKLY			49.28
PRJ 001-213900	12/22/2017	R1222	R1222	1R1222	1R1222	WITHHOLDING-STATE WARRANT=R1222 RUN=1 BIWEEKLY			15.70
PRJ 001-214100	12/22/2017	R1222	R1222	1R1222	1R1222	WITHHOLDING-RETIREMENT WARRANT=R1222 RUN=1 BIWEEKLY			254.32
PRJ 001-214300	12/22/2017	R1222	R1222	1R1222	1R1222	WITHHOLDING-HEALTH INSURANCE WARRANT=R1222 RUN=1 BIWEEKLY			447.95
PRJ 001-214350	12/22/2017	R1222	R1222	1R1222	1R1222	WITHHOLDING-VISION 100%EE PAID WARRANT=R1222 RUN=1 BIWEEKLY			6.35
PRJ 001-216700	12/22/2017	R1222	R1222	1R1222	1R1222	ACCRUED AND WITHHELD FICA WARRANT=R1222 RUN=1 BIWEEKLY			140.44
PRJ 411-600100	12/22/2017	R1222	R1222	1R1222	1R1222	WAGES AND SALARIES WARRANT=R1222 RUN=1 BIWEEKLY		1,027.57	
PRJ 001-100351	12/22/2017	R1222	R1222	1R1222	1R1222	PAYROLL CLEARING WARRANT=R1222 RUN=1 BIWEEKLY			1,604.31
PRJ 411-601900	12/22/2017	R1222	R1222	1R1222	1R1222	STATE RETIREMENT WARRANT=R1222 RUN=1 BIWEEKLY		161.84	
PRJ 411-602200	12/22/2017	R1222	R1222	1R1222	1R1222	FICA TAXES WARRANT=R1222 RUN=1 BIWEEKLY		70.22	
PRJ 411-602600	12/22/2017	R1222	R1222	1R1222	1R1222	HEALTH INSURANCE WARRANT=R1222 RUN=1 BIWEEKLY		344.68	
GENERAL LEDGER TOTAL								2,518.35	2,518.35
PRJ 001-200100	12/22/2017					EQTY IN PLD CASH-GENERAL		1,604.31	
PRJ 010-110100	12/22/2017					EQUITY IN POOLED CASH			1,604.31
SYSTEM GENERATED ENTRIES TOTAL								1,604.31	1,604.31
JOURNAL 2018/03/860 TOTAL								4,122.66	4,122.66
2018 3 860									
PRJ 010-311300	12/22/2017	R1222	R1222	1R1222	1R1222	EXPENDITURE CONTROL WARRANT=R1222 RUN=1 BIWEEKLY		1,604.31	

12/22/2017 13:38
scasey

CITY OF GULFPORT
GENERAL LEDGER DISTRIBUTION JOURNAL: BIWEEKLY PAY

P 4
prjournl

FUND	ACCOUNT	YEAR	PER	JNL	EFF	DATE	ACCOUNT DESCRIPTION	DEBIT	CREDIT
001	POOLED CASH	2018	3	860	12/22/2017				
	001-100351						PAYROLL CLEARING	914.04	
	001-100351						PAYROLL CLEARING		1,604.31
	001-200100						EQTY IN PLD CASH-GENERAL	1,604.31	
	001-213700						WITHHOLDING-FEDERAL		49.28
	001-213900						WITHHOLDING-STATE		15.70
	001-214100						WITHHOLDING-RETIREMENT		254.32
	001-214300						WITHHOLDING-HEALTH INSURANCE		447.95
	001-214350						WITHHOLDING-VISION 100%EE PAID		6.35
	001-216700						ACCRUED AND WITHHELD FICA		140.44
							FUND TOTAL	2,518.35	2,518.35
010	GENERAL FUND	2018	3	860	12/22/2017				
	010-110100						EQUITY IN POOLED CASH		1,604.31
	010-311300						EXPENDITURE CONTROL	1,604.31	
							FUND TOTAL	1,604.31	1,604.31

12/22/2017 13:38
 scasey

CITY OF GULFPORT
 GENERAL LEDGER DISTRIBUTION JOURNAL: BIWEEKLY PAY

P 5
 prjournal

FUND		DUE TO	DUE FROM
001	POOLED CASH	1,604.31	
010	GENERAL FUND		1,604.31
TOTAL		1,604.31	1,604.31

** END OF REPORT - Generated by Shelia Casey **

12/22/2017 11:05
scasey

CITY OF GULFPORT
GENERAL LEDGER DISTRIBUTION JOURNAL: VOID PAYROLL

P
prjournl 1

WARRANT V1221

PAY PERIOD 12/04/2017 to 12/17/2017

CHECK DATE 12/21/2017

YEAR 2018 PERIOD 3
EXPENDITURE ENTRIES
SHORT DESC V1221

GL EFF DATE 12/21/2017
REFERENCE V1221
REFERENCE2 VV1221

ORG	OBJECT	PROJECT	ORGANIZATION TITLE	ACCOUNT DESCRIPTION	EXPENDITURE
YEAR 2018 PERIOD 3				GL EFF DATE 12/21/2017	
411	600100		LEISURE SERVICES	WAGES AND SALARIES	-1,027.57
411	601900		LEISURE SERVICES	STATE RETIREMENT	-161.84
411	602200		LEISURE SERVICES	FICA TAXES	-70.22
411	602600		LEISURE SERVICES	HEALTH INSURANCE	-344.68
FUND TOTALS					-1,604.31
GRAND TOTALS					-1,604.31

12/22/2017 11:05
scasey

CITY OF GULFPORT
GENERAL LEDGER DISTRIBUTION JOURNAL: VOID PAYROLL

P 2
prjournal

CLERK: scasey

YEAR PER SRC ACCOUNT	JNL EFF DATE	JNL DESC	REF 1	REF 2	REF 3	ACCOUNT DESC LINE DESC	T OB	DEBIT	CREDIT
2018 3 858									
PRJ 001-100351	12/21/2017	V1221	V1221	VV1221	VV1221	PAYROLL CLEARING WARRANT=V1221 RUN=V VOID PAY			914.04
PRJ 001-213700	12/21/2017	V1221	V1221	VV1221	VV1221	WITHHOLDING-FEDERAL WARRANT=V1221 RUN=V VOID PAY		49.28	
PRJ 001-213900	12/21/2017	V1221	V1221	VV1221	VV1221	WITHHOLDING-STATE WARRANT=V1221 RUN=V VOID PAY		15.70	
PRJ 001-214100	12/21/2017	V1221	V1221	VV1221	VV1221	WITHHOLDING-RETIREMENT WARRANT=V1221 RUN=V VOID PAY		254.32	
PRJ 001-214300	12/21/2017	V1221	V1221	VV1221	VV1221	WITHHOLDING-HEALTH INSURANCE WARRANT=V1221 RUN=V VOID PAY		447.95	
PRJ 001-214350	12/21/2017	V1221	V1221	VV1221	VV1221	WITHHOLDING-VISION 100%EE PAID WARRANT=V1221 RUN=V VOID PAY		6.35	
PRJ 001-216700	12/21/2017	V1221	V1221	VV1221	VV1221	ACCRUED AND WITHHELD FICA WARRANT=V1221 RUN=V VOID PAY		140.44	
PRJ 411-600100	12/21/2017	V1221	V1221	VV1221	VV1221	WAGES AND SALARIES WARRANT=V1221 RUN=V VOID PAY			1,027.57
PRJ 001-100351	12/21/2017	V1221	V1221	VV1221	VV1221	PAYROLL CLEARING WARRANT=V1221 RUN=V VOID PAY		1,604.31	
PRJ 411-601900	12/21/2017	V1221	V1221	VV1221	VV1221	STATE RETIREMENT WARRANT=V1221 RUN=V VOID PAY			161.84
PRJ 411-602200	12/21/2017	V1221	V1221	VV1221	VV1221	FICA TAXES WARRANT=V1221 RUN=V VOID PAY			70.22
PRJ 411-602600	12/21/2017	V1221	V1221	VV1221	VV1221	HEALTH INSURANCE WARRANT=V1221 RUN=V VOID PAY			344.68
GENERAL LEDGER TOTAL								2,518.35	2,518.35
PRJ 001-200100	12/21/2017					EQTY IN PLD CASH-GENERAL			1,604.31
PRJ 010-110100	12/21/2017					EQUITY IN POOLED CASH		1,604.31	
SYSTEM GENERATED ENTRIES TOTAL								1,604.31	1,604.31
JOURNAL 2018/03/858 TOTAL								4,122.66	4,122.66
2018 3 858									
PRJ 010-311300	12/21/2017	V1221	V1221	VV1221	VV1221	EXPENDITURE CONTROL WARRANT=V1221 RUN=V VOID PAY			1,604.31

12/22/2017 11:05
scasey

CITY OF GULFPORT
GENERAL LEDGER DISTRIBUTION JOURNAL: VOID PAYROLL

P 3
prjournal

FUND	ACCOUNT	YEAR	PER	JNL	EFF	DATE	ACCOUNT DESCRIPTION	DEBIT	CREDIT
001	POOLED CASH	2018	3	858	12/21/2017				
	001-100351						PAYROLL CLEARING	1,604.31	
	001-100351						PAYROLL CLEARING		914.04
	001-200100						EQTY IN PLD CASH-GENERAL		1,604.31
	001-213700						WITHHOLDING-FEDERAL	49.28	
	001-213900						WITHHOLDING-STATE	15.70	
	001-214100						WITHHOLDING-RETIREMENT	254.32	
	001-214300						WITHHOLDING-HEALTH INSURANCE	447.95	
	001-214350						WITHHOLDING-VISION 100%EE PAID	6.35	
	001-216700						ACCRUED AND WITHHELD FICA	140.44	
							FUND TOTAL	2,518.35	2,518.35
010	GENERAL FUND	2018	3	858	12/21/2017				
	010-110100						EQUITY IN POOLED CASH	1,604.31	
	010-311300						EXPENDITURE CONTROL		1,604.31
							FUND TOTAL	1,604.31	1,604.31

12/22/2017 11:05
 scasey

CITY OF GULFPORT
 GENERAL LEDGER DISTRIBUTION JOURNAL: VOID PAYROLL

P 4
 prjournal

FUND		DUE TO	DUE FROM
001	POOLED CASH	1,604.31	
010	GENERAL FUND		1,604.31
TOTAL		1,604.31	1,604.31

** END OF REPORT - Generated by Shelia Casey **



Memorandum

To: Mayor Billy Hewes and
Gulfport City Council

From: Leah Holland, Manager
General Finance

Date: 01/08/2018

Subject: Year-To-Date Budget Report for the month of December 2017, to be made part of the minutes.

Recommendation:



Comptroller

P.O. Box 1780
Gulfport, MS 39502
Phone: 228-239-7401

City Hall
2309 15th St.
Gulfport, MS 39501

MEMORANDUM

To: Mayor Billy Hewes
Council President F.B. 'Rusty' Walker, IV
Councilman Kenneth L. Casey, Sr.
Councilman Robert 'R. Lee' Flowers
Councilwoman Ella Holmes-Hines
Councilwoman Cara L. Pucheu
Councilman Ronald "Ron" Roland
Councilman Myles Sharp

CC: Dr. John Kelly, CAO

From: Linda Elias, Comptroller

Date: January 5, 2018

Re: Year-To-Date Budget Report for the Month Ending December 31, 2017

Please find attached a year-to-date budget report for the month ending December 31, 2017, representing the second (3rd) month of the City's 2018 fiscal year.

The first thirteen (13) pages of the report present summary financial information of all City Funds on a Department basis. Following the summary financial information section of the report is a summary of the City's current budgeted capital projects. Financial information contained within this section is presented on a funding source and "project" basis – expenditures only.

As always, please do not hesitate to call me if I can be of further assistance.

City of Gulfport		
Year-to-date budget report		
Table of Contents		
	Page	Page
		Page

Second Report
Capital Projects Detail by Project Last 3 pages

FOR 2018 03

	ORIGINAL APPROP	REVISED BUDGET	YTD ACTUAL	MTD ACTUAL	ENCUMBRANCES	AVAILABLE BUDGET	PCT USED
010 GENERAL FUND							
000 REVENUES							
40 PROPERTY TAXES	-19,660,000	-19,660,000	-608,561.08	-162,159.58	.00	-19,051,438.92	3.1%
41 SALES TAX	-21,162,929	-21,162,929	-4,971,501.10	-1,505,477.99	.00	-16,191,427.90	23.5%
42 LICENSES AND PERMITS	-1,445,685	-1,445,685	-173,058.59	-37,116.02	.00	-1,272,626.41	12.0%
43 FRANCHISE FEES	-3,735,000	-3,735,000	-967,946.46	.00	.00	-2,767,053.54	25.9%
44 GAMING FEES	-4,108,061	-4,108,061	-880,426.65	-263,440.88	.00	-3,227,634.35	21.4%
45 GRANTS FEDERAL	-849,905	-224,783	-92,092.62	-6,722.71	.00	-132,690.67	41.0%
47 GRANTS OTHER	-1,684,944	-1,684,944	-231,095.47	-67,185.90	.00	-1,453,848.53	13.7%
48 FINES AND FORFEITS	-1,302,631	-1,302,631	-269,639.13	-80,450.68	.00	-1,032,991.87	20.7%
49 INTERGOVERNMENTAL	-2,032,976	-2,032,976	-103,093.85	-21,841.51	.00	-1,929,882.15	5.1%
50 CHARGES FOR SERVICE	-2,252,945	-2,252,945	-127,664.83	-59,640.51	1,500.00	-2,126,780.17	5.6%
51 INTEREST EARNED	-22,299	-22,299	-.06	-.02	.00	-22,298.94	.0%
56 MISC REVENUE	-204,495	-204,495	-354,749.44	-336,451.94	.00	150,254.44	173.5%
58 OTHER FINANCING SRCE	0	0	-7,000.00	-4,000.00	.00	7,000.00	100.0%
TOTAL REVENUES	-58,461,870	-57,836,748	-8,786,829.28	-2,544,487.74	1,500.00	-49,051,419.01	15.2%
111 EXECUTIVE							
60 PERSONAL SERVICES	289,621	289,621	65,781.79	21,921.27	.00	223,839.21	22.7%
61 SUPPLIES	1,200	1,200	181.21	44.46	.00	1,018.79	15.1%
62 OTHER SERVICES	24,115	24,115	2,934.58	1,481.26	.00	21,180.42	12.2%
TOTAL EXECUTIVE	314,936	314,936	68,897.58	23,446.99	.00	246,038.42	21.9%
115 LEGISLATIVE							
60 PERSONAL SERVICES	383,107	383,107	89,594.50	30,128.50	.00	293,512.50	23.4%
61 SUPPLIES	5,700	5,700	1,332.53	35.34	187.60	4,179.87	26.7%
62 OTHER SERVICES	1,681,774	1,681,774	153,111.80	49,327.20	79,750.00	1,448,912.20	13.8%
63 CAPITAL OUTLAY	12,311	12,311	.00	.00	.00	12,311.00	.0%
TOTAL LEGISLATIVE	2,082,892	2,082,892	244,038.83	79,491.04	79,937.60	1,758,915.57	15.6%
125 JUDICIAL							

01/05/2018 11:01
lelias

CITY OF GULFPORT
YTD BUDGET REPORT FOR MONTH ENDI
NG DECEMBER 31 2017

P
glytdbud
2

FOR 2018 03

	ORIGINAL APPROP	REVISED BUDGET	YTD ACTUAL	MTD ACTUAL	ENCUMBRANCES	AVAILABLE BUDGET	PCT USED
60 PERSONAL SERVICES	1,174,026	1,174,026	236,540.85	83,077.46	.00	937,485.15	20.1%
61 SUPPLIES	15,700	15,700	3,639.78	1,779.24	669.33	11,390.89	27.4%
62 OTHER SERVICES	505,096	505,096	108,291.97	29,634.28	67,536.22	329,267.81	34.8%
63 CAPITAL OUTLAY	5,000	5,000	.00	.00	.00	5,000.00	.0%
TOTAL JUDICIAL	1,699,822	1,699,822	348,472.60	114,490.98	68,205.55	1,283,143.85	24.5%
135 LEGAL							
60 PERSONAL SERVICES	1,028,493	1,101,020	227,663.79	71,945.82	.00	873,356.52	20.7%
61 SUPPLIES	5,079	7,541	288.55	109.60	184.26	7,068.54	6.3%
62 OTHER SERVICES	306,779	368,851	83,904.34	30,790.52	5,787.40	279,159.26	24.3%
63 CAPITAL OUTLAY	8,000	10,550	.00	.00	.00	10,550.00	.0%
TOTAL LEGAL	1,348,351	1,487,963	311,856.68	102,845.94	5,971.66	1,170,134.32	21.4%
145 GENERAL ADMINISTRATION							
60 PERSONAL SERVICES	2,309,486	2,309,486	534,350.56	175,269.60	.00	1,775,135.49	23.1%
61 SUPPLIES	97,782	97,782	9,646.33	2,282.49	3,415.02	84,720.65	13.4%
62 OTHER SERVICES	1,589,848	1,589,848	476,199.96	73,205.56	60,727.18	1,052,920.85	33.8%
63 CAPITAL OUTLAY	370,065	418,745	49,674.16	47,824.70	.00	369,071.28	11.9%
TOTAL GENERAL ADMINISTRATION	4,367,181	4,415,861	1,069,871.01	298,582.35	64,142.20	3,281,848.27	25.7%
175 PUBLIC TRANSPORTATION							
62 OTHER SERVICES	356,933	356,933	81,498.00	.00	.00	275,435.00	22.8%
TOTAL PUBLIC TRANSPORTATION	356,933	356,933	81,498.00	.00	.00	275,435.00	22.8%
212 POLICE							
60 PERSONAL SERVICES	15,104,930	14,773,697	3,328,833.10	1,106,789.92	.00	11,444,863.85	22.5%
61 SUPPLIES	1,267,354	1,279,366	302,087.03	88,569.51	127,434.42	849,844.12	33.6%
62 OTHER SERVICES	1,773,475	1,778,274	297,253.65	92,294.75	13,401.00	1,467,619.35	17.5%

01/05/2018 11:01
lelias

CITY OF GULFPORT
YTD BUDGET REPORT FOR MONTH ENDI
NG DECEMBER 31 2017

P
glytdbud
3

FOR 2018 03

	ORIGINAL APPROP	REVISED BUDGET	YTD ACTUAL	MTD ACTUAL	ENCUMBRANCES	AVAILABLE BUDGET	PCT USED
63 CAPITAL OUTLAY	0	36,916	26,427.67	27,386.00	.00	10,488.76	71.6%
TOTAL POLICE	18,145,759	17,868,253	3,954,601.45	1,315,040.18	140,835.42	13,772,816.08	22.9%
290 FIRE							
60 PERSONAL SERVICES	11,377,006	11,377,006	2,566,668.66	842,891.95	.00	8,810,337.34	22.6%
61 SUPPLIES	534,134	493,253	92,255.03	28,800.26	74,916.92	326,080.60	33.9%
62 OTHER SERVICES	596,573	664,393	110,142.04	26,504.26	14,582.60	539,667.91	18.8%
63 CAPITAL OUTLAY	126,000	219,717	5,482.41	1,227.55	55,072.06	159,162.14	27.6%
TOTAL FIRE	12,633,713	12,754,368	2,774,548.14	899,424.02	144,571.58	9,835,247.99	22.9%
309 PUBLIC WORKS							
45 GRANTS FEDERAL	0	57,867	.00	.00	57,867.00	.00	100.0%
60 PERSONAL SERVICES	1,550,857	1,550,857	355,323.05	117,200.27	.00	1,195,533.95	22.9%
61 SUPPLIES	1,320,245	1,256,095	236,583.57	47,184.64	66,155.55	953,355.88	24.1%
62 OTHER SERVICES	3,877,326	3,757,476	925,315.80	274,127.06	2,414,125.71	418,034.49	88.9%
63 CAPITAL OUTLAY	135,023	494,510	158,131.61	.00	16,820.96	319,557.14	35.4%
64 CAPITAL PROJECTS	477	56,760	477.45	.00	4,595.85	51,687.16	8.9%
TOTAL PUBLIC WORKS	6,883,928	7,173,565	1,675,831.48	438,511.97	2,559,565.07	2,938,168.62	59.0%
325 ENGINEERING							
60 PERSONAL SERVICES	513,793	513,793	119,505.04	40,246.33	.00	394,287.96	23.3%
61 SUPPLIES	9,114	9,114	785.97	452.54	547.32	7,780.71	14.6%
62 OTHER SERVICES	1,899,465	1,899,465	384,990.24	128,714.51	25,227.97	1,489,246.79	21.6%
63 CAPITAL OUTLAY	4,000	4,000	.00	.00	.00	4,000.00	.0%
TOTAL ENGINEERING	2,426,372	2,426,372	505,281.25	169,413.38	25,775.29	1,895,315.46	21.9%
407 LEISURE SERVICES							
60 PERSONAL SERVICES	3,135,937	3,135,937	693,102.29	234,770.52	.00	2,442,834.71	22.1%

	ORIGINAL APPROP	REVISED BUDGET	YTD ACTUAL	MTD ACTUAL	ENCUMBRANCES	AVAILABLE BUDGET	PCT USED
61 SUPPLIES	901,072	901,072	121,488.92	36,649.57	79,916.04	699,667.04	22.4%
62 OTHER SERVICES	1,698,077	1,698,077	373,814.70	171,169.76	117,592.97	1,206,669.33	28.9%
63 CAPITAL OUTLAY	75,000	275,000	1,449.00	.00	41,535.80	232,015.20	15.6%
65 DEBT SERVICE	114,131	114,131	29,293.73	9,511.22	84,837.27	.00	100.0%
TOTAL LEISURE SERVICES	5,924,217	6,124,217	1,219,148.64	452,101.07	323,882.08	4,581,186.28	25.2%
611 URBAN DEVELOP\BLDG\PLANNING							
60 PERSONAL SERVICES	1,570,274	1,570,274	346,643.41	115,597.77	.00	1,223,630.59	22.1%
61 SUPPLIES	39,940	39,940	6,540.46	1,854.29	100.00	33,299.54	16.6%
62 OTHER SERVICES	220,471	220,471	52,129.46	17,049.65	43,828.18	124,513.36	43.5%
TOTAL URBAN DEVELOP\BLDG\PLANNING	1,830,685	1,830,685	405,313.33	134,501.71	43,928.18	1,381,443.49	24.5%
621 ECONOMIC DEVELOPMENT							
60 PERSONAL SERVICES	281,455	281,455	49,418.17	16,352.31	.00	232,036.83	17.6%
61 SUPPLIES	14,100	14,100	3,278.26	406.40	301.77	10,519.97	25.4%
62 OTHER SERVICES	102,951	102,951	6,670.44	2,037.12	.00	96,280.56	6.5%
63 CAPITAL OUTLAY	236,000	236,000	11,558.60	1,128.38	233.33	224,208.07	5.0%
TOTAL ECONOMIC DEVELOPMENT	634,506	634,506	70,925.47	19,924.21	535.10	563,045.43	11.3%
901 OPERATION TRANSFERS							
66 OPERATING TRANSFERS	938,447	938,447	.00	.00	.00	938,447.00	.0%
TOTAL OPERATION TRANSFERS	938,447	938,447	.00	.00	.00	938,447.00	.0%
TOTAL GENERAL FUND	1,125,872	2,272,072	3,943,455.18	1,503,286.10	3,458,849.73	-5,130,233.23	325.8%
TOTAL REVENUES	-58,461,870	-57,836,748	-8,786,829.28	-2,544,487.74	1,500.00	-49,051,419.01	
TOTAL EXPENSES	59,587,742	60,108,820	12,730,284.46	4,047,773.84	3,457,349.73	43,921,185.78	
030 DISASTER RELIEF							
000 REVENUES							

01/05/2018 11:01
lelias

CITY OF GULFPORT
YTD BUDGET REPORT FOR MONTH ENDI
NG DECEMBER 31 2017

P
glytdbud
5

FOR 2018 03

030	DISASTER RELIEF	ORIGINAL APPROP	REVISED BUDGET	YTD ACTUAL	MTD ACTUAL	ENCUMBRANCES	AVAILABLE BUDGET	PCT USED
45	GRANTS FEDERAL	-1,382,084	-1,382,084	-146,919.06	.00	.00	-1,235,164.94	10.6%
46	GRANTS STATE	0	0	-42,559.97	.00	.00	42,559.97	100.0%
	TOTAL REVENUES	-1,382,084	-1,382,084	-189,479.03	.00	.00	-1,192,604.97	13.7%
	TOTAL DISASTER RELIEF	-1,382,084	-1,382,084	-189,479.03	.00	.00	-1,192,604.97	13.7%
	TOTAL REVENUES	-1,382,084	-1,382,084	-189,479.03	.00	.00	-1,192,604.97	
100 CAPITAL PROJECTS								
000 REVENUES								
45	GRANTS FEDERAL	-8,920,081	-14,398,056	-1,431,801.87	-542,100.43	.00	-12,966,253.63	9.9%
46	GRANTS STATE	-38,883,787	-38,883,787	-2,190,093.00	-1,600,000.00	.00	-36,693,693.83	5.6%
56	MISC REVENUE	-1,000,000	-1,000,000	.00	.00	.00	-1,000,000.00	.0%
63	CAPITAL OUTLAY	0	197,453	.00	.00	.00	197,452.99	.0%
	TOTAL REVENUES	-48,803,868	-54,084,389	-3,621,894.87	-2,142,100.43	.00	-50,462,494.47	6.7%
345 CAPITAL PROJECTS - CAP								
45	GRANTS FEDERAL	168,143	681,203	6,386.00	3,558.00	161,587.87	513,228.64	24.7%
58	OTHER FINANCING SRCE	0	0	-39,991,720.87	.00	.00	39,991,720.87	100.0%
62	OTHER SERVICES	756,227	756,227	160,331.53	36,726.88	253,585.96	342,309.73	54.7%
63	CAPITAL OUTLAY	1,526,941	1,526,941	40,778.76	.00	1,486,161.60	.55	100.0%
64	CAPITAL PROJECTS	63,070,809	66,749,424	5,275,536.20	2,970,162.13	15,162,186.58	46,311,701.28	30.6%
65	DEBT SERVICE	100,959	100,959	60,575.40	.00	40,383.60	-.01	100.0%
	TOTAL CAPITAL PROJECTS - CAP	65,623,079	69,814,754	-34,448,112.98	3,010,447.01	17,103,905.61	87,158,961.06	-24.8%
440 CAPITAL PRJS-LEISURE/HARBOR								
64	CAPITAL PROJECTS	0	279,932	.00	.00	.00	279,932.08	.0%
	TOTAL CAPITAL PRJS-LEISURE/HARBOR	0	279,932	.00	.00	.00	279,932.08	.0%
	TOTAL CAPITAL PROJECTS	16,819,211	16,010,296	-38,070,007.85	868,346.58	17,103,905.61	36,976,398.67	-131.0%
	TOTAL REVENUES	-48,803,868	-54,281,842	-43,613,615.74	-2,142,100.43	.00	-10,668,226.59	
	TOTAL EXPENSES	65,623,079	70,292,139	5,543,607.89	3,010,447.01	17,103,905.61	47,644,625.26	

01/05/2018 11:01
lelias

CITY OF GULFPORT
YTD BUDGET REPORT FOR MONTH ENDI
NG DECEMBER 31 2017

P
glytdbud 6

FOR 2018 03

200	COMMUNITY DEVELOPMENT	ORIGINAL APPROP	REVISED BUDGET	YTD ACTUAL	MTD ACTUAL	ENCUMBRANCES	AVAILABLE BUDGET	PCT USED
200 COMMUNITY DEVELOPMENT								
000 REVENUES								
51	INTEREST EARNED	0	0	- .22	- .22	.00	.22	100.0%
	TOTAL REVENUES	0	0	- .22	- .22	.00	.22	100.0%
511 COMMUNITY DEVELOPMENT								
60	PERSONAL SERVICES	59,488	59,488	23,790.66	7,930.22	.00	35,697.78	40.0%
61	SUPPLIES	4,100	4,100	.00	.00	.00	4,100.00	.0%
62	OTHER SERVICES	22,807	22,807	339.76	45.43	.00	22,467.24	1.5%
64	CAPITAL PROJECTS	76,411	76,411	.00	.00	.00	76,410.69	.0%
	TOTAL COMMUNITY DEVELOPMENT	162,806	162,806	24,130.42	7,975.65	.00	138,675.71	14.8%
513 HOME CONSORTIUM								
60	PERSONAL SERVICES	157,389	157,389	31,063.12	10,372.31	.00	126,326.36	19.7%
61	SUPPLIES	9,500	9,500	281.08	31.14	.00	9,218.92	3.0%
62	OTHER SERVICES	50,490	50,490	265.16	88.42	.00	50,224.84	.5%
85	HOME CONSORTIUM	125,384	125,384	30,098.70	16,598.70	.00	95,285.30	24.0%
	TOTAL HOME CONSORTIUM	342,763	342,763	61,708.06	27,090.57	.00	281,055.42	18.0%
514 CDBG SUPPLEMENTAL FUNDS-KATRINA								
62	OTHER SERVICES	512,913	512,913	47,117.25	14,143.00	206,069.21	259,727.00	49.4%
64	CAPITAL PROJECTS	5,016,469	5,016,469	530,107.55	454,079.34	196,891.80	4,289,469.70	14.5%
	TOTAL CDBG SUPPLEMENTAL FUNDS-KAT	5,529,383	5,529,383	577,224.80	468,222.34	402,961.01	4,549,196.70	17.7%
	TOTAL COMMUNITY DEVELOPMENT	6,034,952	6,034,952	663,063.06	503,288.34	402,961.01	4,968,928.05	17.7%
	TOTAL REVENUES	0	0	- .22	- .22	.00	.22	
	TOTAL EXPENSES	6,034,952	6,034,952	663,063.28	503,288.56	402,961.01	4,968,927.83	

01/05/2018 11:01
lelias

CITY OF GULFPORT
YTD BUDGET REPORT FOR MONTH ENDI
NG DECEMBER 31 2017

P
glytdbud 7

FOR 2018 03

210	POLICE AND FIRE RETIREMENT	ORIGINAL APPROP	REVISED BUDGET	YTD ACTUAL	MTD ACTUAL	ENCUMBRANCES	AVAILABLE BUDGET	PCT USED
210 POLICE AND FIRE RETIREMENT								
000 REVENUES								
40	PROPERTY TAXES	-1,028,046	-1,028,046	-29,211.57	-7,731.90	.00	-998,834.43	2.8%
49	INTERGOVERNMENTAL	-34,000	-34,000	.00	.00	.00	-34,000.00	.0%
	TOTAL REVENUES	-1,062,046	-1,062,046	-29,211.57	-7,731.90	.00	-1,032,834.43	2.8%
211 POLICE AND FIRE RETIREMENT								
62	OTHER SERVICES	1,062,046	1,062,046	29,211.57	7,731.90	.00	1,032,834.43	2.8%
	TOTAL POLICE AND FIRE RETIREMENT	1,062,046	1,062,046	29,211.57	7,731.90	.00	1,032,834.43	2.8%
	TOTAL POLICE AND FIRE RETIREMENT	0	0	.00	.00	.00	.00	.0%
	TOTAL REVENUES	-1,062,046	-1,062,046	-29,211.57	-7,731.90	.00	-1,032,834.43	
	TOTAL EXPENSES	1,062,046	1,062,046	29,211.57	7,731.90	.00	1,032,834.43	
275 POLICE FORFEITURE & SEIZURE								
000 REVENUES								
49	INTERGOVERNMENTAL	0	-2,764	-3,065.01	-584.23	.00	301.01	110.9%
51	INTEREST EARNED	0	0	-762.34	-246.40	.00	762.34	100.0%
	TOTAL REVENUES	0	-2,764	-3,827.35	-830.63	.00	1,063.35	138.5%
276 FORFEITURES AND SEIZURES FED								
61	SUPPLIES	4,499	4,499	1,078.22	108.25	300.00	3,121.18	30.6%
62	OTHER SERVICES	10,000	10,000	.00	.00	.00	10,000.00	.0%
63	CAPITAL OUTLAY	228,011	228,011	105,592.57	92,991.14	.00	122,417.99	46.3%
	TOTAL FORFEITURES AND SEIZURES FE	242,510	242,510	106,670.79	93,099.39	300.00	135,539.17	44.1%

FOR 2018 03

	ORIGINAL APPROP	REVISED BUDGET	YTD ACTUAL	MTD ACTUAL	ENCUMBRANCES	AVAILABLE BUDGET	PCT USED
277 FORFEITURES AND SEIZURES COUNT							
61 SUPPLIES	6,084	8,848	1,897.56	.00	6,923.00	27.50	99.7%
63 CAPITAL OUTLAY	148,403	148,403	.00	.00	26,317.00	122,086.34	17.7%
TOTAL FORFEITURES AND SEIZURES CO	154,487	157,251	1,897.56	.00	33,240.00	122,113.84	22.3%
TOTAL POLICE FORFEITURE & SEIZURE	396,997	396,997	104,741.00	92,268.76	33,540.00	258,716.36	34.8%
TOTAL REVENUES	0	-2,764	-3,827.35	-830.63	.00	1,063.35	
TOTAL EXPENSES	396,997	399,761	108,568.35	93,099.39	33,540.00	257,653.01	
285 COASTAL NARCOTICS TASK FORCE							
000 REVENUES							
49 INTERGOVERNMENTAL	0	-375	-695.80	-321.00	.00	321.00	185.6%
51 INTEREST EARNED	0	0	-190.31	-64.01	.00	190.31	100.0%
TOTAL REVENUES	0	-375	-886.11	-385.01	.00	511.31	236.4%
286 POLICE NARCOTICS TASK FORCE							
61 SUPPLIES	84,268	84,643	18.58	80.22	.00	84,624.42	.0%
63 CAPITAL OUTLAY	3,356	3,356	1,227.03	.00	.00	2,128.97	36.6%
TOTAL POLICE NARCOTICS TASK FORCE	87,624	87,999	1,245.61	80.22	.00	86,753.39	1.4%
TOTAL COASTAL NARCOTICS TASK FORC	87,624	87,624	359.50	-304.79	.00	87,264.70	.4%
TOTAL REVENUES	0	-375	-886.11	-385.01	.00	511.31	
TOTAL EXPENSES	87,624	87,999	1,245.61	80.22	.00	86,753.39	
300 MUNICIPAL DEBT SERVICE							
000 REVENUES							

FOR 2018 03

300	MUNICIPAL DEBT SERVICE	ORIGINAL APPROP	REVISED BUDGET	YTD ACTUAL	MTD ACTUAL	ENCUMBRANCES	AVAILABLE BUDGET	PCT USED
40	PROPERTY TAXES	-4,525,000	-4,525,000	-142,982.93	-37,845.66	.00	-4,382,017.07	3.2%
49	INTERGOVERNMENTAL	-116,106	-116,106	.00	.00	.00	-116,106.00	.0%
56	MISC REVENUE	-183,000	-183,000	.00	.00	.00	-183,000.00	.0%
57	OPERATING TRANSFERS	-938,447	-938,447	.00	.00	.00	-938,447.00	.0%
	TOTAL REVENUES	-5,762,553	-5,762,553	-142,982.93	-37,845.66	.00	-5,619,570.07	2.5%
701 DEBT SERVICE								
65	DEBT SERVICE	5,802,084	5,802,084	2,743,526.47	83,560.00	195,391.98	2,863,165.55	50.7%
	TOTAL DEBT SERVICE	5,802,084	5,802,084	2,743,526.47	83,560.00	195,391.98	2,863,165.55	50.7%
	TOTAL MUNICIPAL DEBT SERVICE	39,531	39,531	2,600,543.54	45,714.34	195,391.98	-2,756,404.52	7072.8%
	TOTAL REVENUES	-5,762,553	-5,762,553	-142,982.93	-37,845.66	.00	-5,619,570.07	
	TOTAL EXPENSES	5,802,084	5,802,084	2,743,526.47	83,560.00	195,391.98	2,863,165.55	
400 WATER/SEWER UTILITY FUND								
000 REVENUES								
48	FINES AND FORFEITS	-3,337	-3,337	-577.88	.00	.00	-2,759.12	17.3%
50	CHARGES FOR SERVICE	-33,100,652	-33,100,652	-7,452,994.25	-2,103,890.36	.00	-25,647,657.75	22.5%
51	INTEREST EARNED	-33,022	-33,022	.00	.00	.00	-33,022.00	.0%
56	MISC REVENUE	-1,777,612	-1,777,612	-443,422.16	-171,161.59	.00	-1,334,189.84	24.9%
	TOTAL REVENUES	-34,914,623	-34,914,623	-7,896,994.29	-2,275,051.95	.00	-27,017,628.71	22.6%
811 UTILITY BILLING								
60	PERSONAL SERVICES	964,422	964,422	213,668.63	68,428.04	.00	750,753.37	22.2%
61	SUPPLIES	68,500	68,500	9,304.91	3,028.71	2,492.60	56,702.49	17.2%
62	OTHER SERVICES	2,006,896	2,006,896	109,825.64	44,540.39	11,699.42	1,885,370.94	6.1%
63	CAPITAL OUTLAY	30,000	30,000	.00	.00	.00	30,000.00	.0%
	TOTAL UTILITY BILLING	3,069,818	3,069,818	332,799.18	115,997.14	14,192.02	2,722,826.80	11.3%
815 WATER OPERATIONS								

01/05/2018 11:01
lelias

CITY OF GULFPORT
YTD BUDGET REPORT FOR MONTH ENDI
NG DECEMBER 31 2017

P 10
glytdbud

FOR 2018 03

	ORIGINAL APPROP	REVISED BUDGET	YTD ACTUAL	MTD ACTUAL	ENCUMBRANCES	AVAILABLE BUDGET	PCT USED
61 SUPPLIES	1,823,763	1,823,763	410,918.75	139,599.37	45,920.32	1,366,923.93	25.0%
62 OTHER SERVICES	2,826,250	2,826,250	772,154.91	203,159.43	1,519,663.73	534,431.36	81.1%
63 CAPITAL OUTLAY	353,864	354,219	35,007.91	11,753.64	1,067.09	318,143.75	10.2%
TOTAL WATER OPERATIONS	5,003,877	5,004,232	1,218,081.57	354,512.44	1,566,651.14	2,219,499.04	55.6%
825 SEWER OPERATIONS							
60 PERSONAL SERVICES	114,230	114,230	13,146.54	4,354.55	.00	101,083.46	11.5%
61 SUPPLIES	947,120	947,120	171,957.15	43,489.97	140,230.73	634,932.12	33.0%
62 OTHER SERVICES	2,612,008	2,612,008	426,676.93	194,040.17	1,644,650.57	540,680.50	79.3%
63 CAPITAL OUTLAY	0	20,565	11,345.00	11,345.00	4,901.00	4,319.00	79.0%
TOTAL SEWER OPERATIONS	3,673,358	3,693,923	623,125.62	253,229.69	1,789,782.30	1,281,015.08	65.3%
835 DEBT SERVICE WATER AND SEWER							
65 DEBT SERVICE	8,466,462	8,466,462	2,314,226.32	174,059.32	.00	6,152,235.68	27.3%
TOTAL DEBT SERVICE WATER AND SEWE	8,466,462	8,466,462	2,314,226.32	174,059.32	.00	6,152,235.68	27.3%
845 HCWWSWMD							
62 OTHER SERVICES	11,223,464	11,223,464	2,447,082.60	354,132.89	4,927,520.29	3,848,861.11	65.7%
TOTAL HCWWSWMD	11,223,464	11,223,464	2,447,082.60	354,132.89	4,927,520.29	3,848,861.11	65.7%
849 WATER AND SEWER PROJECTS							
45 GRANTS FEDERAL	0	50,000	.00	.00	.00	50,000.00	.0%
62 OTHER SERVICES	483,938	510,818	48,842.37	40,678.50	299,962.22	162,012.93	68.3%
63 CAPITAL OUTLAY	269,298	894,298	211,838.47	.00	375,287.44	307,172.32	65.7%
64 CAPITAL PROJECTS	8,325,832	7,623,952	942,438.13	349,584.98	3,284,421.78	3,397,092.34	55.4%
65 DEBT SERVICE	20,825	20,825	12,495.03	.00	8,330.02	.00	100.0%
TOTAL WATER AND SEWER PROJECTS	9,099,893	9,099,893	1,215,614.00	390,263.48	3,968,001.46	3,916,277.59	57.0%

01/05/2018 11:01
lelias

CITY OF GULFPORT
YTD BUDGET REPORT FOR MONTH ENDI
NG DECEMBER 31 2017

P 11
glytdbud

FOR 2018 03

	ORIGINAL APPROP	REVISED BUDGET	YTD ACTUAL	MTD ACTUAL	ENCUMBRANCES	AVAILABLE BUDGET	PCT USED
TOTAL WATER/SEWER UTILITY FUND	5,622,249	5,643,169	253,935.00	-632,856.99	12,266,147.21	-6,876,913.41	221.9%
TOTAL REVENUES	-34,914,623	-34,914,623	-7,896,994.29	-2,275,051.95	.00	-27,017,628.71	
TOTAL EXPENSES	40,536,872	40,557,792	8,150,929.29	1,642,194.96	12,266,147.21	20,140,715.30	
420 JOSEPH T JONES							
000 REVENUES							
50 CHARGES FOR SERVICE	-828,000	-828,000	-153,137.38	-34,127.70	.00	-674,862.62	18.5%
56 MISC REVENUE	-385,000	-385,000	-366,738.00	-351,222.00	.00	-18,262.00	95.3%
TOTAL REVENUES	-1,213,000	-1,213,000	-519,875.38	-385,349.70	.00	-693,124.62	42.9%
445 JOSEPH T JONES							
60 PERSONAL SERVICES	308,724	308,724	72,381.15	26,135.97	.00	236,342.85	23.4%
61 SUPPLIES	433,767	412,031	96,780.77	4,458.75	77,241.00	238,009.63	42.2%
62 OTHER SERVICES	893,243	976,243	296,094.87	98,387.87	171,793.75	508,354.38	47.9%
TOTAL JOSEPH T JONES	1,635,734	1,696,998	465,256.79	128,982.59	249,034.75	982,706.86	42.1%
TOTAL JOSEPH T JONES	422,734	483,998	-54,618.59	-256,367.11	249,034.75	289,582.24	40.2%
TOTAL REVENUES	-1,213,000	-1,213,000	-519,875.38	-385,349.70	.00	-693,124.62	
TOTAL EXPENSES	1,635,734	1,696,998	465,256.79	128,982.59	249,034.75	982,706.86	
500 GROUP HEALTH AND LIFE							
000 REVENUES							
50 CHARGES FOR SERVICE	-5,849,317	-5,849,317	-1,901,733.84	-473,766.15	.00	-3,947,583.16	32.5%
56 MISC REVENUE	-500,000	-500,000	-53,648.40	-29,849.12	.00	-446,351.60	10.7%
TOTAL REVENUES	-6,349,317	-6,349,317	-1,955,382.24	-503,615.27	.00	-4,393,934.76	30.8%
911 GROUP HEALTH AND LIFE							

01/05/2018 11:01
lelias

CITY OF GULFPORT
YTD BUDGET REPORT FOR MONTH ENDI
NG DECEMBER 31 2017

P
glytdbud
12

FOR 2018 03

	ORIGINAL APPROP	REVISED BUDGET	YTD ACTUAL	MTD ACTUAL	ENCUMBRANCES	AVAILABLE BUDGET	PCT USED
62 OTHER SERVICES	6,303,627	6,303,627	1,635,534.20	394,221.62	.00	4,668,092.80	25.9%
TOTAL GROUP HEALTH AND LIFE	6,303,627	6,303,627	1,635,534.20	394,221.62	.00	4,668,092.80	25.9%
TOTAL GROUP HEALTH AND LIFE	-45,690	-45,690	-319,848.04	-109,393.65	.00	274,158.04	700.0%
TOTAL REVENUES	-6,349,317	-6,349,317	-1,955,382.24	-503,615.27	.00	-4,393,934.76	
TOTAL EXPENSES	6,303,627	6,303,627	1,635,534.20	394,221.62	.00	4,668,092.80	
510 CLAIMS CONTINGENCY							
000 REVENUES							
50 CHARGES FOR SERVICE	-2,397,554	-2,397,554	.00	.00	.00	-2,397,554.00	.0%
51 INTEREST EARNED	-1,000	-1,000	-6,172.08	-2,037.53	.00	5,172.08	617.2%
56 MISC REVENUE	-224,000	-224,000	-3,842.75	-147.29	.00	-220,157.25	1.7%
TOTAL REVENUES	-2,622,554	-2,622,554	-10,014.83	-2,184.82	.00	-2,612,539.17	.4%
915 CLAIMS CONTINGENCY							
62 OTHER SERVICES	2,601,210	2,601,210	323,944.75	217,764.34	4,826.09	2,272,439.16	12.6%
TOTAL CLAIMS CONTINGENCY	2,601,210	2,601,210	323,944.75	217,764.34	4,826.09	2,272,439.16	12.6%
TOTAL CLAIMS CONTINGENCY	-21,344	-21,344	313,929.92	215,579.52	4,826.09	-340,100.01	-1493.4%
TOTAL REVENUES	-2,622,554	-2,622,554	-10,014.83	-2,184.82	.00	-2,612,539.17	
TOTAL EXPENSES	2,601,210	2,601,210	323,944.75	217,764.34	4,826.09	2,272,439.16	
630 POLICE ASSET FORFEITURE FUND							
000 REVENUES							
51 INTEREST EARNED	0	0	-390.46	-137.84	.00	390.46	100.0%
TOTAL REVENUES	0	0	-390.46	-137.84	.00	390.46	100.0%
TOTAL POLICE ASSET FORFEITURE FUN	0	0	-390.46	-137.84	.00	390.46	100.0%
TOTAL REVENUES	0	0	-390.46	-137.84	.00	390.46	

01/05/2018 11:01
lelias

CITY OF GULFPORT
YTD BUDGET REPORT FOR MONTH ENDI
NG DECEMBER 31 2017

P 13
glytdbud

FOR 2018 03

700	GENERAL FIXED ASSETS	ORIGINAL APPROP	REVISED BUDGET	YTD ACTUAL	MTD ACTUAL	ENCUMBRANCES	AVAILABLE BUDGET	PCT USED
700	GENERAL FIXED ASSETS							
212	POLICE							
67	DEPRECIATION EXPENSE	0	0	85.18	.00	.00	-85.18	100.0%
	TOTAL POLICE	0	0	85.18	.00	.00	-85.18	100.0%
	TOTAL GENERAL FIXED ASSETS	0	0	85.18	.00	.00	-85.18	100.0%
	TOTAL EXPENSES	0	0	85.18	.00	.00	-85.18	
	GRAND TOTAL	29,100,053	29,519,522	-30,754,231.59	2,229,423.26	33,714,656.38	26,559,097.20	10.0%

** END OF REPORT - Generated by Linda Elias **

01/05/2018 11:01
 lelias

CITY OF GULFPORT
YTD BUDGET REPORT FOR MONTH ENDI
NG DECEMBER 31 2017

P
glytdbud
14

REPORT OPTIONS

	Field #	Total	Page	Break	
Sequence 1	1	Y	N		Year/Period: 2018/ 3
Sequence 2	3	Y	N		Print revenue as credit: Y
Sequence 3	10	Y	N		Print totals only: Y
Sequence 4	0	N	N		Suppress zero bal accts: Y
					Print full GL account: N
					Double space: N
					Roll projects to object: N
Report title:					Carry forward code: 1
YTD BUDGET REPORT FOR MONTH ENDI					Print journal detail: N
NG DECEMBER 31 2017					From Yr/Per: 2016/ 1
Print Full or Short description: F					To Yr/Per: 2016/ 1
Print MTD Version: Y					Include budget entries: Y
Print Revenues-Version headings: N					Incl encumb/liq entries: Y
Format type: 1					Sort by JE # or PO #: J
Print revenue budgets as zero: N					Detail format option: 1
Include Fund Balance: N					
Include requisition amount: N					
Multiyear view: D					

Find Criteria

Field Name	Field Value
Org	(010..949)700
Object	
Project	
Rollup code	
Account type	
Account status	

YTD PROJECT BUDGET REPORT
AS OF DECEMBER 31, 2017

FOR 2018 03

	ORIGINAL APPROP	REVISED BUDGET	YTD EXPENDED	MTD EXPENDED	ENCUMBRANCES	AVAILABLE BUDGET	PCT USED
100 CAPITAL PROJECTS							
00100 Bayou Vista Golf Clubhouse an	236,701	236,701	11,970.00	.00	10,291.25	214,440.17	9.4%
00103 Sullivan Lane Paving/Kincrest	50,000	50,000	20,460.44	.00	.00	29,539.56	40.9%
00106 Dedeaux Rd Widening Phase II	0	6,449,854	.00	.00	5,404,860.75	1,044,993.65	83.8%
00108 34TH AVE BOX CULVERT	0	119,850	.00	.00	.00	119,850.00	.0%
00109 SHIP ISLAND FERRY TERMINAL MA	0	279,932	.00	.00	.00	279,932.08	.0%
02386 JONES PARK \ HARBOR IMP '07	1,011,885	811,885	.00	.00	.00	811,885.00	.0%
02393 28TH STREET WIDENING(TEA 21)2	1,861,899	1,877,995	223,953.83	122,033.08	1,515,365.76	138,675.33	92.6%
02405 DEDEAUX ROAD WIDENING PHASE 2	2,001,196	93,512	.00	.00	.00	93,512.47	.0%
02444 JONES PARK LIGHTING AND INFRA	316,888	58,692	17,998.40	.00	40,693.12	.00	100.0%
02503 THREE RIVRS RD/CREOSOTE RD WD	3,863	3,863	3,863.08	.00	.00	.00	100.0%
02506 AIRPORT RD WDNG/WASH AVE-4 RN	641,857	641,857	6,386.00	3,558.00	85,301.75	550,169.25	14.3%
02507 WAYFINDING PROJECT	34,890	34,890	1,531.01	.00	.00	33,358.86	4.4%
02508 ORANGE GROVE ROOF	383,261	383,261	.00	.00	.00	383,261.08	.0%
02748 HAR CO DIST 4 PAVING PROJ/LIS	21,436	21,436	.00	.00	.00	21,436.00	.0%
02765 JONES PARK IMP-BARKSDALE DONA	45,182	45,182	15,946.44	9,770.00	29,236.01	.00	100.0%
02770 JONES PARK IMP-LEO SEAL DONAT	110,049	110,049	25,153.57	.00	84,895.43	.00	100.0%
02785 2012 BOND ISSUE-PHASE 5 / 22N	34,062	34,062	.00	.00	.00	34,061.64	.0%
02788 PHASE 8 / E TAYLOR RD	24,326	24,326	.00	.00	.00	24,325.94	.0%
02796 COURTHOUSE	4,901,178	4,901,178	615,441.58	256,313.86	4,285,736.66	.00	100.0%
02804 LONDON RD WIDENING	1,265,706	1,265,706	4,199.44	.00	.00	1,261,506.53	.3%
02810 PASS RD TRAFFIC SIGNAL SOFWA	17,368	17,368	.00	.00	.00	17,367.53	.0%
02814 TIDELANDS 14 YACHT BASIN	227,218	227,218	.00	.00	.00	227,217.50	.0%
02817 TIDELANDS 15-COURTHOUSE RD BO	99,425	99,425	.00	.00	.00	99,425.39	.0%
02818 SEASONAL LIGHT SHOW	122,576	122,576	1,500.00	1,500.00	113,863.26	7,212.32	94.1%
02819 AQUARIUM	41,712,892	41,712,892	2,316,979.83	1,600,000.00	.00	39,395,911.77	5.6%
02820 TIDELANDS 16-IMPROV JONES YAC	300,000	300,000	.00	.00	.00	300,000.00	.0%
02821 E TAYLOR RD TRAFFIC STUDY	6,865	6,865	.00	.00	6,865.00	.00	100.0%
02822 20TH AVE MATCH	130,000	130,000	.00	.00	.00	130,000.00	.0%
02823 Seaway Road Pedestrian Pathwa	985,380	985,380	.00	.00	.00	985,380.00	.0%
02904 AIRPORT ROAD PAVING	100,000	100,000	.00	.00	.00	100,000.00	.0%
02907 HIGHWAY 49 @ 18TH ST DRAINAGE	5,000	5,000	.00	.00	.00	5,000.00	.0%
02909 EPA STORMWATER PHASE 2 PROJEC	24,611	24,611	.00	.00	24,611.05	.00	100.0%
02914 ROYAL STREET/ST CHARLES DRAIN	19,040	19,040	.00	.00	.00	19,040.22	.0%
02918 MILL RD DRAINAGE PROJECT	40,000	40,000	.00	.00	.00	40,000.00	.0%
02919 53RD AVE BOX CULVERT PROJECT	35,000	35,000	.00	.00	.00	35,000.00	.0%
02920 LEISURE SERVICES PROJECTS	5,262	11,970	.00	.00	.00	11,969.52	.0%
02921 FLAT BRANCH/QUBBIE CREEK PROJ	100,000	100,000	.00	.00	.00	100,000.00	.0%
02930 SOCCER FIELDS	2,061,182	2,061,182	847,070.90	283,612.48	1,153,112.28	60,999.24	97.0%
02935 BAYOU VIEW ADA IMPROVEMENTS	71,620	21,620	.00	.00	.00	21,619.74	.0%
02940 SOFTBALL FIELD EXPANSION SPOR	4,311,303	4,311,303	1,240,315.10	722,725.22	2,873,697.11	197,290.40	95.4%

YTD PROJECT BUDGET REPORT
AS OF DECEMBER 31, 2017

FOR 2018 03

	ORIGINAL APPROP	REVISED BUDGET	YTD EXPENDED	MTD EXPENDED	ENCUMBRANCES	AVAILABLE BUDGET	PCT USED
05441 28TH ST PARK IMPROVEMENTS 14	40,624	40,624	.00	.00	.00	40,623.96	.0%
05849 BRICKYARD BAYOU DRAINAGE	538,452	538,452	123,055.35	9,334.37	8,323.56	407,072.87	24.4%
05850 COFFEE CREEK DRAINAGE/RECREAT	42,384	42,384	1,600.00	1,600.00	4,844.43	35,940.00	15.2%
31109 FAIRFIELD III CORRECTIONS	0	65,000	.00	.00	.00	65,000.00	.0%
41147 PLAYGROUND MODULES	54,848	54,848	25,404.16	.00	657.64	28,786.69	47.5%
TOTAL CAPITAL PROJECTS	63,995,429	68,516,989	5,502,829.13	3,010,447.01	15,642,355.06	47,371,804.71	30.9%

200 COMMUNITY DEVELOPMENT

05517 VARIOUS PUBLIC FACILITIE/PARK	27,972	27,972	.00	.00	.00	27,971.53	.0%
05801 DOWNTOWN STREET SCAPE ENHANCE	333,029	333,029	47,117.25	14,143.00	206,069.21	79,842.67	76.0%
05849 BRICKYARD BAYOU DRAINAGE	4,207,886	4,207,886	.00	.00	.00	4,207,885.60	.0%
05850 COFFEE CREEK DRAINAGE/RECREAT	988,468	988,468	530,107.55	454,079.34	196,891.80	261,468.43	73.5%
TOTAL COMMUNITY DEVELOPMENT	5,557,354	5,557,354	577,224.80	468,222.34	402,961.01	4,577,168.23	17.6%

400 WATER/SEWER UTILITY FUND

00107 GRAHAM STREET CAVE-IN	0	150,000	.00	.00	.00	150,000.00	.0%
00108 34TH AVE BOX CULVERT	0	82,546	.00	.00	.00	82,546.00	.0%
02787 ST PAVING PHASE 7	20,912	20,912	.00	.00	.00	20,911.79	.0%
02922 PW EQUIPMENT	269,298	269,298	211,838.47	.00	1,391.70	56,068.06	79.2%
02940 SOFTBALL FIELD EXPANSION SPOR	180,953	180,953	84,510.35	28,842.15	88,423.77	8,018.69	95.6%
82562 SEAWAY ISLAND WATER MAIN CONN	49,335	49,335	2,575.00	1,170.00	13,458.50	33,301.95	32.5%
82564 38TH AVE SEWER PROJECT	214,985	214,985	197,789.00	98,729.00	3,000.00	14,195.54	93.4%
82565 BAYOU VIEW TANK REPLACEMENT	2,650,963	2,650,963	12,083.50	12,083.50	2,638,879.38	.00	100.0%
82567 POPLAR CIRCLE CHAMBERLAIN AVE	188,803	188,803	115,637.17	115,637.17	454.52	72,711.40	61.5%
82568 PH 1WEST 28TH ST WATER MAIN I	76,060	76,060	.00	.00	.00	76,060.00	.0%
82569 PH 2WEST 28TH ST WATER MAIN I	480,703	480,703	164,945.18	18,255.89	730.37	315,026.95	34.5%
82571 PUMP STATION REHABILITATION	75,007	99,857	71,505.30	.00	2,194.50	26,156.82	73.8%
82572 BENEFIELD SEWER REPLACEMENT	1,065,384	1,250,384	283,219.38	88,120.77	782,164.98	185,000.00	85.2%
82575 FIBER OPTIC COMM PLAN	11,566	11,566	.00	.00	.00	11,565.66	.0%
82578 HERRING ROAD SEWER	12,883	11,891	11,726.75	.00	.00	164.70	98.6%
82579 SAUCIER LN/BEAULAH CHURCH RD	160,470	160,470	10,468.87	8,400.00	8,231.33	141,770.00	11.7%
82580 HWY 49/OR GR/SSWAN/3 RVRS	0	609,490	1,795.00	.00	25,085.00	582,610.00	4.4%
82581 FORREST HEIGHTS SEWER SYSTEM	9,345	9,345	.00	.00	9,345.00	.00	100.0%
82582 LAURELWOOD, SULLIVAN, DUCKWRTH	51,434	51,434	19,025.00	19,025.00	.00	32,408.80	37.0%
82583 THREE RVRS FR ONEAL TO DCKWRT	3,700	4,692	.00	.00	4,674.37	17.47	99.6%
82584 THREE RIVERS RD/MAYS RD SEWER	100,449	100,449	16,000.00	.00	7,742.28	76,706.50	23.6%

YTD PROJECT BUDGET REPORT
AS OF DECEMBER 31, 2017

FOR 2018 03

	ORIGINAL APPROP	REVISED BUDGET	YTD EXPENDED	MTD EXPENDED	ENCUMBRANCES	AVAILABLE BUDGET	PCT USED
TOTAL WATER/SEWER UTILITY FUND	5,622,249	6,674,135	1,203,118.97	390,263.48	3,585,775.70	1,885,240.33	71.8%
GRAND TOTAL	75,175,032	80,748,478	7,283,172.90	3,868,932.83	19,631,091.77	53,834,213.27	33.3%
** END OF REPORT - Generated by Leah Holland **							

YTD PROJECT BUDGET REPORT
AS OF DECEMBER 31, 2017

REPORT GENERATED

Field #	Input	Page Number	Report Period: 2017-1
Sequence 1	1	1	Print Format: 2017-1
Sequence 2	2	2	Print Format: 2017-1
Sequence 3	3	3	Print Format: 2017-1
Sequence 100	100	100	Print Format: 2017-1



Memorandum

To: Mayor Billy Hewes and
Gulfport City Council

From: Cheryl Millender, Manager
Human Resources

Date: 01/05/2018

Subject: Request - for flexible spending account correction - to be made a part of the minutes.

Recommendation:



MEMORANDUM

DATE: January 5, 2018
TO: City Council Members
FROM: Cheryl Millender, Human Resources Manager
RE: Flexible Spending Account Correction

During our annual open enrollment we had an employee who mistakenly miscalculated his flexible spending account deduction amount. Instead of selecting \$2400.00 per year, he selected \$100 per year.

This error was noticed on our first paycheck of 2018, and he immediately called to see if he could rectify this error.

Due to this being an honest mistake, we are requesting that his flexible spending account be funded for \$2400.00 instead of \$100.00.

If additional information is needed, please advise.

cc: John Kelly, CAO
Linda Elias



Memorandum

To: Mayor Billy Hewes and
Gulfport City Council

From: Connie Debenport, Manager
Purchasing

Date: 01/03/2018

Subject: Letter - request permission to purchase of logos for the Gulfport Sportsplex - to be made a part of the minutes.

Recommendation:

Memorandum - City of Gulfport

Purchasing

To: The Honorable Mayor and City Council

From: Connie Debenport, Purchasing Manager

Date: January 3, 2018

Re: Gulfport Sportsplex Expansion – Logo Purchase

Please see attached quote from FieldTurf in the amount of \$8,000.00 to provide 2 each logo's as part of the improvements to the Gulfport Sportsplex.

Locations are behind home plate of Field #16 (10' X 10' – ONE COAST) and the other one will be behind home plate of Field #11 (9' X 20' – RAISING CANES).

Raising Canes will reimburse the city for the cost of the logo at Field #11.

Thank you for your consideration.

Contract Change Order Proposal

Date: November 20, 2017

Change Order #2

From: FieldTurf USA, Inc.
 7445 Cote-de-Liesse Road Suite 200
 Montreal, Quebec H4T 1G2
 Phone: 888-209-0065 Fax: 503.692.0491

To: City of Gulfport
 2309 15th St
 Gulfport, MS 39501

Project: Gulfport MS Sportsplex
 17200 16th St
 Gulfport, MS 39503

Contact: Jase Payne
Phone: 228-868-5881
Fax:
Email: jpayne@gulfport-ms.gov

Original Contract	\$ 2,683,870.57
Previous Change Orders	\$ -
Current Change Order	\$ 4,000.00
Revised Contract Total	\$ 2,687,870.57

SCOPE:

Description	Total Cost
logo (9' x 20') behind home plate of field 11 <i>RAISING CANES</i>	\$ 4,000.00
TOTALS	\$ 4,000.00

Notes/Exclusions:

 Quote is valid for thirty (30) calendar days
 The Contract Time will be increased by ____0__ days.

It is mutually agreed that for the above-referenced changes to take place, the original contract price will be adjusted by the above-referenced amount, which will become payable in accordance with the same terms and conditions as in the original contract or purchase order:

\$ 4,000.00

If all the terms of this change order are acceptable please have an authorized representative sign the bottom of this document and return it

FieldTurf USA, Inc.
Owner/General Contractor

 Authorized Representative

 Authorized Representative

 Date

 Date

Contract Change Order Proposal

Date: November 9, 2017

Change Order #1

From: FieldTurf USA, Inc.
 7445 Cote-de-Liesse Road Suite 200
 Montreal, Quebec H4T 1G2
Phone: 888-209-0065 **Fax:** 503.692.0491

To: City of Gulfport
 2309 15th St
 Gulfport, MS 39501

Project: Gulfport MS Sportsplex
 17200 16th St
 Gulfport, MS 39503

Contact: Jase Payne
Phone: 228-868-5881
Fax:
Email: jpayne@gulfport-ms.gov

Original Contract:	\$ 2,683,870.57
Previous Change Orders:	\$
Current Change Order:	\$ 4,000.00
Revised Contract Total:	\$ 2,687,870.57

SCOPE:

Description	Total Cost
logo (10' x 10') behind home plate of field 16 - ONE COAST	\$ 4,000.00
TOTALS	\$ 4,000.00

Notes/Exclusions:

 Quote is valid for thirty (30) calendar days
 The Contract Time will be increased by ____0__ days.

It is mutually agreed that for the above-referenced changes to take place, the original contract price will be adjusted by the above-referenced amount, which will become payable in accordance with the same terms and conditions as in the original contract or purchase order:

\$ 4,000.00

If all the terms of this change order are acceptable please have an authorized representative sign the bottom of this document and return it

FieldTurf USA, Inc.
Owner/General Contractor

 Authorized Representative

 Authorized Representative

 Date

 Date



Memorandum

To: Mayor Billy Hewes and
Gulfport City Council

From: Connie Debenport, Manager
Purchasing

Date: 12/27/2017

Subject: Letter of Recommendation regarding the purchase of Shade Structures from NJPA Contract for the Gulfport Sportsplex Expansion Project.

Recommendation:

Memorandum - City of Gulfport

Purchasing

To: The Honorable Mayor and City Council

From:  Connie Debenport, CPPB

Date: December 27, 2017

Re: Sportsplex Expansion – Shade Structures
Department of Leisure Services
NJPA Contract #022113-LTS

The Department of Leisure Services is requesting your approval to purchase five (5) each 15' x 30' x 10' shade structures from NJPA – National Joint Powers Alliance; a cooperative purchasing program – contract #022113-LTS.

The total cost for all 5 structures is \$64,960.00 which is \$12,992.00 per structure; this includes shipping and installation. The shade structures are to be placed at two of the six fields at the Gulfport Sportsplex.

The Sportsplex Manager has researched pricing up to and including obtaining verbal quotes to ensure reasonable pricing.

It is my recommendation that you approve this request. Thank you for your consideration.

NJPA AWARDED CONTRACT



NJPA VENDOR CONTRACT SUMMARY – Miracle Recreation Company

DATE April 23, 2013	RFP # 022113
AWARDED CONTRACT NUMBER 022113-LTS	NJPA RFP TITLE & CATEGORY Athletic and Recreational surfaces, Playground and equipment.
CONTRACT PERIOD April 23, 2013-April 22, 2017	PRICING MODEL Line item pricing
DESCRIPTION Comprehensive playground solution of products and services through local dealer and installer.	
VENDOR NAME AND ADDRESS Miracle Recreation Company 878 E. US Hwy 60 Monett, MO 65708	VENDOR CONTACT David Sheedy: David.Sheedy@playpower.com Mike Sutton: Mike.Sutton@playpower.com

NJPA CONTRACTS CONSIST OF THE FOLLOWING DOCUMENTS "Contract" as used herein shall mean cumulative documentation consisting of this RFP, fully executed Forms C,D,F & P from the Proposer's response and a fully executed form E "Acceptance and Award" with final terms and conditions. Form E will be executed on or after award and will provide final clarification of terms and conditions of the award. <u>Request for Proposal (RFP)</u> <u>Bid Acceptance & Award</u>	RELATED CONTRACT DOCUMENTATION <u>Affidavit of Advertisement</u> <u>Bid Opening Witness Page</u> <u>Bid Evaluation</u> <u>Bid Comment & Review</u> <u>Board Minutes</u>
DOCUMENTATION OF CONTRACT MAINTENANCE <u>Contract Renewal 2016</u> <u>Contract Renewal 2015</u> <u>Contract Renewal 2014</u>	ADDITIONAL INFORMATION:

NJPA INFORMATION

NJPA CONTACT Gordy Thompson	TITLE NJPA Contract Manager
PHONE 218-894-5489	EMAIL Gordy.thompson@njpacoop.org
ADDRESS 202 12th Street NE, P.O. Box 219, Staples, MN 56479	WEBSITE www.njpacoop.org

National Joint Powers Alliance®

Contract Purchasing Department



Miracle Recreation Equip. Co.
878 E. US Hwy 60
Monett, MO 65708
1-800-325-8828

QUOTE: R0026170111
CUSTOMER: 3950A07

Prepared For:

Guss Wesson
City of Gulfport
1515 23rd Ave
Gulfport, MS 39502
(228) 697-4023 (phone)
(228) 868-5883 (fax)
glwesson@gulfport-ms.gov

Project Name & Location:

Prepared by:

Jefcoat Recreation and Construction

PO Box 6197
Pearl, MS 39288
(601) 414-3625 (phone)
crj@jefcoatrecreation.com

Ship To Address:

Gus (228) 868-5881
City of Gulfport
1515 23rd Ave
Gulfport, MS 39502
(228) 868-5881 (phone)
glwesson@gulfport-ms.gov

End User:

Gus (228) 868-5881
City of Gulfport/ Sportsplex
1515 23rd Ave
Gulfport, MS 39502(228)
868-5881 (phone)

glwesson@gulfport-ms.gov

Quote Number: R0026170111
Quote Date: 11/30/17
Valid For: 30 Days From Quote Date

PlayArea_Q1

Product line: Freestanding
Age group:

Components

Part Number	Description	Qty	Weight	Unit Price	Total
USA Canti 15X30	USA Canti 15X30	5	0.00	9,582.00	47,910.00
USA Stamped Dr	USA Stamped Dr	1	0.00	850.00	850.00

Totals:

Total Weight: 0.00 lbs
Equipment List: \$48,760.00
Discount Amount: -\$0.00
Equipment Price: \$48,760.00
Freight: \$1,200.00 Code: 5
Installation: \$15,000.00
Products by Other: \$0.00
SubTotal: \$64,960.00
Estimated Sales Tax*: \$0.00
Grand Total: \$64,960.00



Memorandum

To: Mayor Billy Hewes and
Gulfport City Council

From: Mary Collins, Procurement Specialist
Purchasing

Date: 01/05/2018

Subject: Letter of recommendation - regarding bids received by Purchasing for traffic supplies - to be made a part of the minutes.

Recommendation:

Memorandum - City of Gulfport

Purchasing

To: The Honorable Mayor and City Council

From: Mary Collins, Procurement Specialist

Date: January 5, 2018

Re: Traffic Road Supplies
Public Works-Traffic

I have reviewed the bids received on the above referenced item and find Ozark Materials, LLC to be the lowest and best for a total bid amount of \$15,481.00.

I have issued Purchase Order #196591 accordingly and respectfully request you make this a part of the minutes. Please see attached tabulation sheet for your review

Thank you for your consideration.

Traffic Supplies

Bid Date: 12-28-17

PO# 196591

	Qty.	OZARK MATERIALS, LLC		ENNIS-FLINT INC		CROWN TECHNOLOGY LLC	
		Unit Cost	Extended Cost	Unit Cost	Extended Cost	Unit Cost	Extended Cost
Turn Arrow	15	\$203.50	\$ 3,052.50	\$ 214.14	\$ 3,212.10	\$ 202.67	\$ 3,040.05
Straight arrows	10	\$175.45	\$ 1,754.50	\$ 184.67	\$ 174.56	\$ 174.56	\$ 1,745.60
Stop Bars 24" wide	20	\$97.35	\$ 1,947.00	\$ 102.31	\$ 2,046.20	\$ 96.14	\$ 1,928.20
Sharks Teeth (16x24")	30	\$108.90	\$ 3,267.00	\$ 114.78	\$ 3,443.40	\$ 186.02	\$ 5,580.60
Standard Letter R	10	\$83.60	\$ 836.00	\$ 83.17	\$ 831.70	\$ 82.77	\$ 827.70
White Thermoplastic Granular	2 tons	\$1,204.00	\$ 2,408.00	\$ 1,600.00	\$ 3,200.00	\$ 1,250.00	\$ 2,500.00
Yellow Thermoplastic Granular	2 tons	\$1,108.00	\$ 2,216.00	\$ 1,300.00	\$ 2,600.00	\$ 1,210.00	\$ 2,420.00
Total Cost		\$	15,481.00	\$ 3,599.07	\$ 17,180.10	\$ 3,202.43	\$ 18,042.15



Memorandum

To: Mayor Billy Hewes and
Gulfport City Council

From: Connie Debenport, Manager
Purchasing

Date: 01/04/2018

Subject: Legal Notice - regarding bids for Trenchless Pipe Inspection, Cleaning and Repair Unit Price Contract.

Recommendation:

ADVERTISEMENT FOR BIDS

TRENCHLESS PIPE INSPECTION, CLEANING & REPAIR UNIT PRICE CONTRACT GULFPORT, MISSISSIPPI

Sealed bids for the City of Gulfport Trenchless Pipe Inspection, Cleaning & Repair Unit Price Contract and other related work will be received by the City of Gulfport Procurement Department at 1410 24th Avenue, Hardy Building, 2nd Floor, Gulfport, MS 39501, either by mail or hand delivery, until 10:00 a.m., Local Time, on February 28, 2018, and then at said location publicly opened and read aloud.

Scope of Work: This project includes CCTV inspection, cleaning and internal repairs and/or maintenance to sewer and drainage pipes. All work will be without excavations. This is a unit price contract and the Owner will assign Work Orders to the successful bidder based on the unit price bid.

This Issuing Office for the Bidding Documents is Brown, Mitchell & Alexander, Inc., 401 Cowan Road, Suite A, Gulfport, MS 39507, (228) 864-7612. Prospective Bidders may examine the Bidding Documents at the Issuing Office on Monday through Thursday (between the hours of 7:30 A.M. and 5:30 P.M.) and Friday (between the hours of 8:00 A.M. and Noon). Copies of the Bidding Documents may be obtained from the Issuing Office as described below.

Bidding documents are being made available via paper copy or pdf for a charge of \$50.00 (hard copy) or \$25.00 (CD). Plan holders are required to log-in or register for an account at www.bmaprojects.com to view and order Bidding Documents. All plan holders are required to have a valid email address for registration. The cost for the bidding documents is non-refundable and must be purchased through the website. For questions regarding website registration and online orders please contact Plan House Printing at (228) 248-0181.

The Owner reserves the right to waive any informalities or to reject any or all bids. The project will be awarded to the lowest and best bidder.

The Owner is not responsible for bids which are mailed to the wrong address or which arrive in the mail after the designated bid opening time. Bids may be delivered in person to the Procurement Office prior to the bid opening at the time, date and location listed above.

Each bidder must deposit his bid security in the amount, form, and subject to the conditions provided in the Information for Bidders. The successful bidder must adhere to the City's policy concerning non-discrimination without regard to race, creed, color, age, sex, national origin or handicap.

For bids exceeding \$50,000.00, Bidder must indicate his Certificate of Responsibility Number on the outside of sealed proposal as required by Mississippi Law. Effective July 1, 2010; Per MS Code 31-3-21(3); any bid submitted by a nonresident contractor which does not include the nonresident contractor's current state law pertaining to such state's treatment of nonresident contractors, shall be rejected and not considered for award. If no such law exists in the non-resident contractor's state, then the non-resident contractor may provide a statement to that effect.

No bidder may withdraw his bid within sixty (60) days after the actual date of the opening thereof.

Publish Dates:
January 19, 2018
January 26, 2018

Send invoice and proof of publication to Connie Debenport, 1410 24th Avenue, Gulfport, MS 39501



Memorandum

To: Mayor Billy Hewes and
Gulfport City Council

From: Connie Debenport, Manager
Purchasing

Date: 01/09/2018

Subject: Legal Notice - advertisement for bids for Gulfport Building Repairs and Construction Unit Price Project - 2018.

Recommendation:

ADVERTISEMENT FOR BIDS

GULFPORT BUILDING REPAIRS AND CONSTRUCTION UNIT PRICE PROJECT – 2018

Sealed bids for the City of Gulfport Building Repairs and Construction Unit Price Project – 2018 and other related work will be received by the City of Gulfport Procurement Office at 1410 24th Avenue, Hardy Building, 2nd Floor, Gulfport, MS 39501, either by mail or hand delivery, until 10:00 a.m., Local Time, February 28, 2018, and then at said location publicly opened and read aloud.

Scope of Work: The scope of work includes labor for construction, replacement and removal of walls, doors, windows, flooring, roofing, masonry, plumbing, plumbing fixtures, and other associated work. Individual work tasks will be limited to \$50,000.00. All construction materials will be furnished by the Owner.

This Issuing Office for the Bidding Documents is Brown, Mitchell & Alexander, Inc., 401 Cowan Road, Suite A, Gulfport, MS 39507, (228) 864-7612. Prospective Bidders may examine the Bidding Documents at the Issuing Office on Monday through Thursday (between the hours of 7:30 A.M. and 5:30 P.M.) and Friday (between the hours of 8:00 A.M. and Noon). Copies of the Bidding Documents may be obtained from the Issuing Office as described below.

Bidding documents are being made available via paper copy or pdf for a charge of \$50.00 (hard copy) or \$25.00 (CD). Plan holders are required to log-in or register for an account at www.bmaprojects.com to view and order Bidding Documents. All plan holders are required to have a valid email address for registration. The cost for the bidding documents is non-refundable and must be purchased through the website. For questions regarding website registration and online orders please contact Plan House Printing at (228) 248-0181.

The Owner reserves the right to waive any informalities or to reject any or all bids. The project will be awarded to the lowest and best bidder.

The Owner is not responsible for bids which are mailed to the wrong address or which arrive in the mail after the designated bid opening time. Bids may be delivered in person to the Procurement Office prior to the bid opening at the time, date and location listed above.

Each bidder must deposit his bid security in the amount, form, and subject to the conditions provided in the Information for Bidders.

For bids exceeding \$50,000.00, Bidder must indicate his Certificate of Responsibility Number on the outside of sealed proposal as required by Mississippi Law. Effective July 1, 2010; Per MS Code 31-3-21(3); any bid submitted by a nonresident contractor which does not include the nonresident contractor's current state law pertaining to such state's treatment of nonresident contractors, shall be rejected and not considered for award. If no such law exists in the non-resident contractor's state, then the non-resident contractor may provide a statement to that effect.

No bidder may withdraw his bid within sixty (60) days after the actual date of the opening thereof.

Publish Dates:

January 19, 2018 & January 26, 2018

Send invoice and proof of publication to Connie Debenport, 1410 24th Avenue, Gulfport, MS 39501



Memorandum

To: Mayor Billy Hewes and
Gulfport City Council

From: Connie Debenport, Manager
Purchasing

Date: 01/04/2018

Subject: Legal Notice - advertisement for bids for Roof Replacement on Gaston Point Recreation Center Gym.

Recommendation:

CITY OF GULFPORT

GASTON POINT RECREATION CENTER GYM – ROOF REPLACEMENT

The City of Gulfport is seeking sealed bids for the Gaston Point Gym Roof Replacement located at 1506 Mills Avenue, Gulfport, MS 39501. Sealed bids will be received in the Office of Procurement located at 1410 24th Avenue, Hardy Building, 2nd Floor, Gulfport, MS 39501 until 10:00 a.m., local time on February 23, 2018 either by mail or hand delivery, after which time they will be opened and read aloud.

Plans and specifications may be obtained from the Procurement Office, 1410 24th Avenue, Hardy Bldg., Gulfport MS 39501 between the hours of 8:00 a.m. and 5:00 p.m. Monday through Friday.

This project is funded through the City of Gulfport's Community Development Block Grant Program from funds provided through the U.S. Department of Housing and Urban Development, and the successful bidder must comply with all federal, state and local requirements contained in the Contract Documents.

Section 3: Section 3 Housing and Urban Development Act of 1968 requires the City and contractors participating in CDBG project give opportunities for job training and employment to lower income residents of the Section 3 area that is described as the City of Gulfport, Harrison County, State of Mississippi. Section 3 also requires that "to the maximum extent feasible" contracts for work in connection with Section 3 covered projects be awarded to business concerns that are located in or owned in substantial part by persons residing in the Section 3 area.

Questions – All questions regarding this bid should be directed to Connie Debenport by e-mail: cdebenport@gulfport-ms.gov or facsimile (228) 868-5704. All questions must be submitted *in writing*; telephonic inquiries will not be considered.

Although not mandatory, it is strongly encouraged that all potential bidders attend the pre-bid conference to be held on February 9, 2018 @ 10:00 am local time, at the offices of City of Gulfport Engineering Department, Gulfport, MS.

The City is NOT responsible for bids which are mailed to the wrong address or which arrive in the mail after the designated bid opening time. Bids may be delivered in person to the Office of Procurement prior to the bid opening at the time, date and location listed above.

Each bid shall be accompanied by a Certified Check on a solvent bank or a bid bond issued by a Surety Company licenses to operate in the State of Mississippi, in the amount of five percent (5%) of the total bid price, payable to the City of Gulfport as bid security. The successful bidder will be required to furnish a Performance Bond and a Payment Bond each in the amount of 100% of the Contract Amount.

For bids exceeding \$50,000.00, bidder must indicate his Certificate of Responsibility Number on the outside of the sealed bid as required by MS Law. Effective July 1, 2010; Per MS code 31-3-21(3); any bid submitted by a non-resident contractor which does not include the nonresident contractor's current state law pertaining to such state's treatment of non-resident contractors, shall be rejected and not considered for award. If no such law exists in the non-resident's contractor's state, then the non-resident contract may provide a statement to that effect.

The project will be awarded to the lowest and best bidder. However, the City of Gulfport reserves the right to accept or reject any or all bids or to waive any informality.

The successful bidder must adhere to the City's policy concerning non-discrimination without regard to race, creed, color, age, sex, national origin or handicap.

No bidder may withdraw his bid within sixty (60) days after the actual date of the opening thereof.

Direct contact with any City employee, GRC Commissioners, including Administration and City Council, on the subject of this proposal is strictly forbidden. Violation of this paragraph will result in disqualification of your submission.

Publication Dates: 01-19-18 & 01-26-18

Send Invoice & Proof of Publication to: **Connie Debenport, CPPB**
City of Gulfport
P. O. Box 1780
Gulfport, MS 39502-1780